


All heights, sizes and dimensions should be checked on site by the contractor before any work is put in hand.

Figured dimensions should be taken in preference to scaling and any errors or omissions reported to the architect at once.

This drawing has been prepared in accordance with the CDM (Construction Design and Management) and all foreseeable design risks to those involved or affected by construction have been avoided wherever possible.

Scale 1 : 200

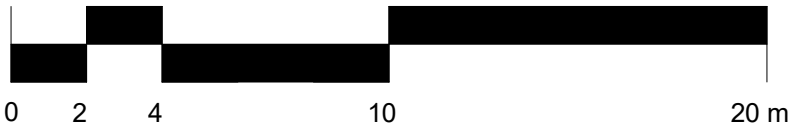

Scale 1 : 1250



Rev	Date	By	Detail
-----	------	----	--------

Drawing status			
----------------	--	--	--

S3 - Planning			
---------------	--	--	--

Client			
--------	--	--	--

Mr. P. Wilkinson			
------------------	--	--	--

Project/Location			
------------------	--	--	--

Daisys Cottage, Main Road, Hollington, Staffordshire			
---	--	--	--

Drawing title			
---------------	--	--	--

Existing Block Plan & Location Plan			
-------------------------------------	--	--	--

Date	Drawn	Checked	Job No.
12/20/23	NJ		3317

Scale(s)			
----------	--	--	--

As indicated @A2			
------------------	--	--	--


Drawing number	Revision
----------------	----------

PWDC-SA-XX-XX-DR-A-0101	
-------------------------	--



12 High Street, Tean,
Stoke-on-Trent
ST10 4DZ

T: +44 (0)1538 722097
E: mail@smytheman.co.uk
W: www.smytheman.co.uk

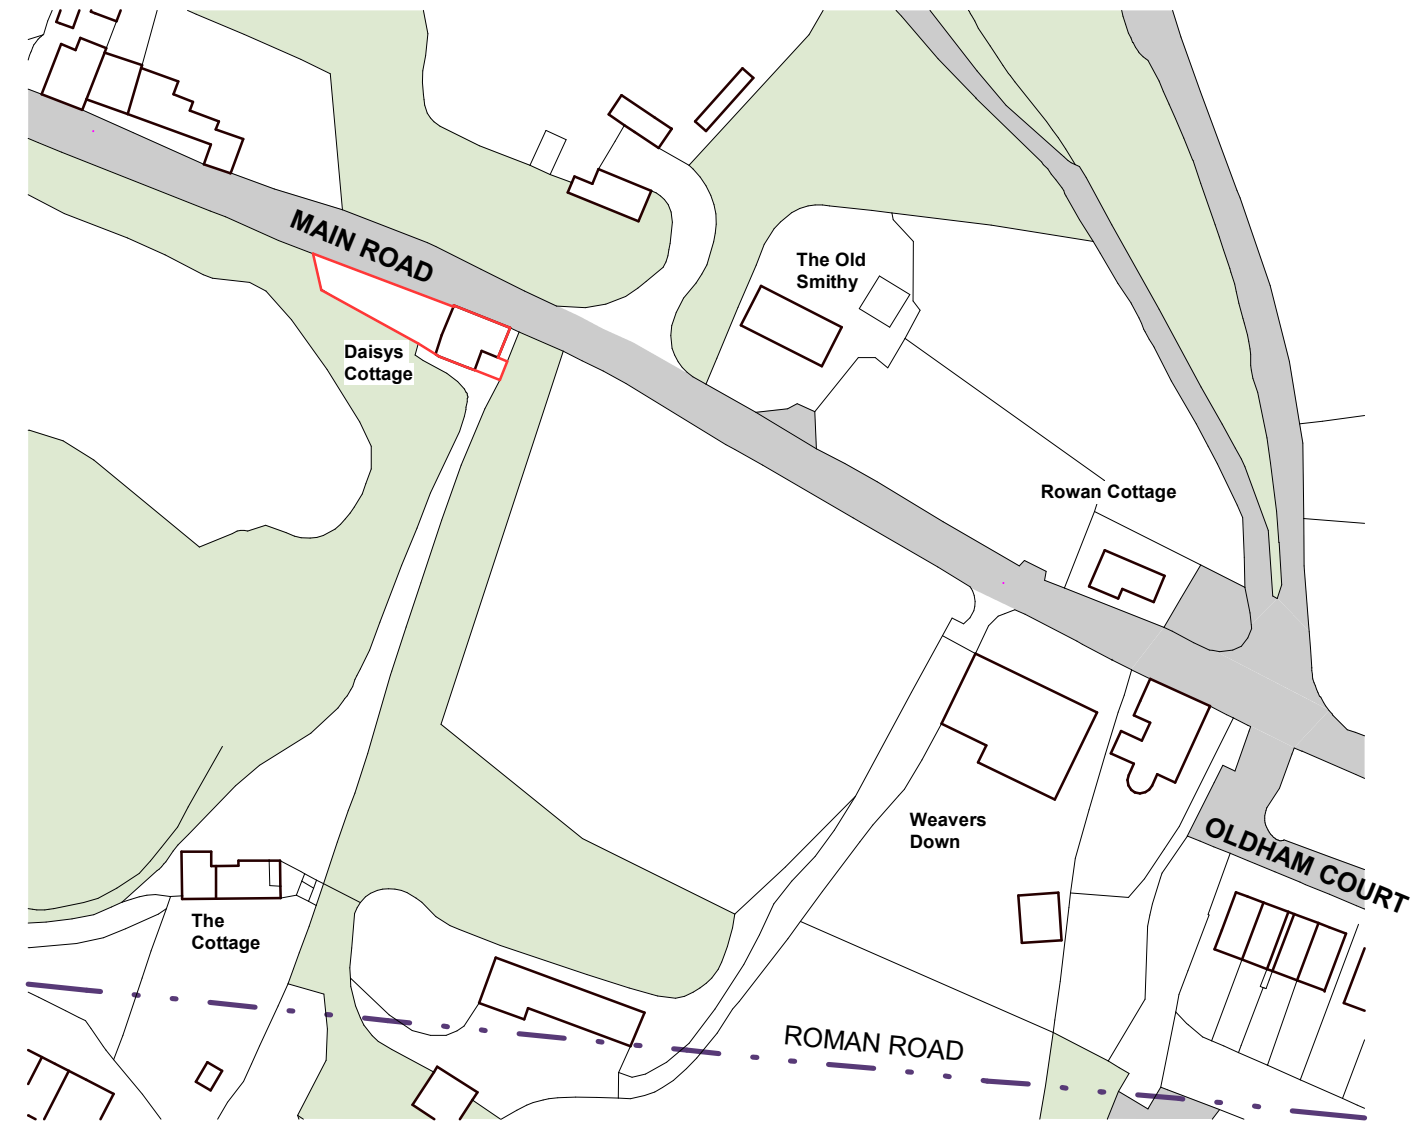

Ordnance Survey, (c) Crown Copyright 2024. All rights reserved. Licence number 100022432

1 Location Plan
1 : 1250



2 Site Block Plan
1 : 200