




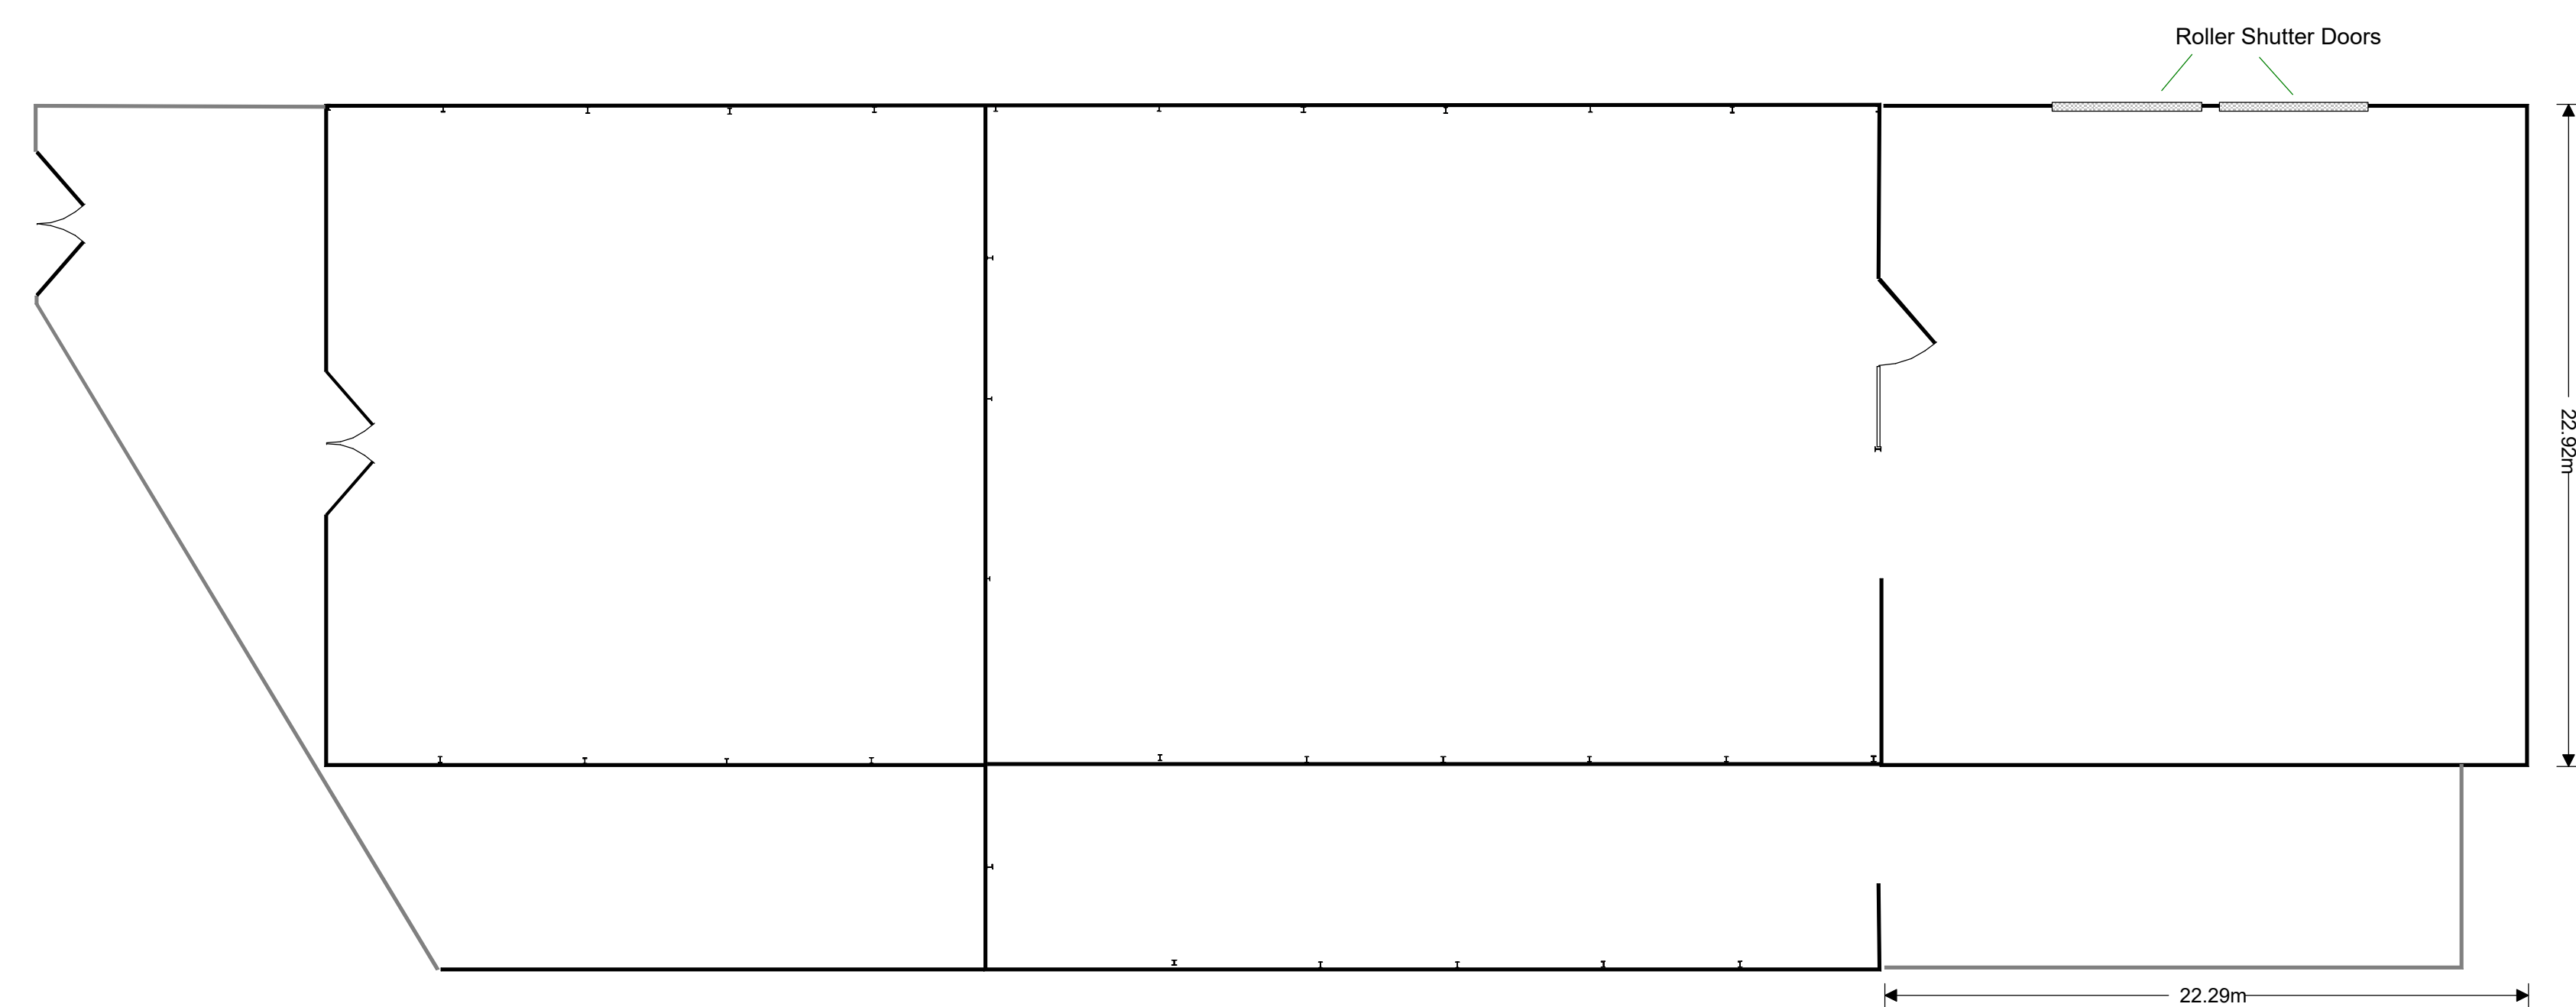


Floor Plan - Proposed

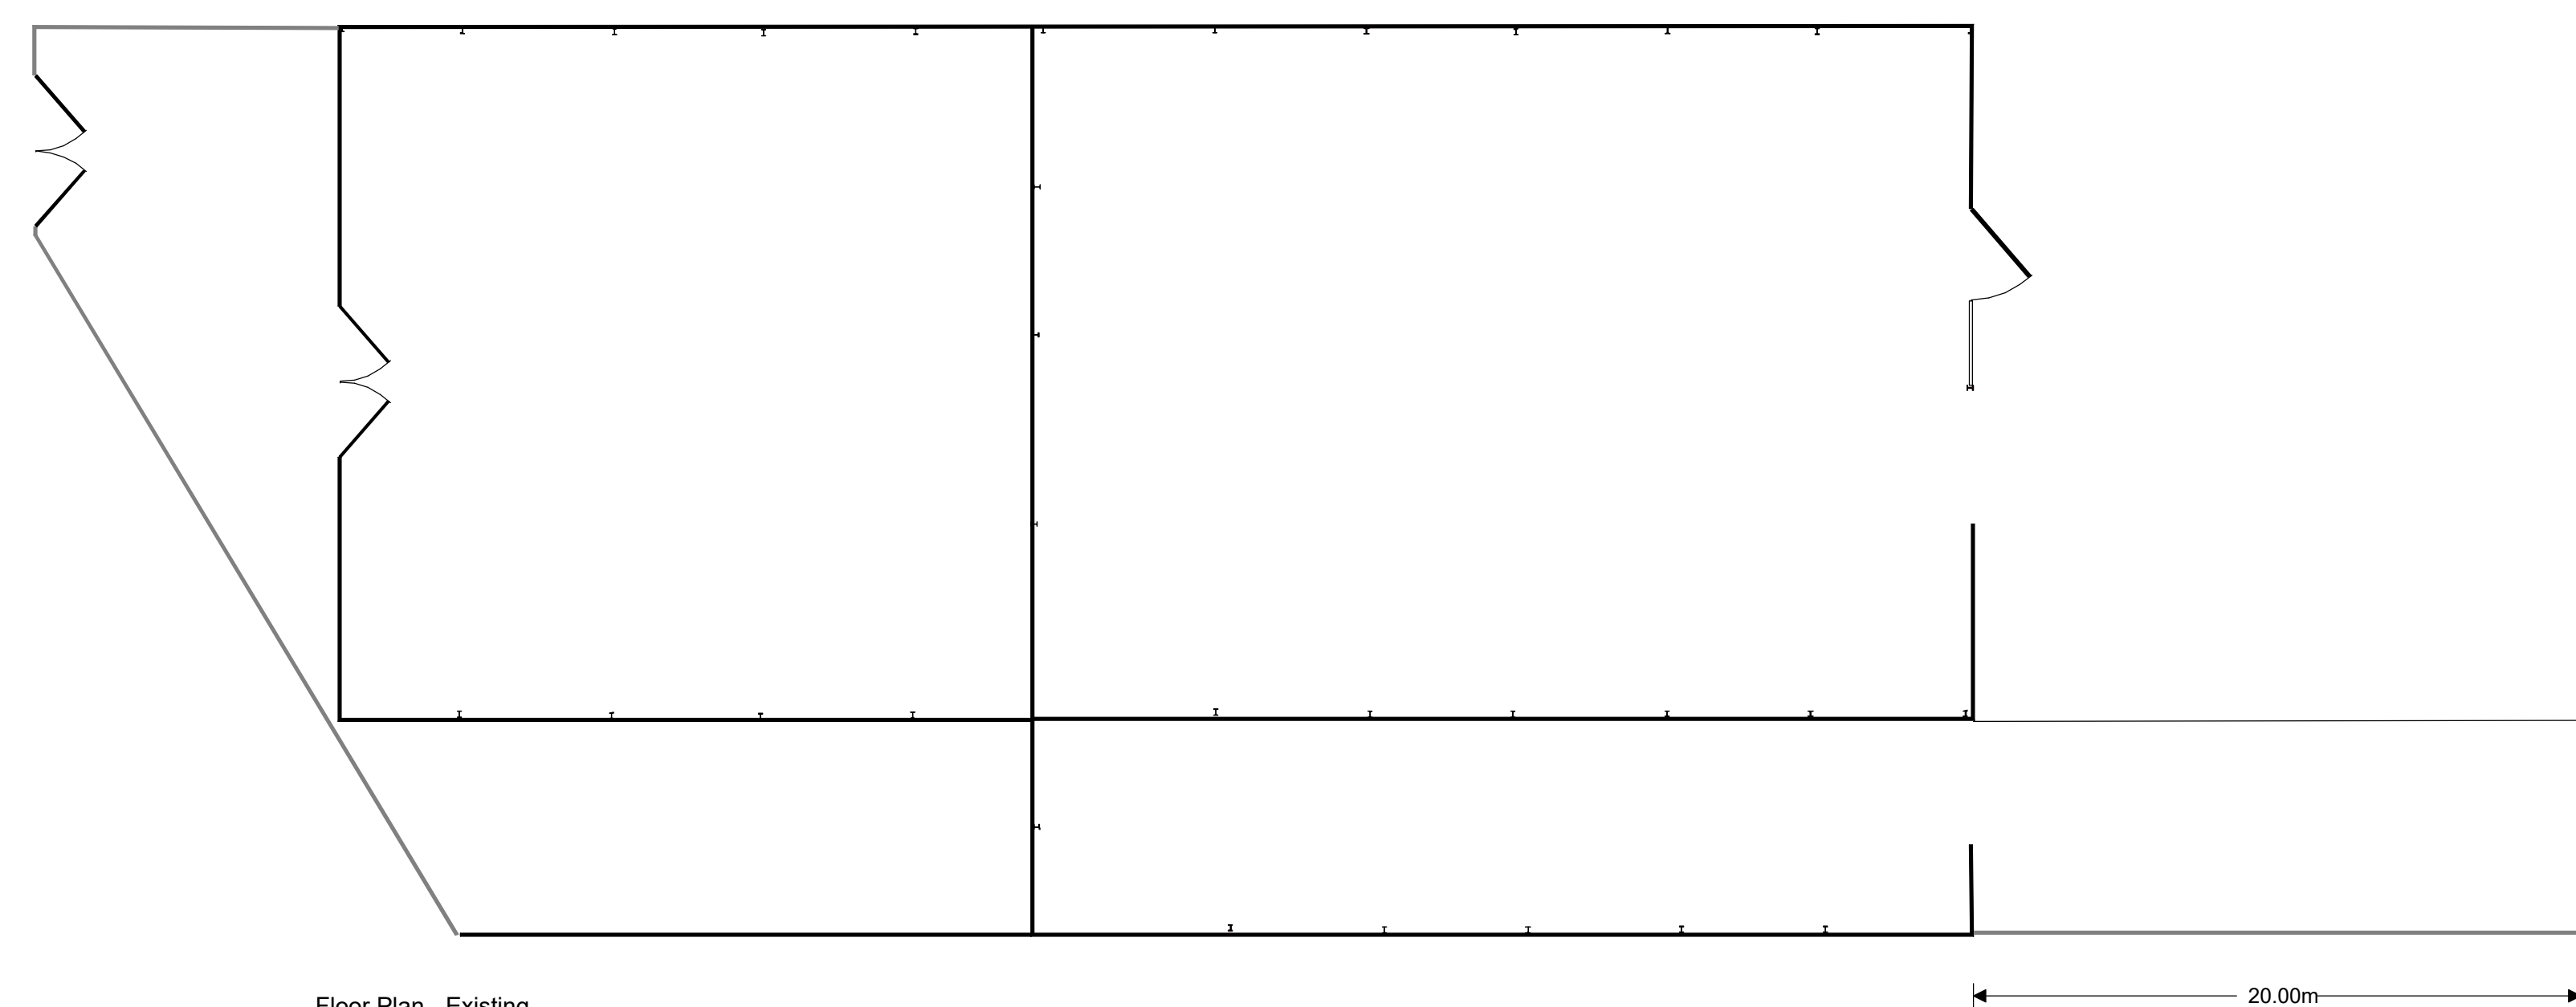


Floor Plan - Existing

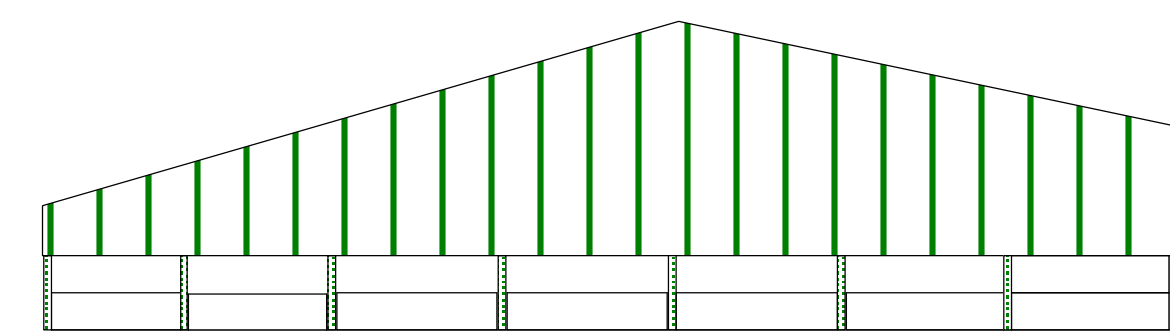


End (E) Elevation - Proposed

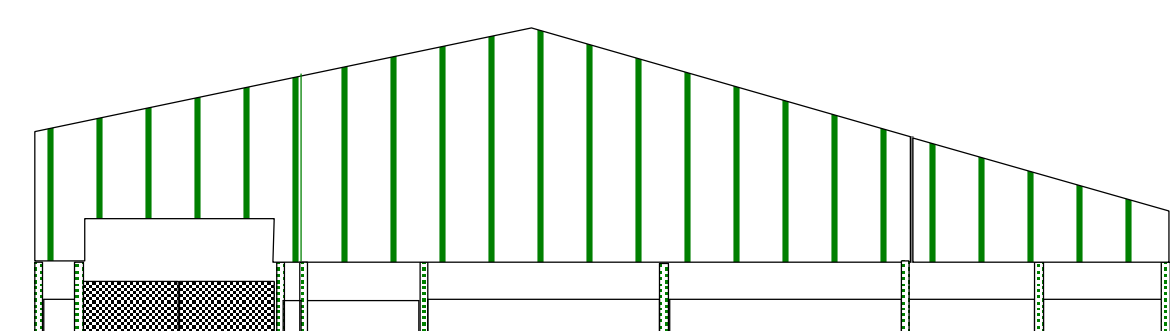


End (E) Elevation - Existing

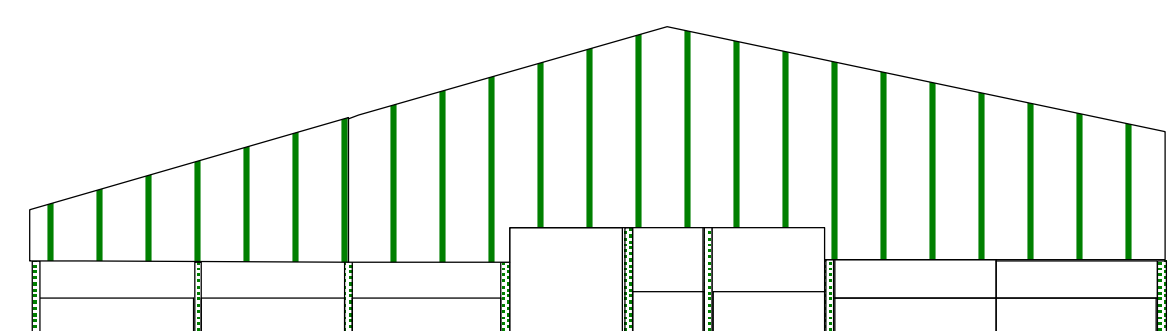


End (W) Elevation - Proposed

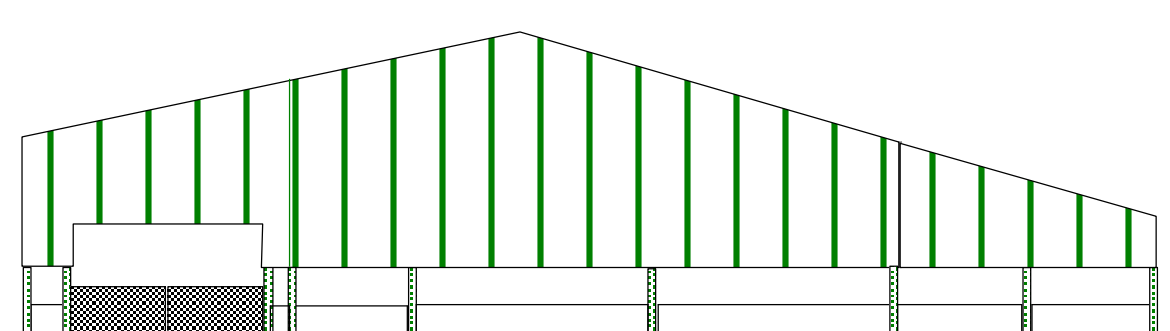


End (W) Elevation - Existing

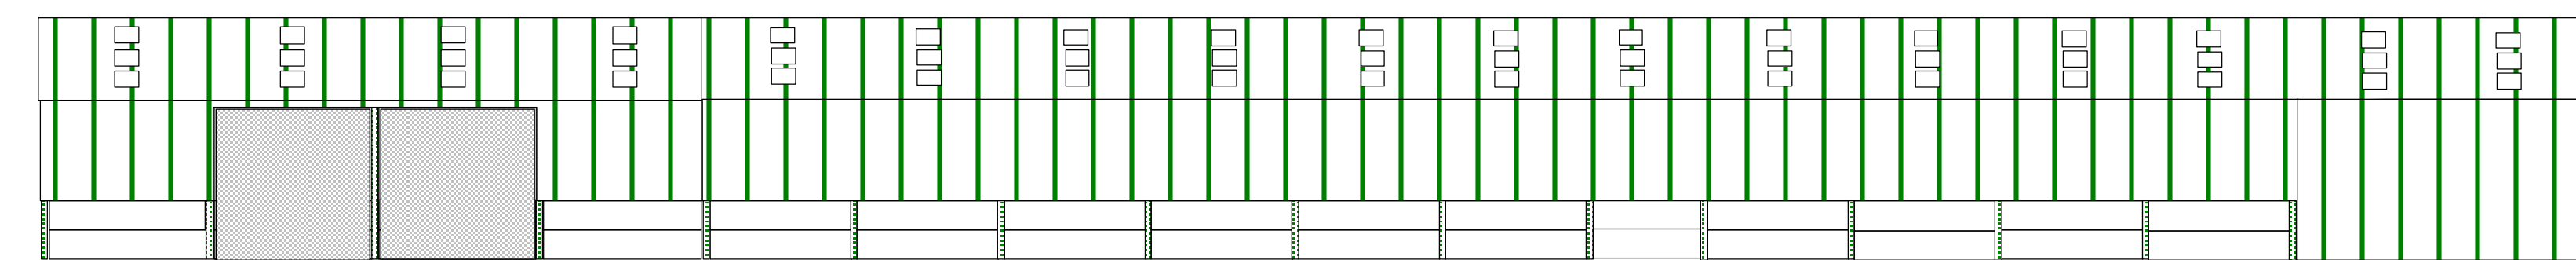


Side (N) Elevation - Proposed

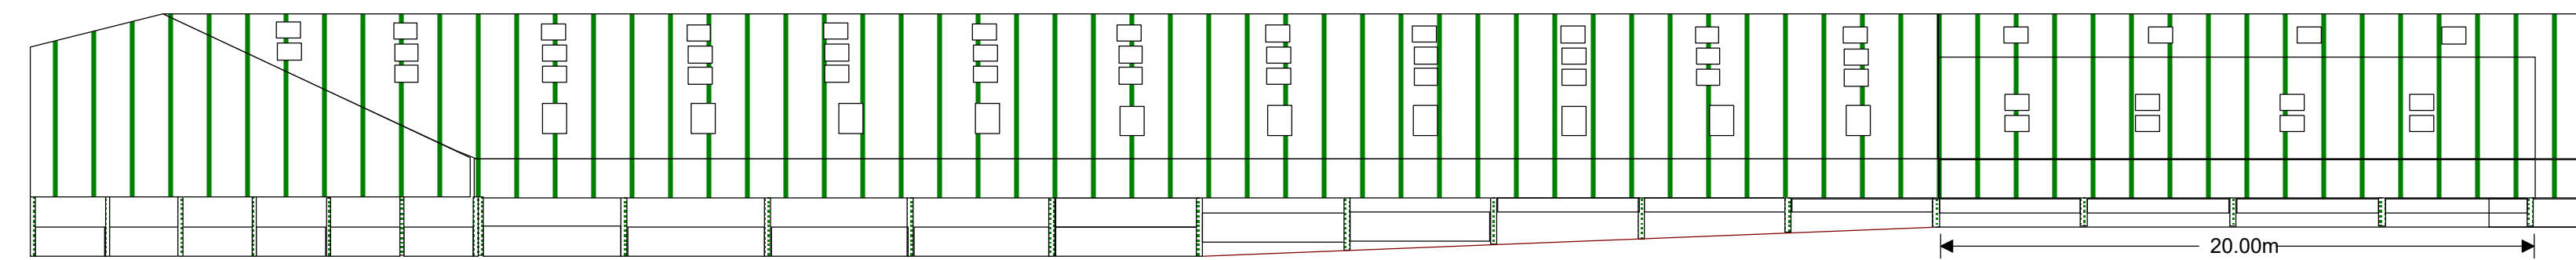



Side (S) Elevation - Proposed

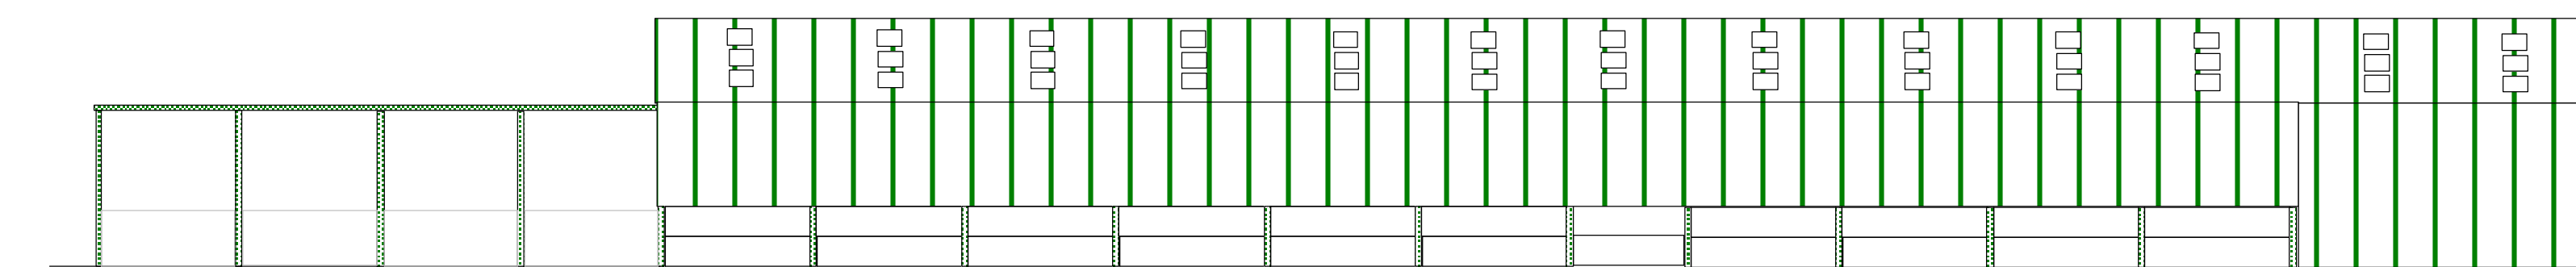

Side (N) Elevation - Existing

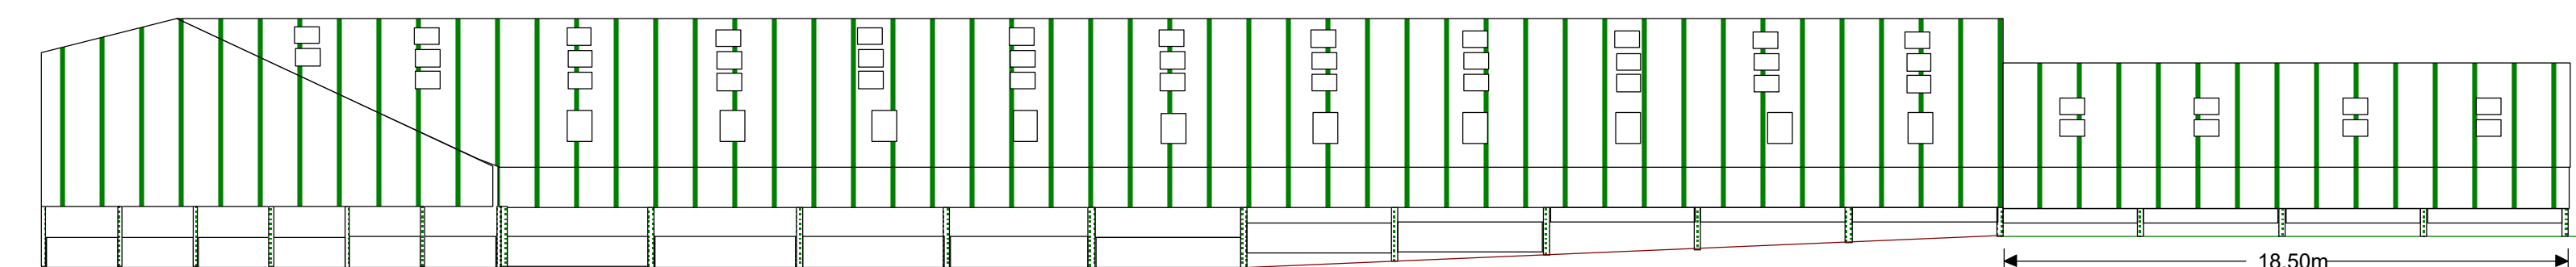

Side (S) Elevation - Existing

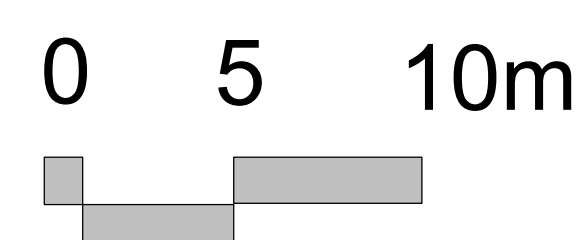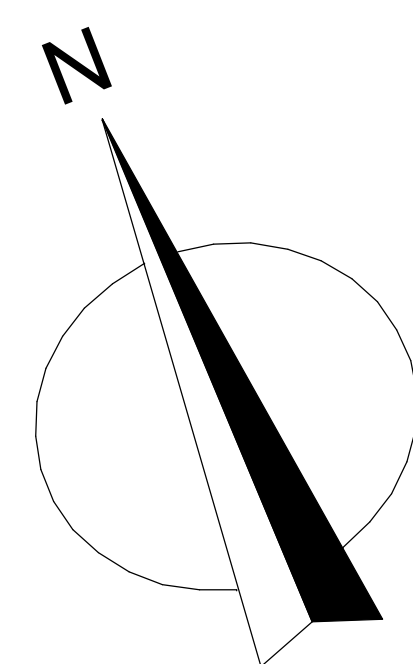

Storage Barn Extension Plans and Elevations
 Little Lymford Farm,
 Tunstall Road, Bosley, Staffs. SK11 0PB.
 Scale 1 to 200
 Date September 2024
 433-086p Plans 1 to 200 A0

