



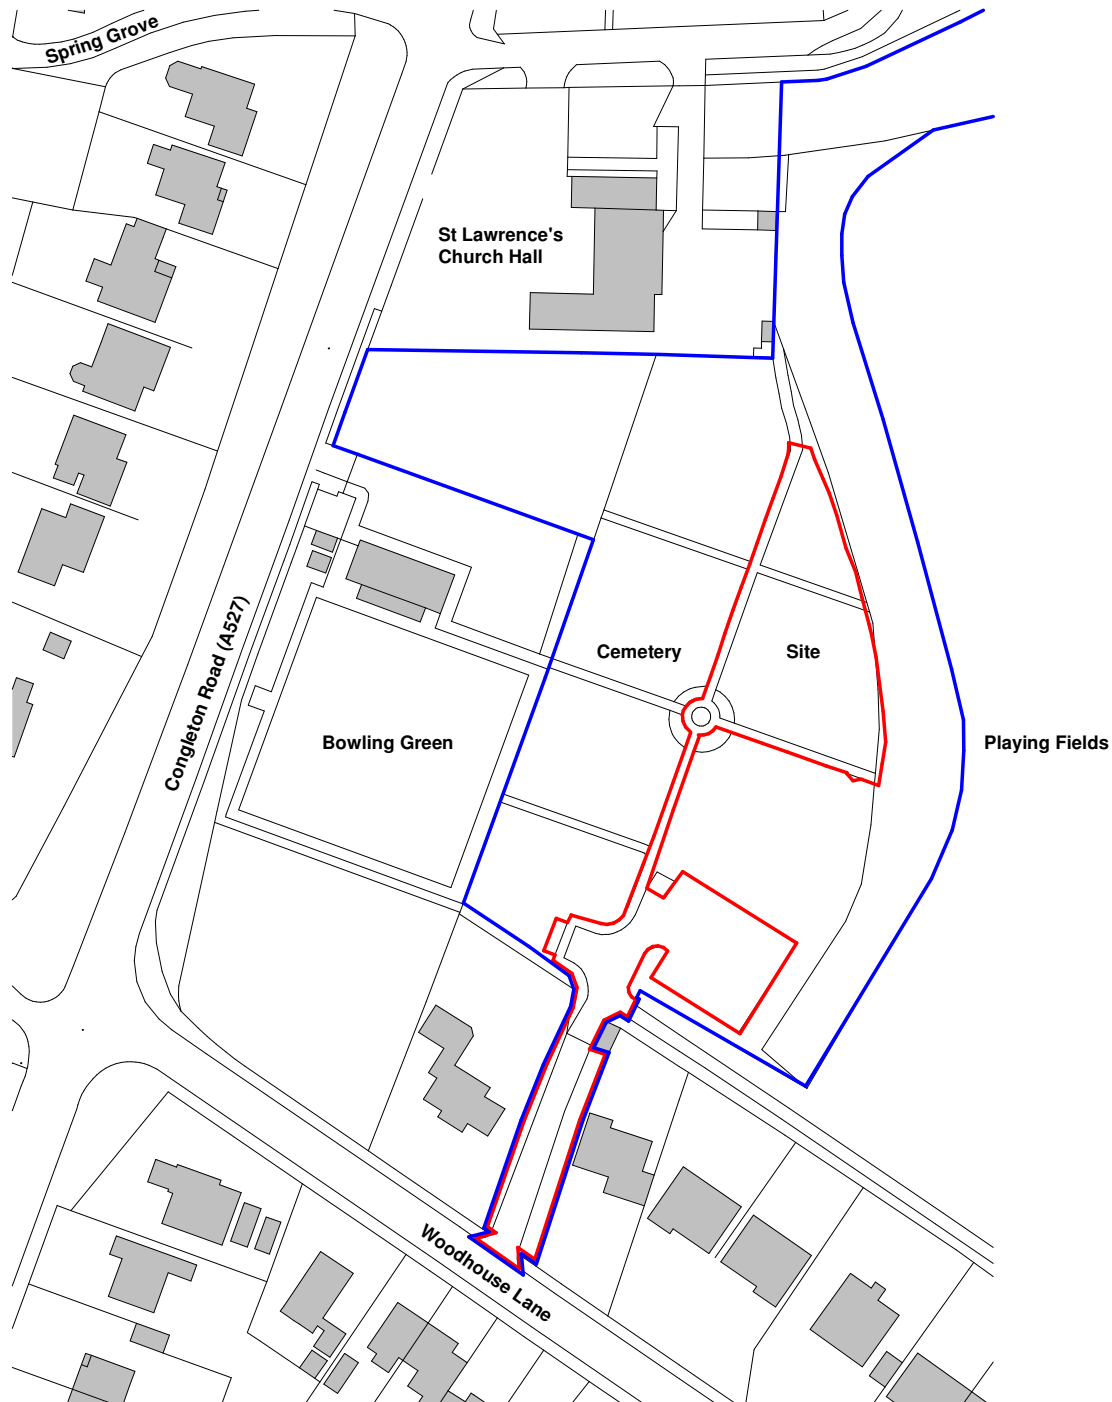

Ordnance Survey, (c) Crown Copyright 2024. All rights reserved. Licence number 100022432

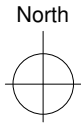

Rev	Date	Drawn	Description
A	03/09/23		Minor amendments following client feedback, revised for planning



Clerk Bank House
Clerk Bank
LEEK
Staffordshire
ST13 5HE

t : 01538 373477 e : info@ctdarchitects.co.uk
f : 01538 386503 w : www.ctdarchitects.co.uk

ctd architects © 2024

- This drawing is copyright.
- All dimensions to be checked on site before proceeding.
- Contractor must notify the architect of any discrepancies before proceeding.
- Contractor to check/adjust dimensions of new work to suit existing conditions. Do not assume existing structure or details are plumb, square or level.
- All drawings to be read in conjunction with all other consultants drawings and specs.

Client	Project
	Garden of Remembrance.
	Woodhouse Burial Ground, Congleton Road, Biddulph.
	ST8 7RG.
Biddulph Town Council	Title
	Site Location Plan