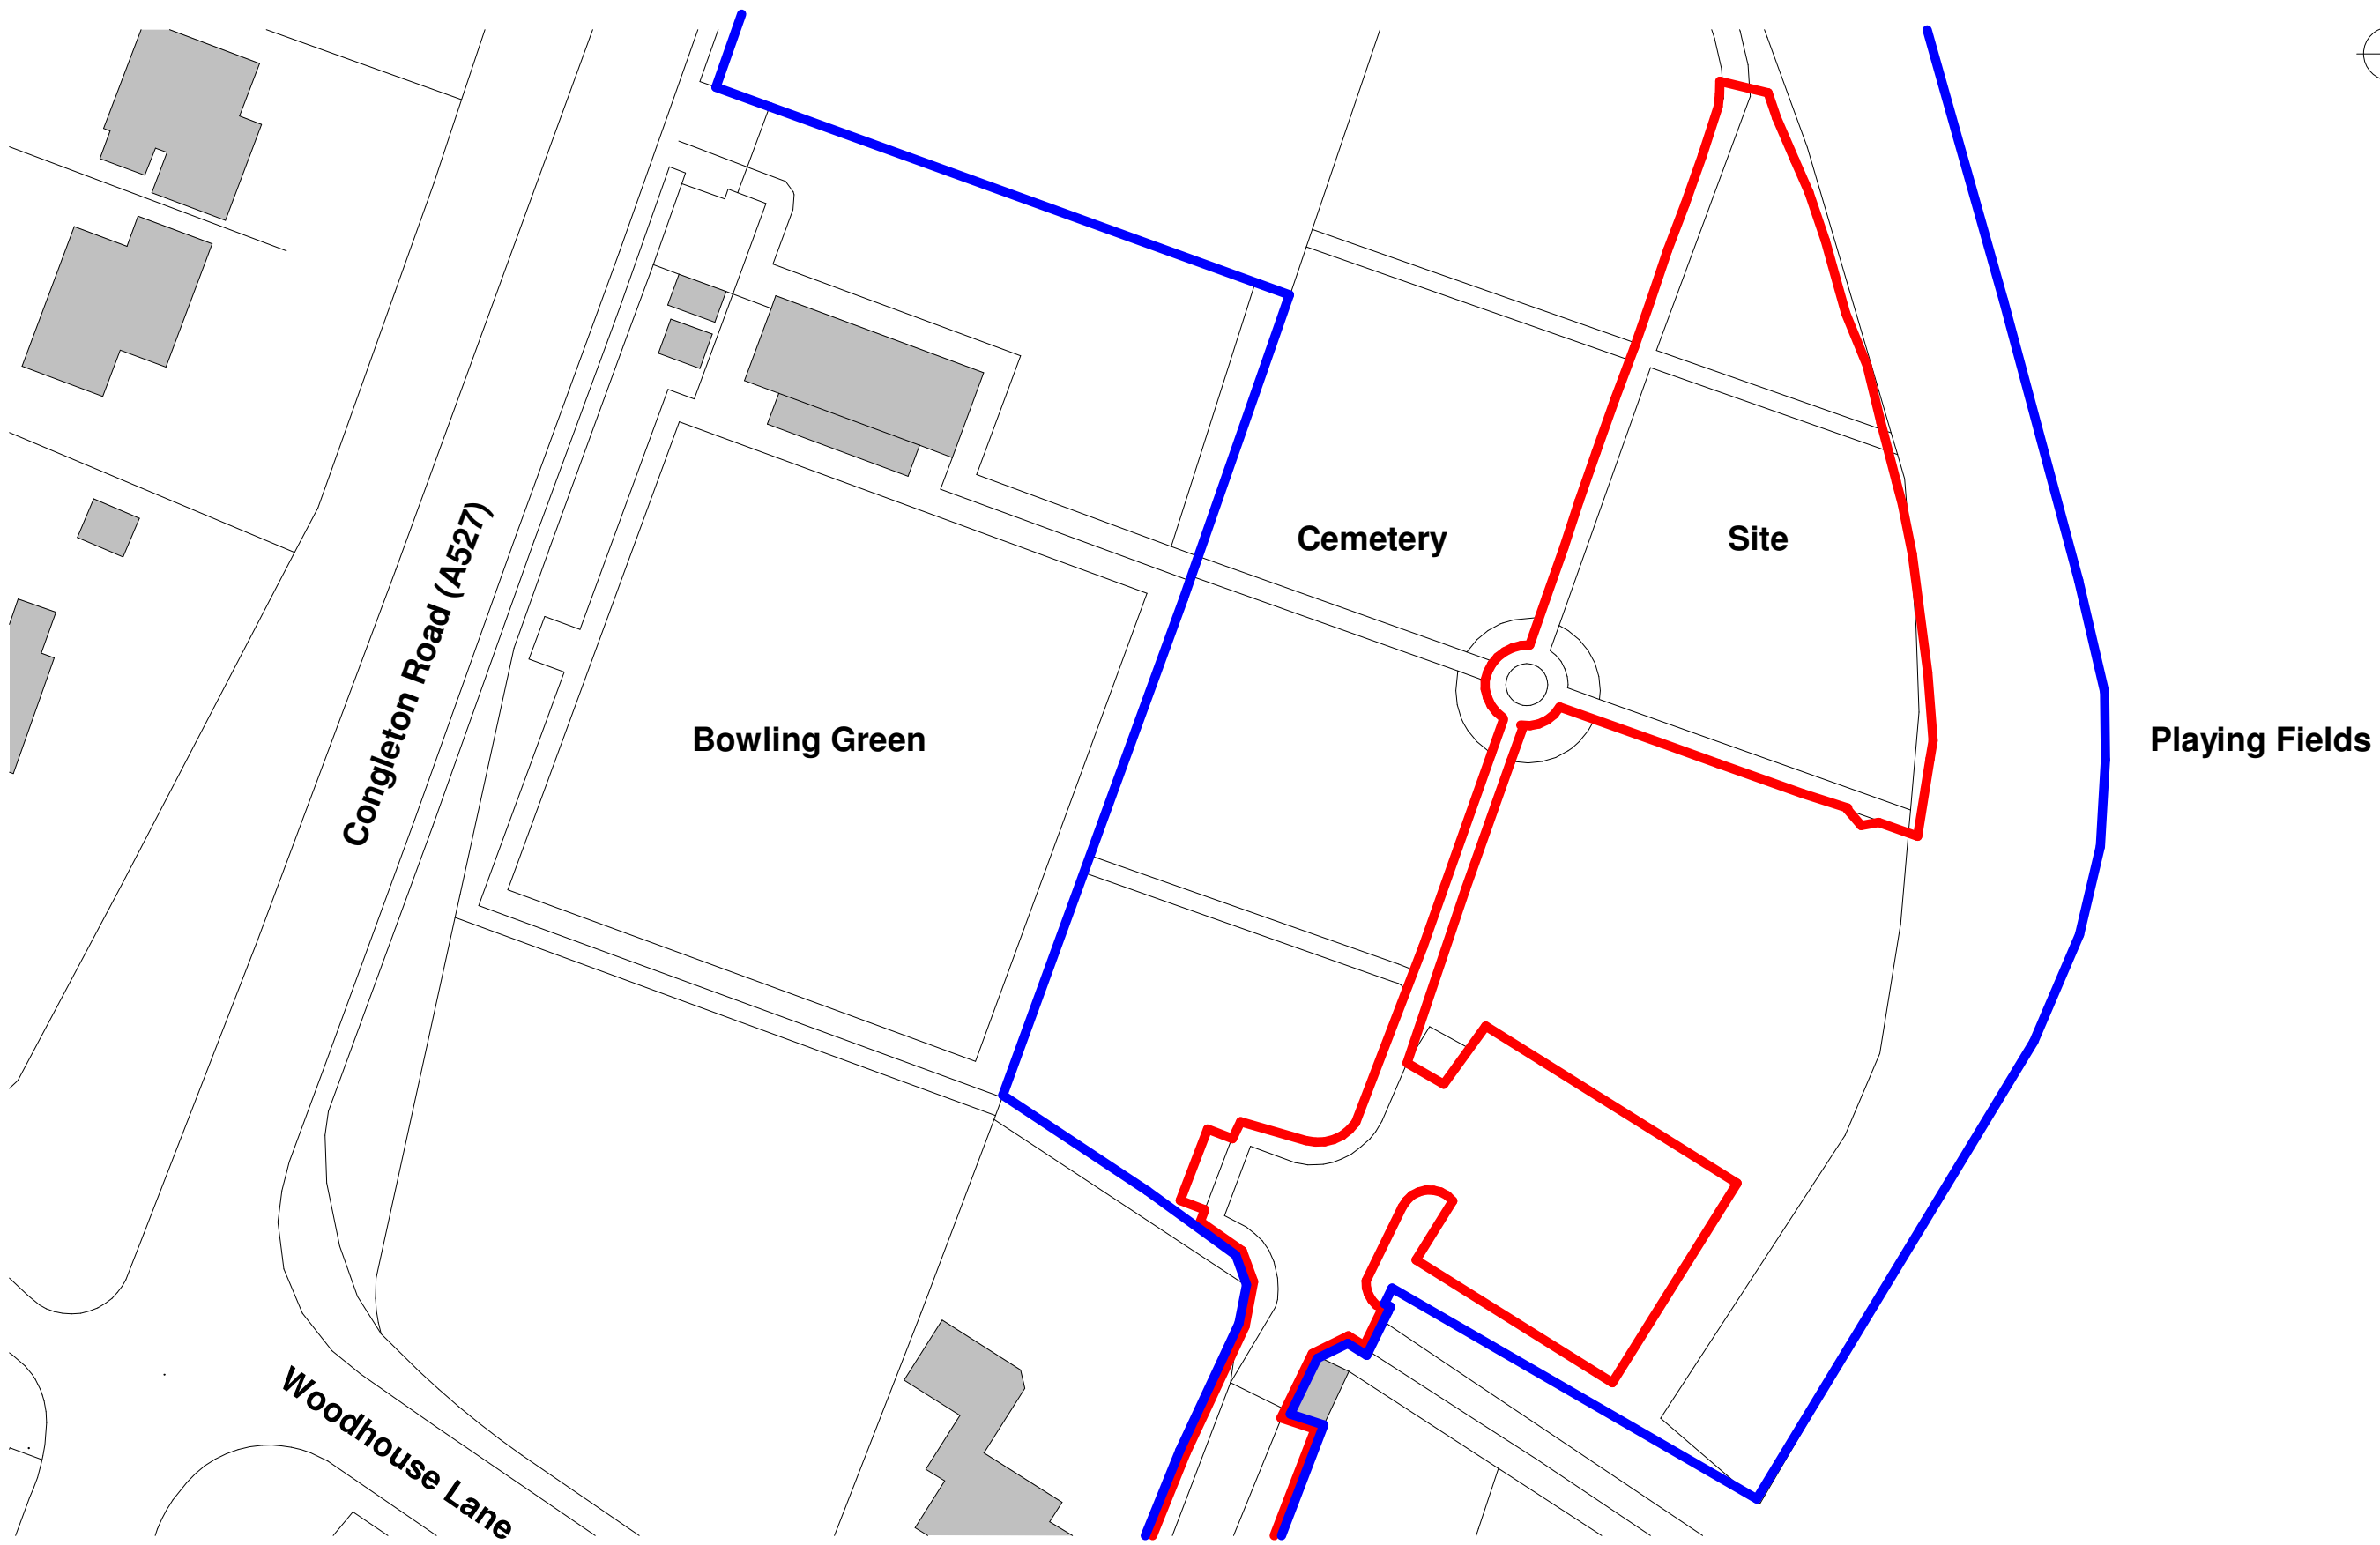
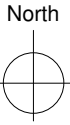


|     |          |       |                                                                  |
|-----|----------|-------|------------------------------------------------------------------|
| A   | 03/09/23 |       | Minor amendments following client feedback, revised for planning |
| Rev | Date     | Drawn | Description                                                      |

ctdarchitects

Clerk Bank House  
Clerk Bank  
LEEK  
Staffordshire  
ST13 5HE

t : 01538 373477  
f : 01538 386503

e : info@ctdarchitects.co.uk  
w : www.ctdarchitects.co.uk

- ctd architects © 2024
- This drawing is copyright.
  - All dimensions to be checked on site before proceeding.
  - Contractor must notify the architect of any discrepancies before proceeding.
  - Contractor to check/adjust dimensions of new work to suit existing conditions. Do not assume existing structure or details are plumb, square or level.
  - All drawings to be read in conjunction with all other consultants drawings and specs.

Client

Biddulph Town Council

Project

Garden of Remembrance.  
Woodhouse Burial Ground, Congleton Road, Biddulph.  
ST8 7RG.

Title

Site Block Plan

|         |          |            |      |       |    |       |    |      |          |
|---------|----------|------------|------|-------|----|-------|----|------|----------|
| Scale   | 1 : 500  | Size       | A3   | Drawn | SC | Chk'd | PR | Date | 01/08/24 |
| Status  | PLANNING |            |      |       |    |       |    |      |          |
| Job No. | 2406     | Drawing No | AL02 | Rev.  | A  |       |    |      |          |