


2No new specimen trees
behind wall

New metal gazebo to match existing

New specimen trees

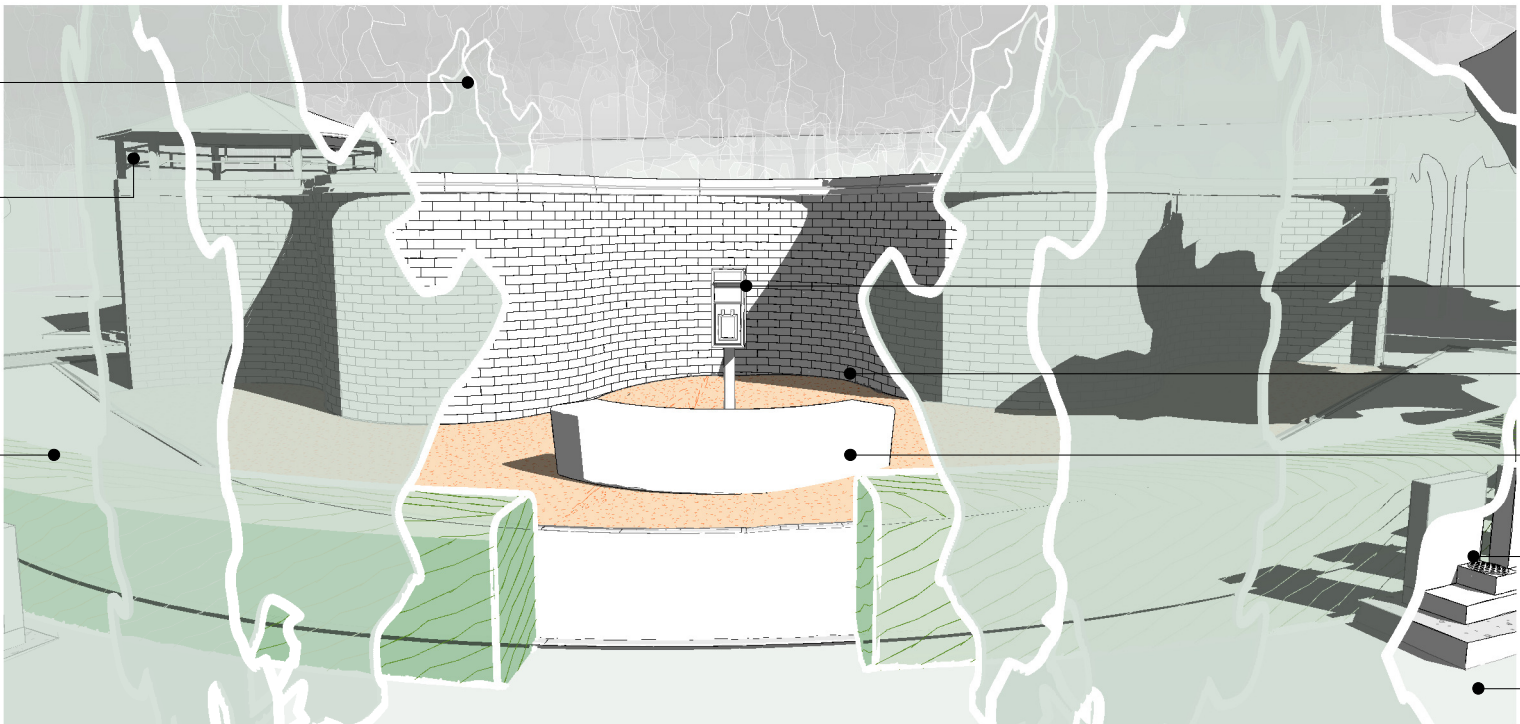

'Letters to Heaven' post box


2.1m high crinkle-crankle wall

Broxap BP17 Wood Curved Bench

Low level hedging

Meadow grass

View of The Crinkle-crankle Wall and 'Letters to Heaven' Post Box Area

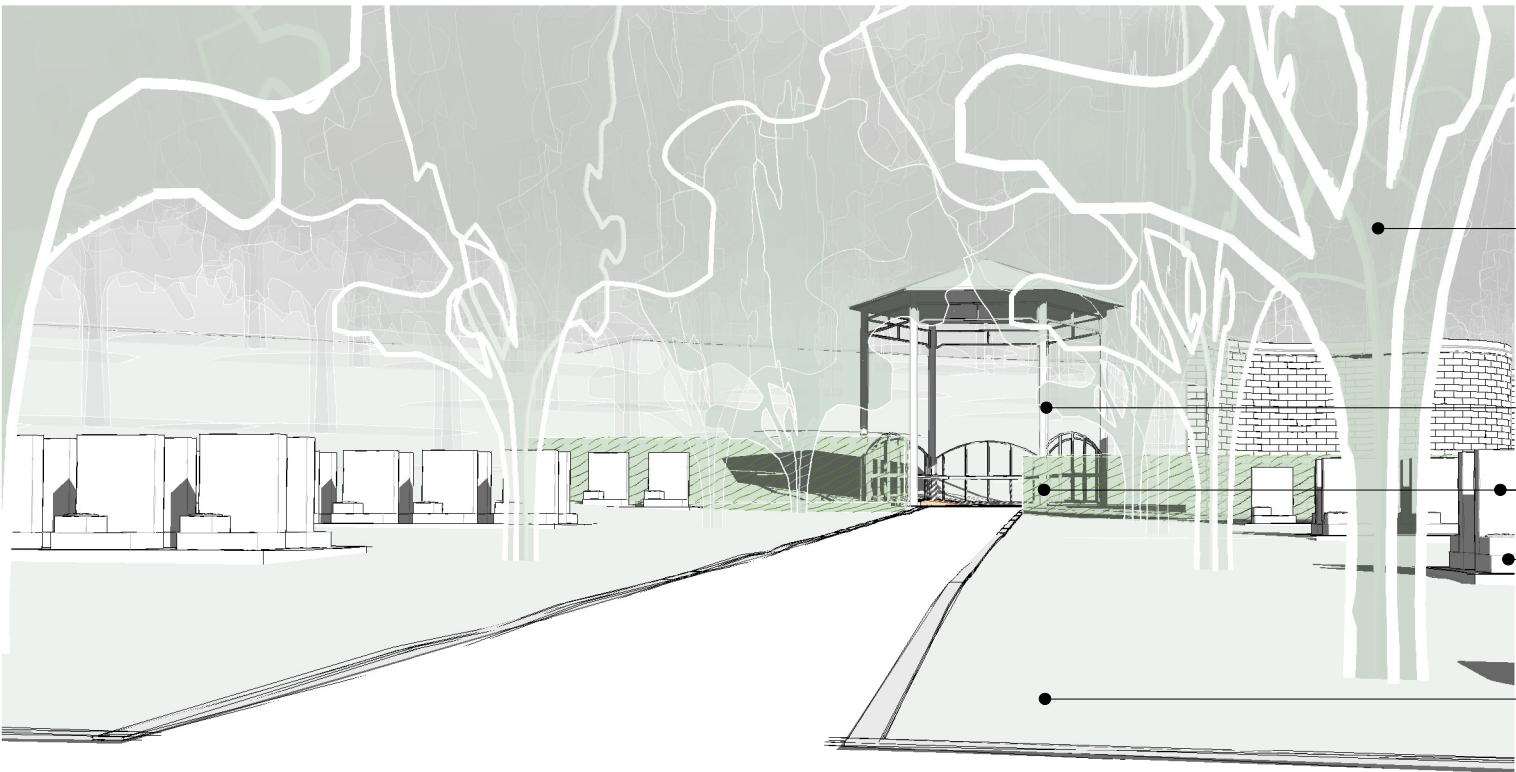

New specimen trees

New metal gazebo to match existing

Low level hedging

Back to back cremation memorials

Meadow grass

Existing path

View of The Proposed Gazebo & Tree-lined Avenue

C	03/09/23		Minor amendments following client feedback, revised for planning
B	05/08/24	SC	Scheme revision following recommendations from groundwork team
A	23/07/24	SC	Scheme revision to type of memorial following client feedback
Rev	Date	Drawn	Description

ctd architects

Clerk Bank House
Clerk Bank
LEEK
Staffordshire
ST13 5HE

t : 01538 373477
f : 01538 386503

e : info@ctdarchitects.co.uk
w : www.ctdarchitects.co.uk

ctd architects © 2024

- This drawing is copyright.
- All dimensions to be checked on site before proceeding.
- Contractor must notify the architect of any discrepancies before proceeding.
- Contractor to check/adjust dimensions of new work to suit existing conditions. Do not assume existing structure or details are plumb, square or level.
- All drawings to be read in conjunction with all other consultants drawings and specs.

Client

**Biddulph Town
Council**

Project
Garden of Remembrance.
Woodhouse Burial Ground, Congleton Road, Biddulph.
ST8 7RG.

Title
Perspective Views 'as proposed'

Scale	NTS	Size	A3	Drawn	SC	Chk'd	PR	Date	09/08/24
Status	PLANNING								
Job No.	2406		Drawing No	AL07		Rev.	C		