


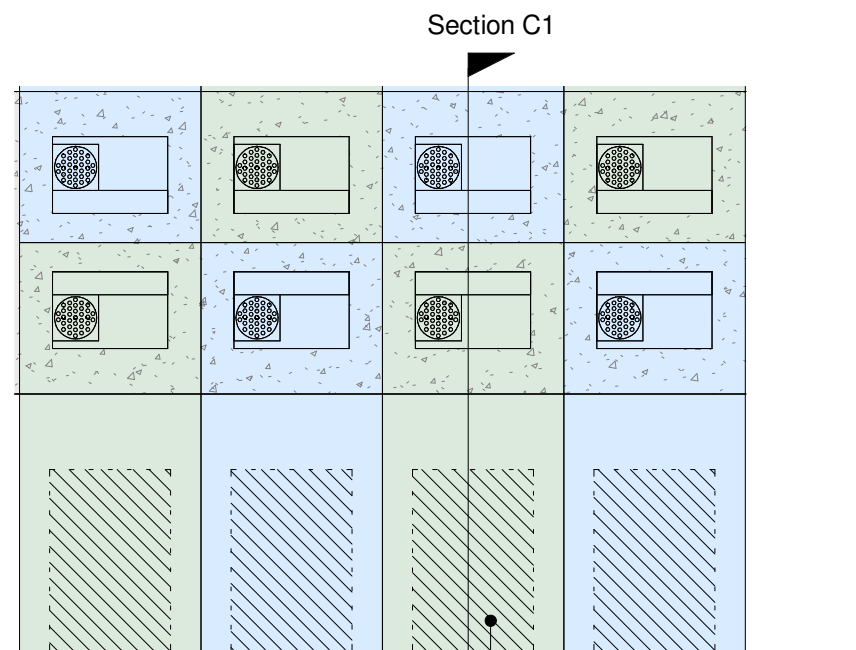
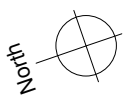


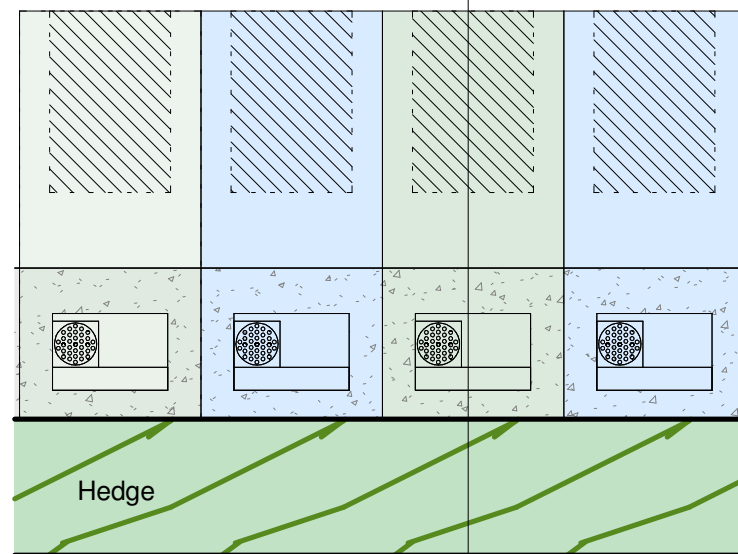


Allocated plot sizes: 1081 x 569mm, colour-coded to show extents of each

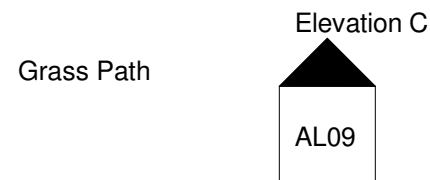


Cremation Detail Plan Section C
1 : 25

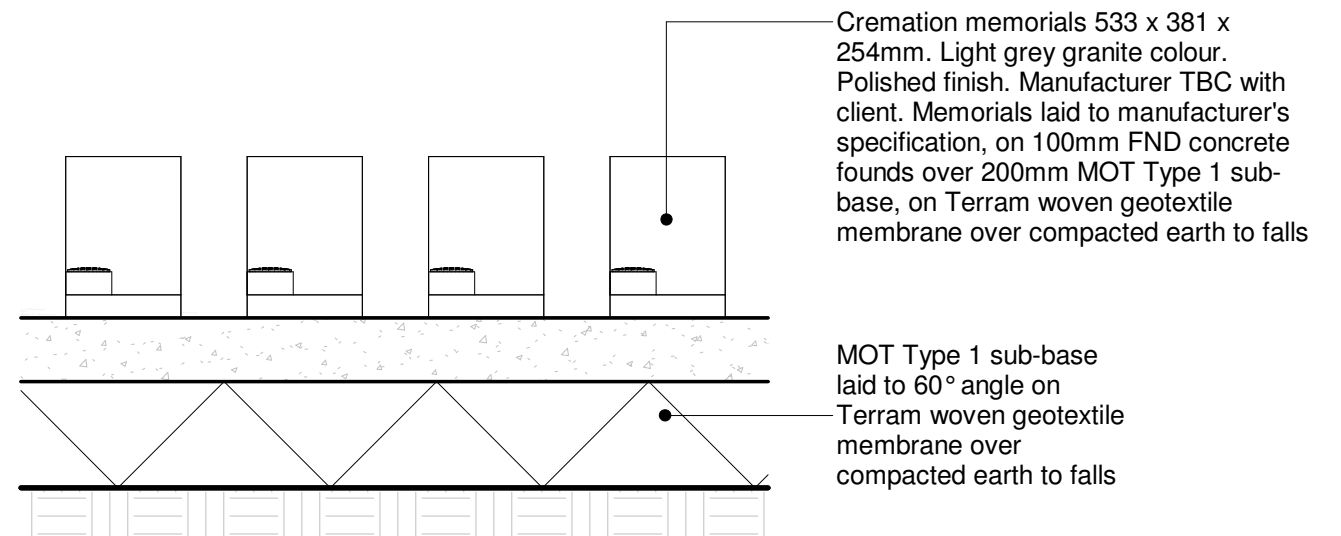

Elevation C
1 : 25

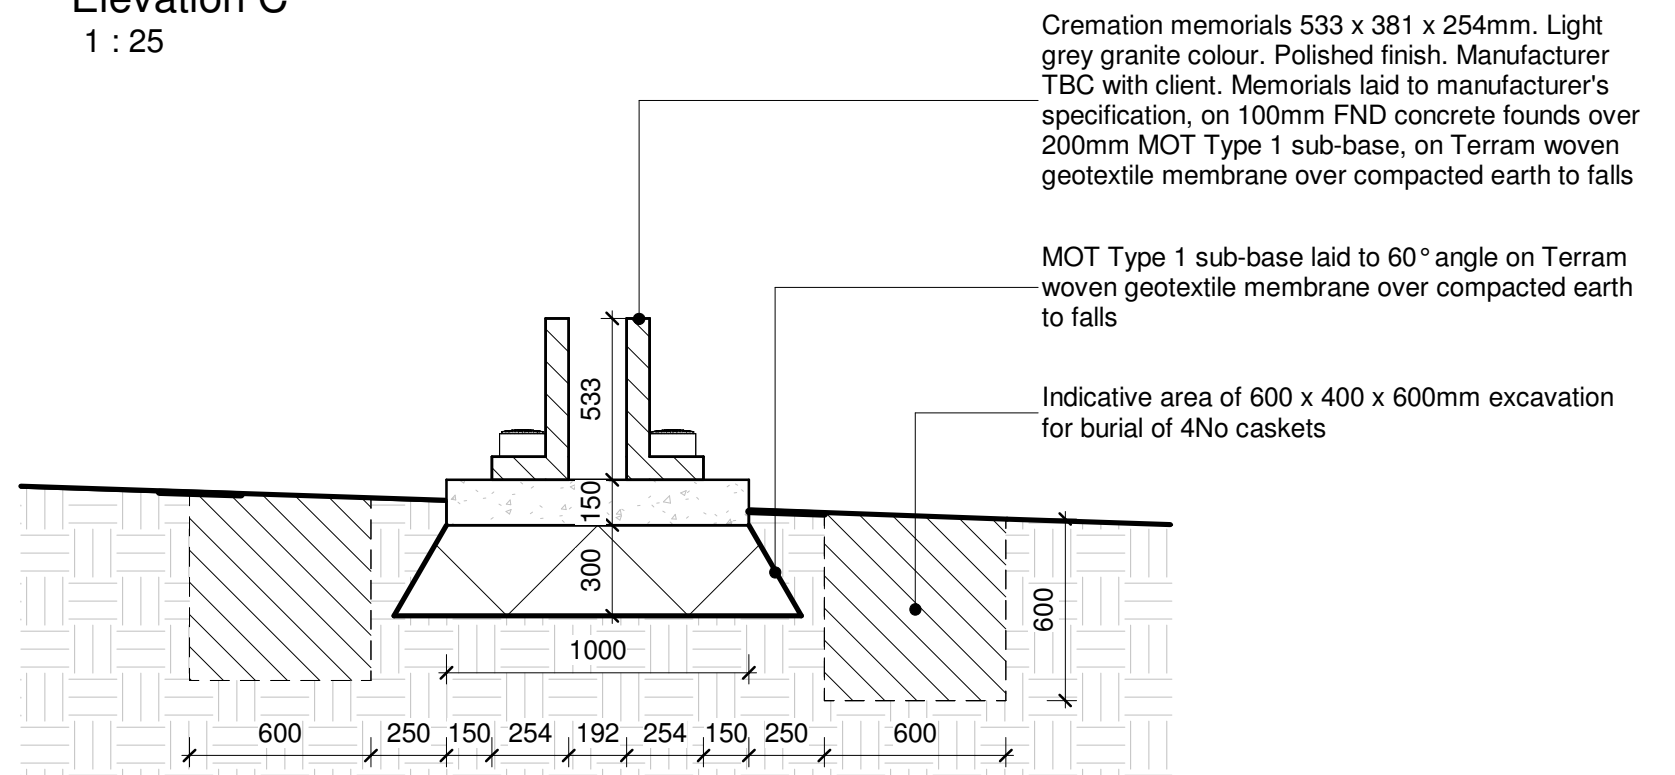

Section C-C1
1 : 25

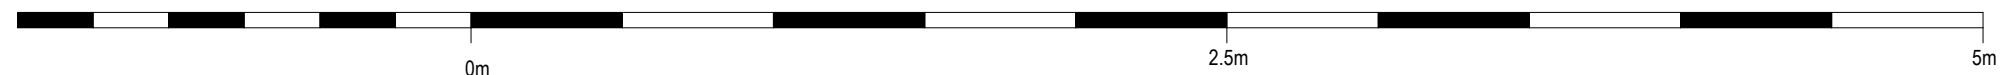

B	03/09/23		Minor amendments following client feedback, revised for planning
A	05/08/24	SC	Scheme revision following recommendations from groundwork team
Rev	Date	Drawn	Description