


Double skin 'crinkle-crankle' brick wall. English garden wall bond with Ibstock 'Birtley Olde English' 65mm stretchers and Ibstock 'Staffordshire Blue Brindle Dragface' 65mm headers. Traditional gauged lime mortar mix with yellow Mercastone concreted sand in 1:1:5 cement:lime:sand ratio. Weather pointed 10mm joints.


Coping is formed of blue creasing tiles with red brick capping.

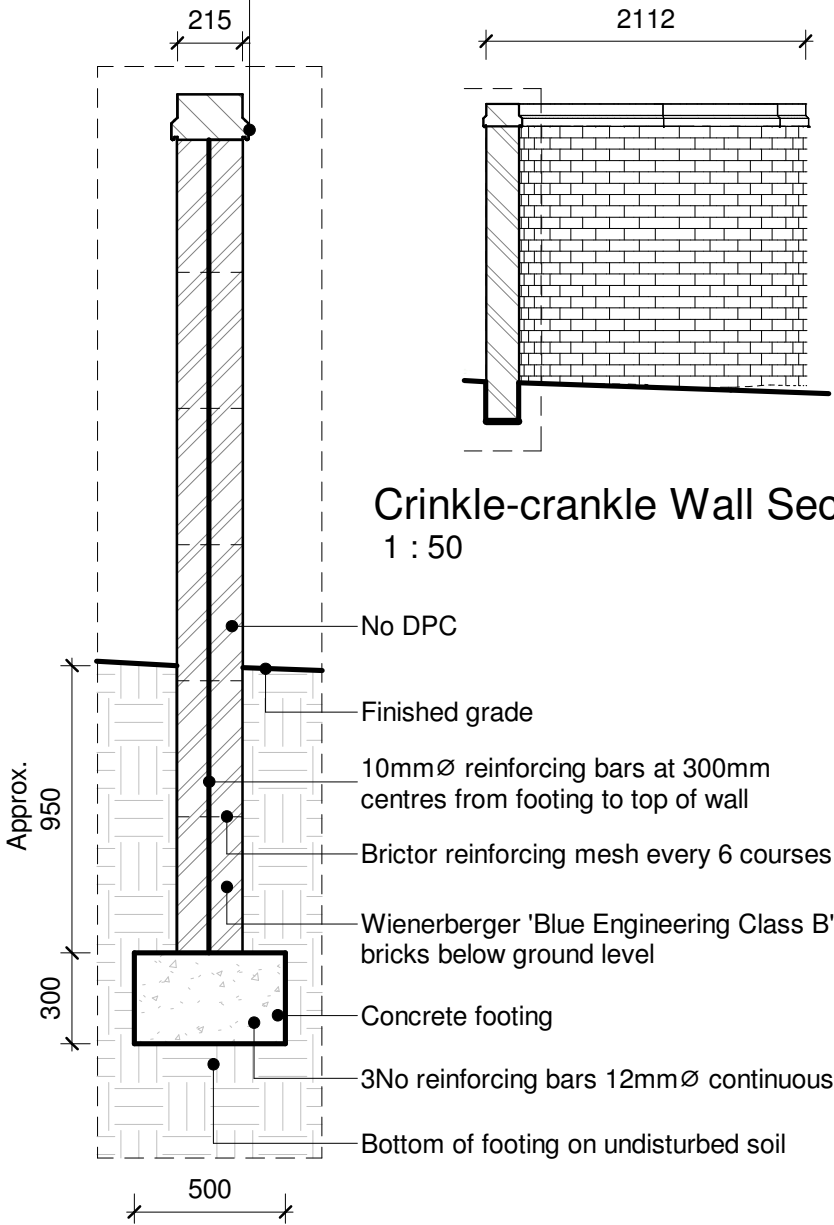


Crinkle-crankle Wall Section
1 : 50

- No DPC
- Finished grade
- 10mmØ reinforcing bars at 300mm centres from footing to top of wall
- Brictor reinforcing mesh every 6 courses
- Wienerberger 'Blue Engineering Class B' bricks below ground level
- Concrete footing
- 3No reinforcing bars 12mmØ continuous
- Bottom of footing on undisturbed soil

Wall Section (Magnified)
1 : 25

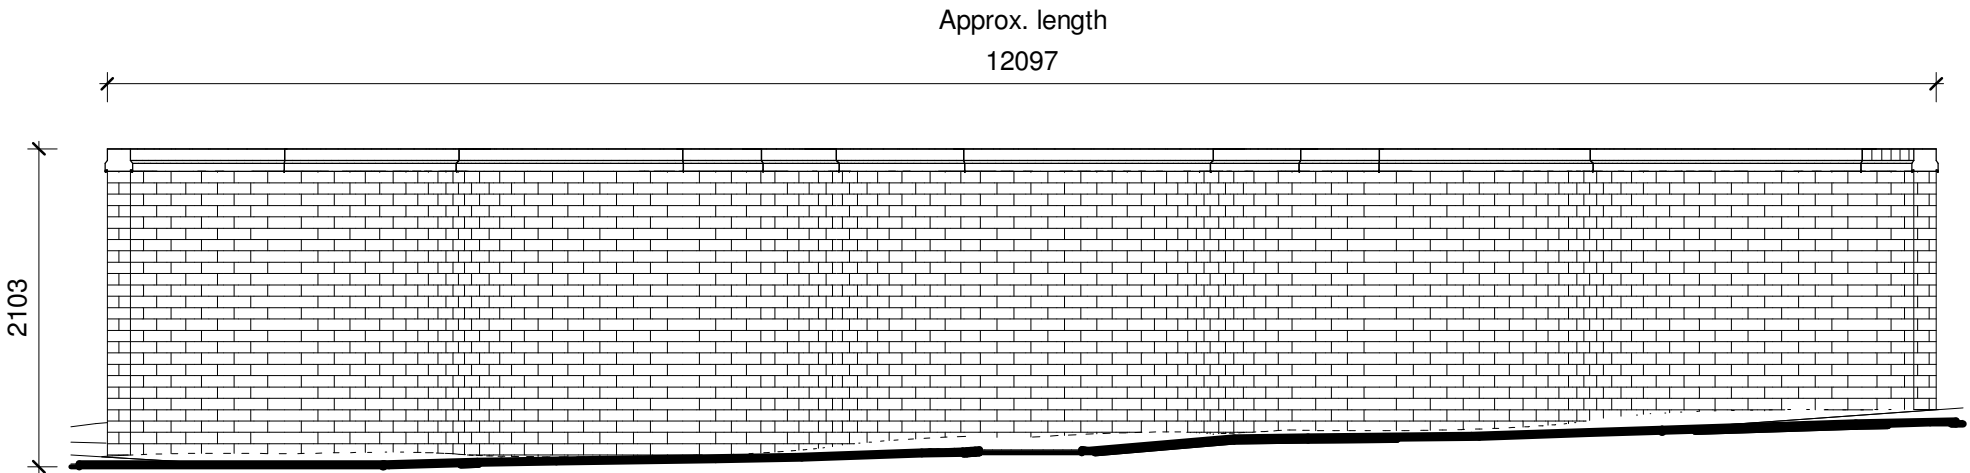

Crinkle-crankle Wall Elevation
1 : 50

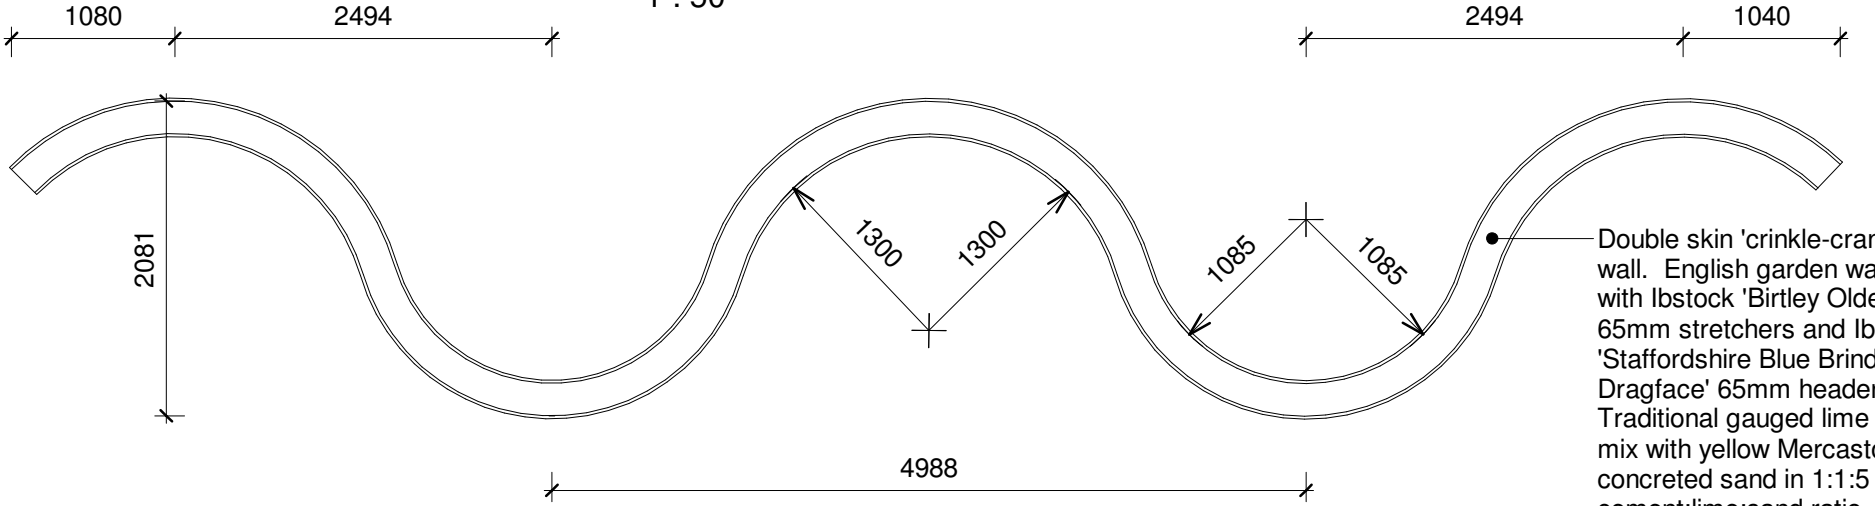

Crinkle-crankle Wall Plan
1 : 50

Double skin 'crinkle-crankle' brick wall. English garden wall bond with Ibstock 'Birtley Olde English' 65mm stretchers and Ibstock 'Staffordshire Blue Brindle Dragface' 65mm headers. Traditional gauged lime mortar mix with yellow Mercastone concreted sand in 1:1:5 cement:lime:sand ratio. Weather pointed 10mm joints.

Coping is formed of blue creasing tiles with red brick capping.

