


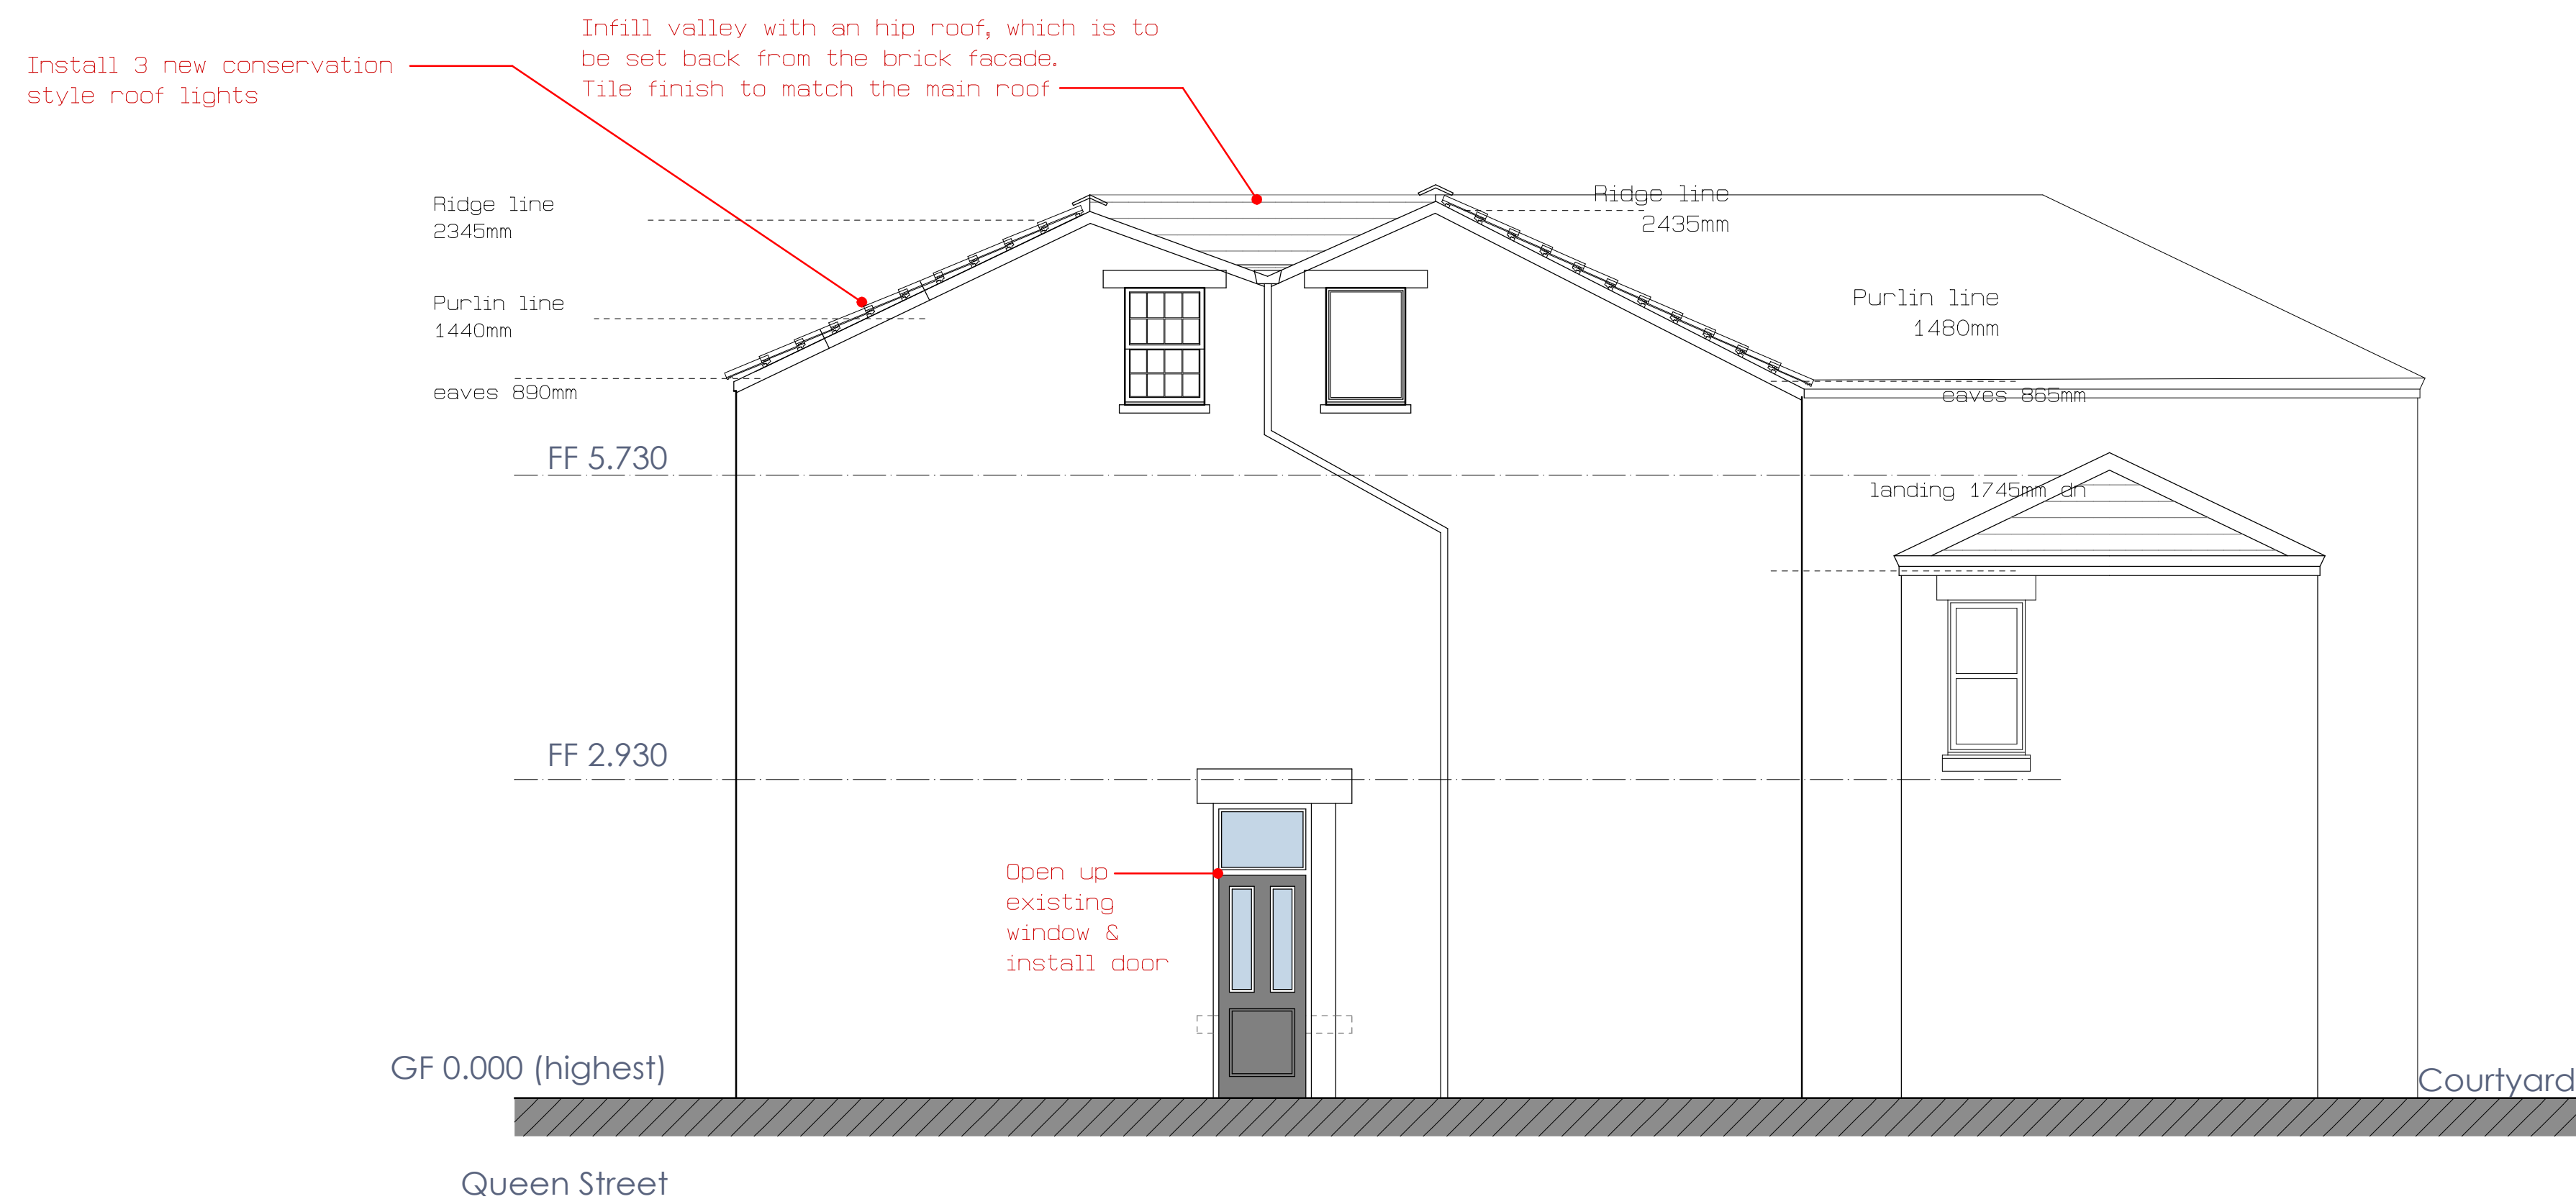

elevation from queen street
scale 1:50



elevation from ball haye street
scale 1:50



side elevation - courtyard
scale 1:50

Client	
Mr. A. Levano	
Contract	
Proposed Alterations & Change of use of No 14 & 20 Ball Haye Street and No 1 Queen Street Leek, Staffordshire Moorlands	
Drawing Title	
Proposed Conditions - Scheme Three Elevations	
Date	August 2024
Scale	1:50 @ A1
Drg. No.	6001 - 009
Status	Preliminary
Contract Number	6001
Revision Suffix	
Revisions	

Drawings are for planning purposes only
all measurements and dimensions should be
checked on site and any discrepancies reported
back to the designer.
No liability is accepted by Byatt Oliver Limited