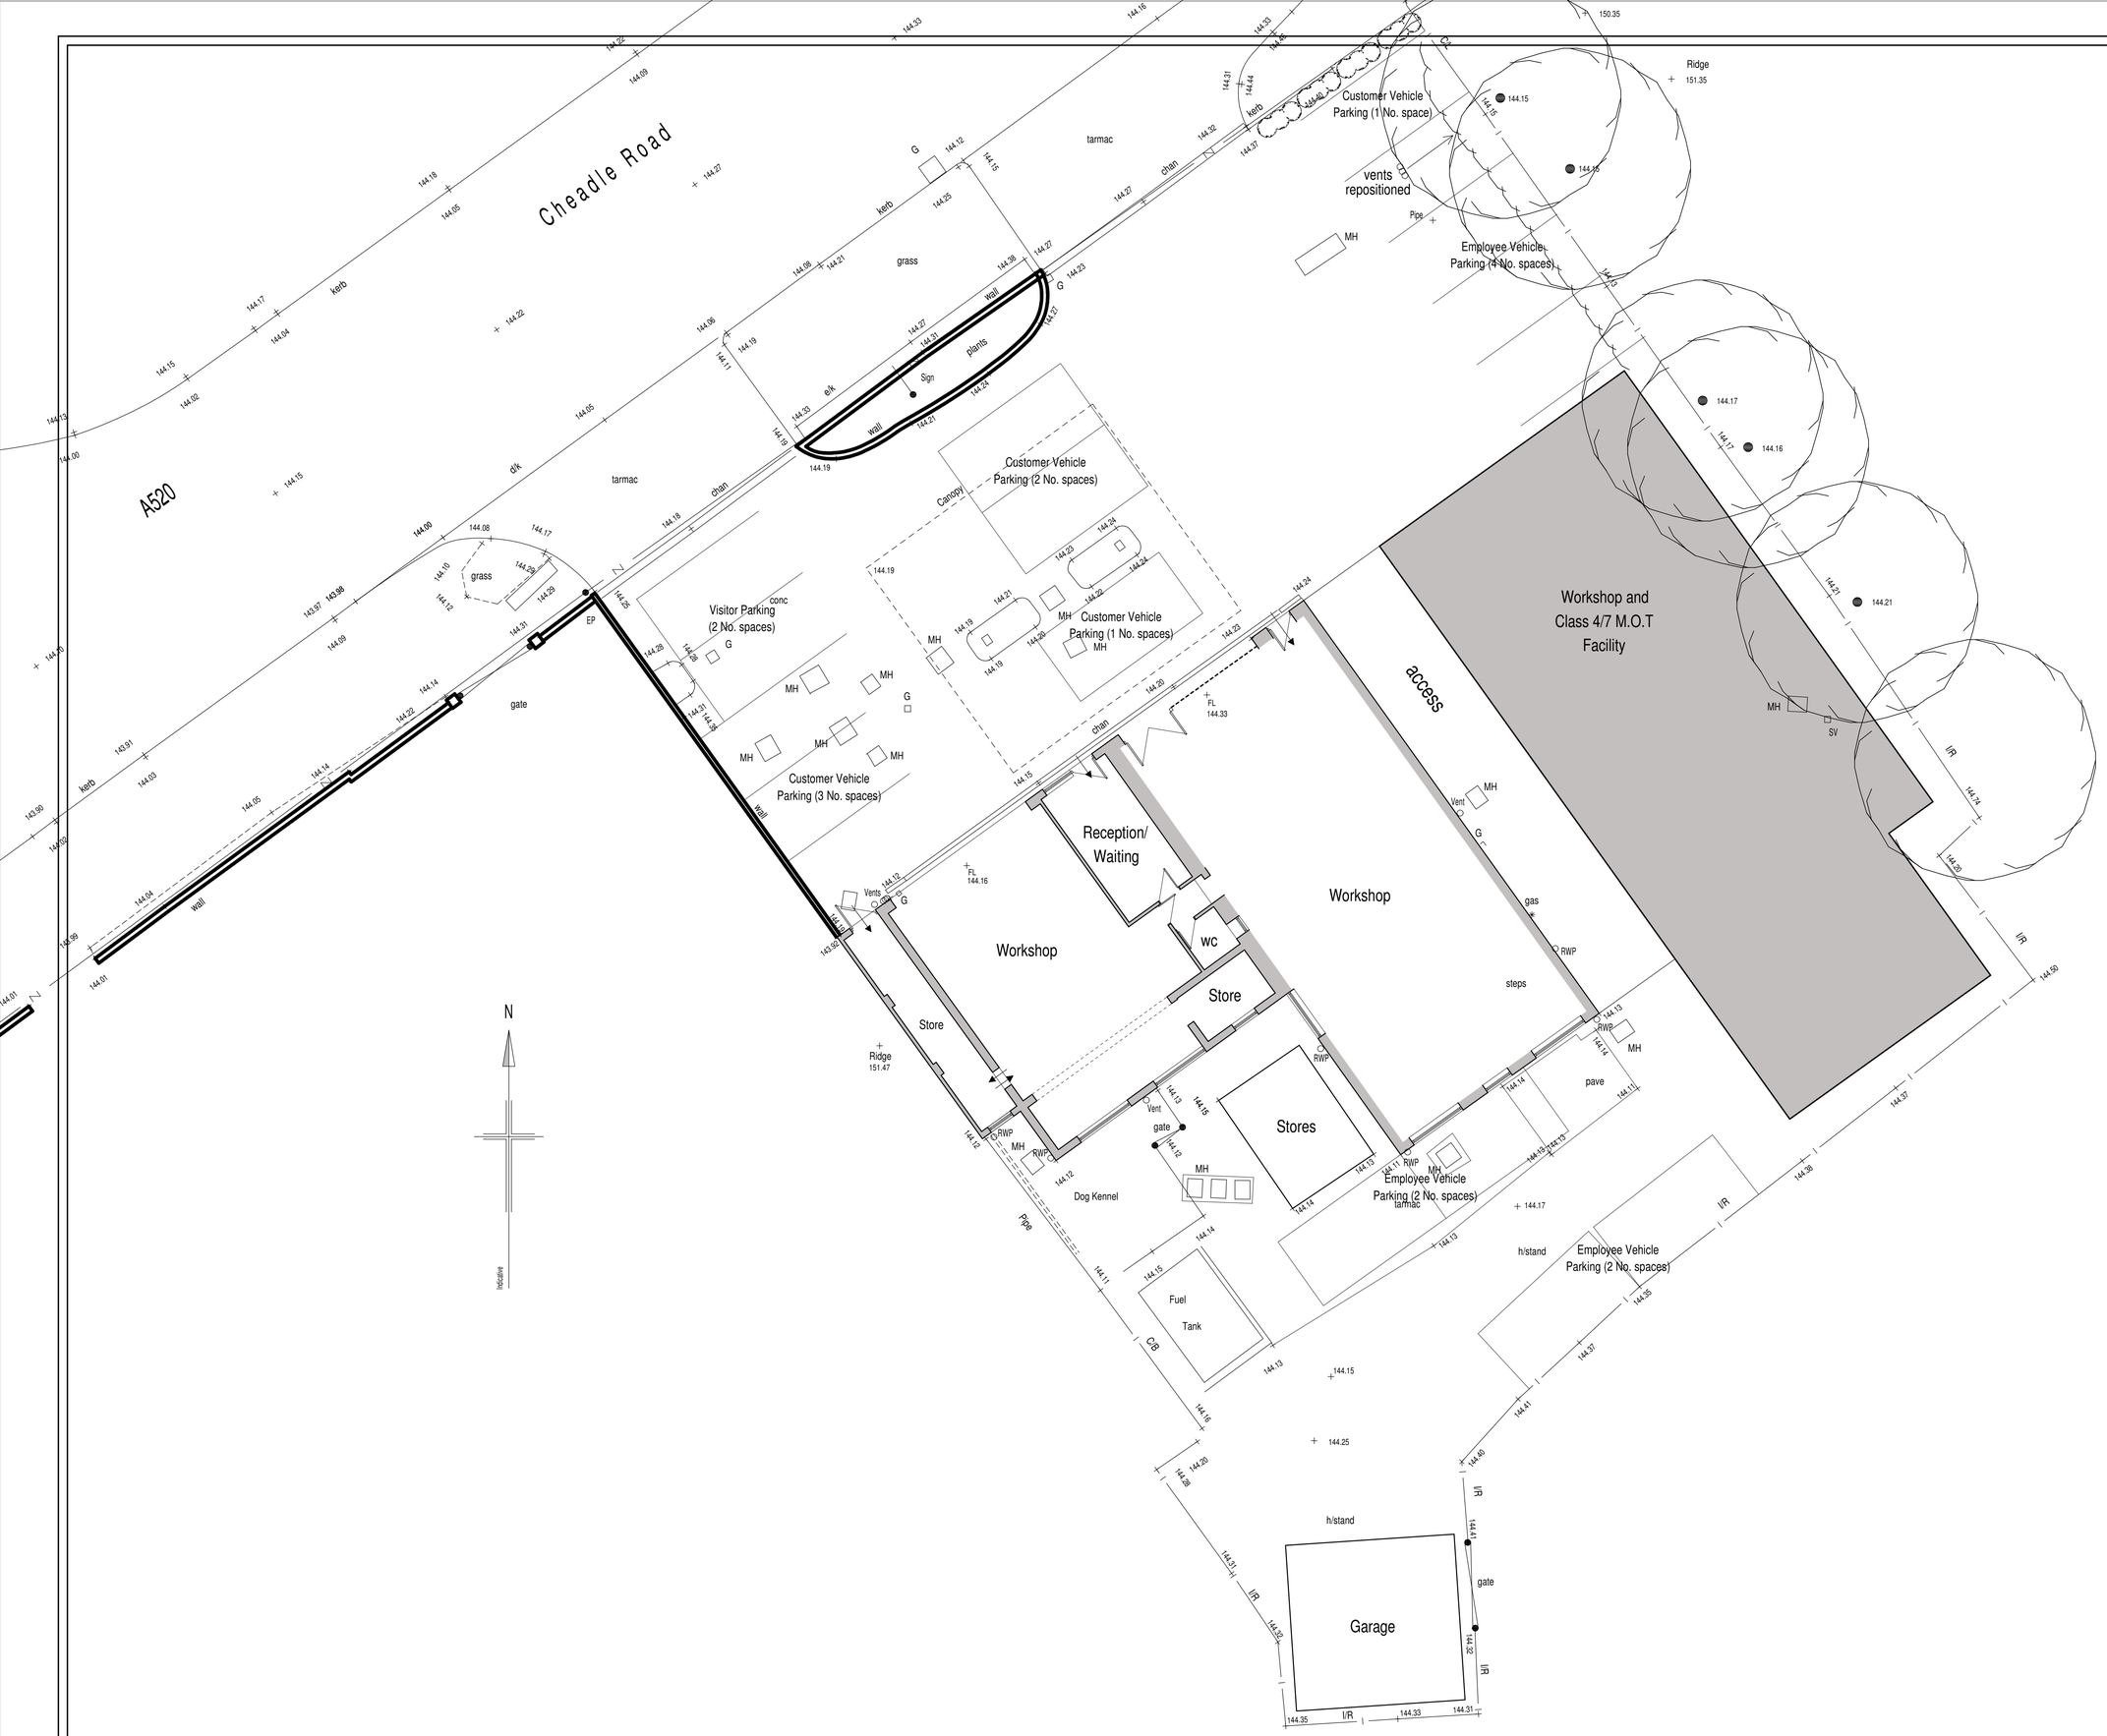

scale bar @ 1:100

Crown Garage (Leek) Ltd

Proposed Extension to Garage,
Crown Garage,
Leek Road, Leekbrook,
Staffordshire, ST13 7DR

Existing Conditions
Floor / Site Plan

Date	Sheet	Scale
December 2021	A1	1:100
Drg No.	Rev.	Drawn
2021-2651-01	A	NAW

A - 13/09/2024 - PARKING SPACES INDICATED

SAMMONS Architectural LIMITED
Chartered Institute of Architectural Technologists Registered Practice
10 Cawdry Buildings, Fountain Street, Leek, ST13 6JP
Telephone: 01538 386002
E-mail: info@sammonsltd.co.uk
Web: www.sammonsltd.co.uk

This drawing is copyright.
All dimensions must be checked prior to commencement.