


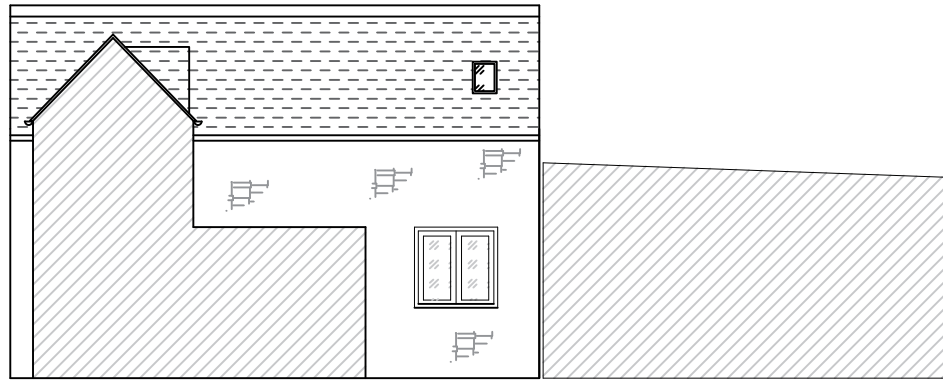

NorthSide Elevation





South Side Elevation



East Side Elevation



West Side Elevation

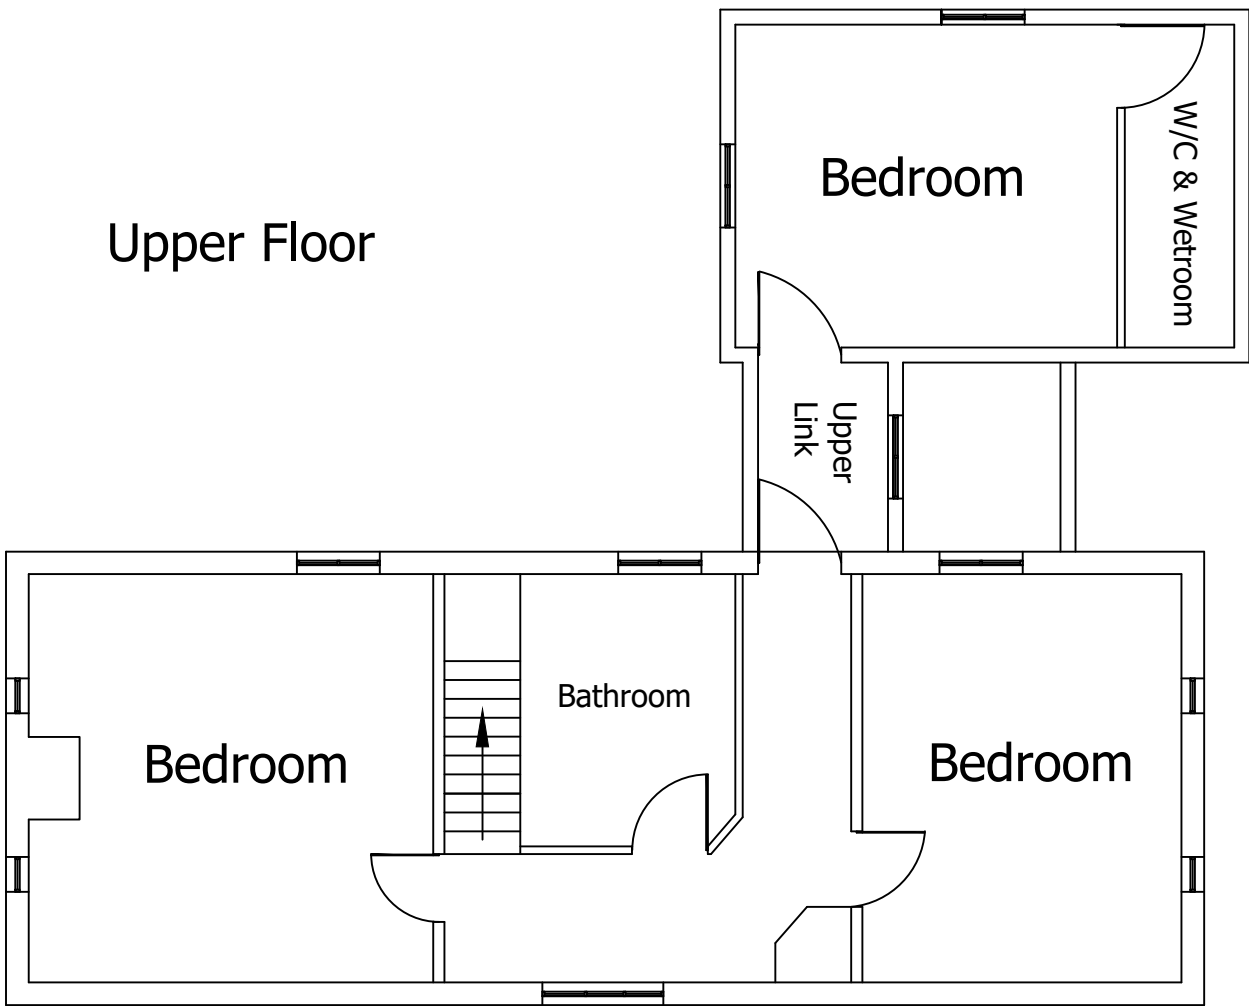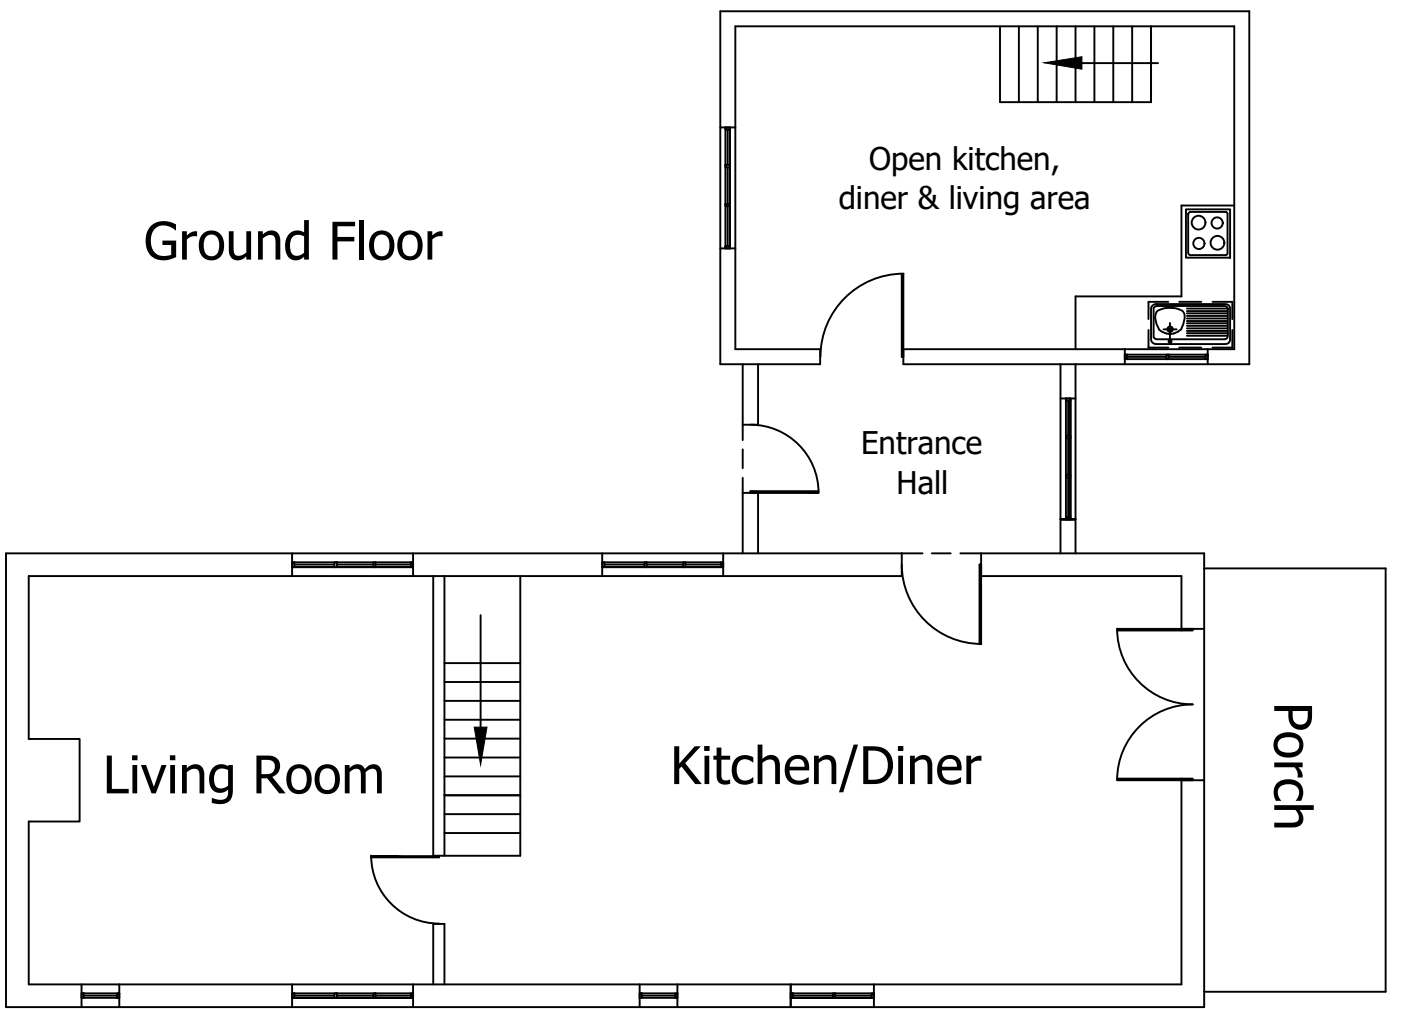

Material to match the main house, with materials from demolished out building to be reused where possible.

Window design to match main house and timber framed with double glazing.

Exterior door to be timber and glazed.

© Copyright J C Harrison Planning & Admin Services jo@jcharrison.co.uk 07792 144155	
Client: Mr M Underwood Hodgefields Farm, Ladymoor Lane, Brown Edge, ST6 8UD	
Project: Proposed Residential Annexe	
Title: Elevations	
Drawn: J Harrison	Date: 22.07.2024
Scales: 1:100 @ A2	
Drg. No.: 1169-004	Rev.: