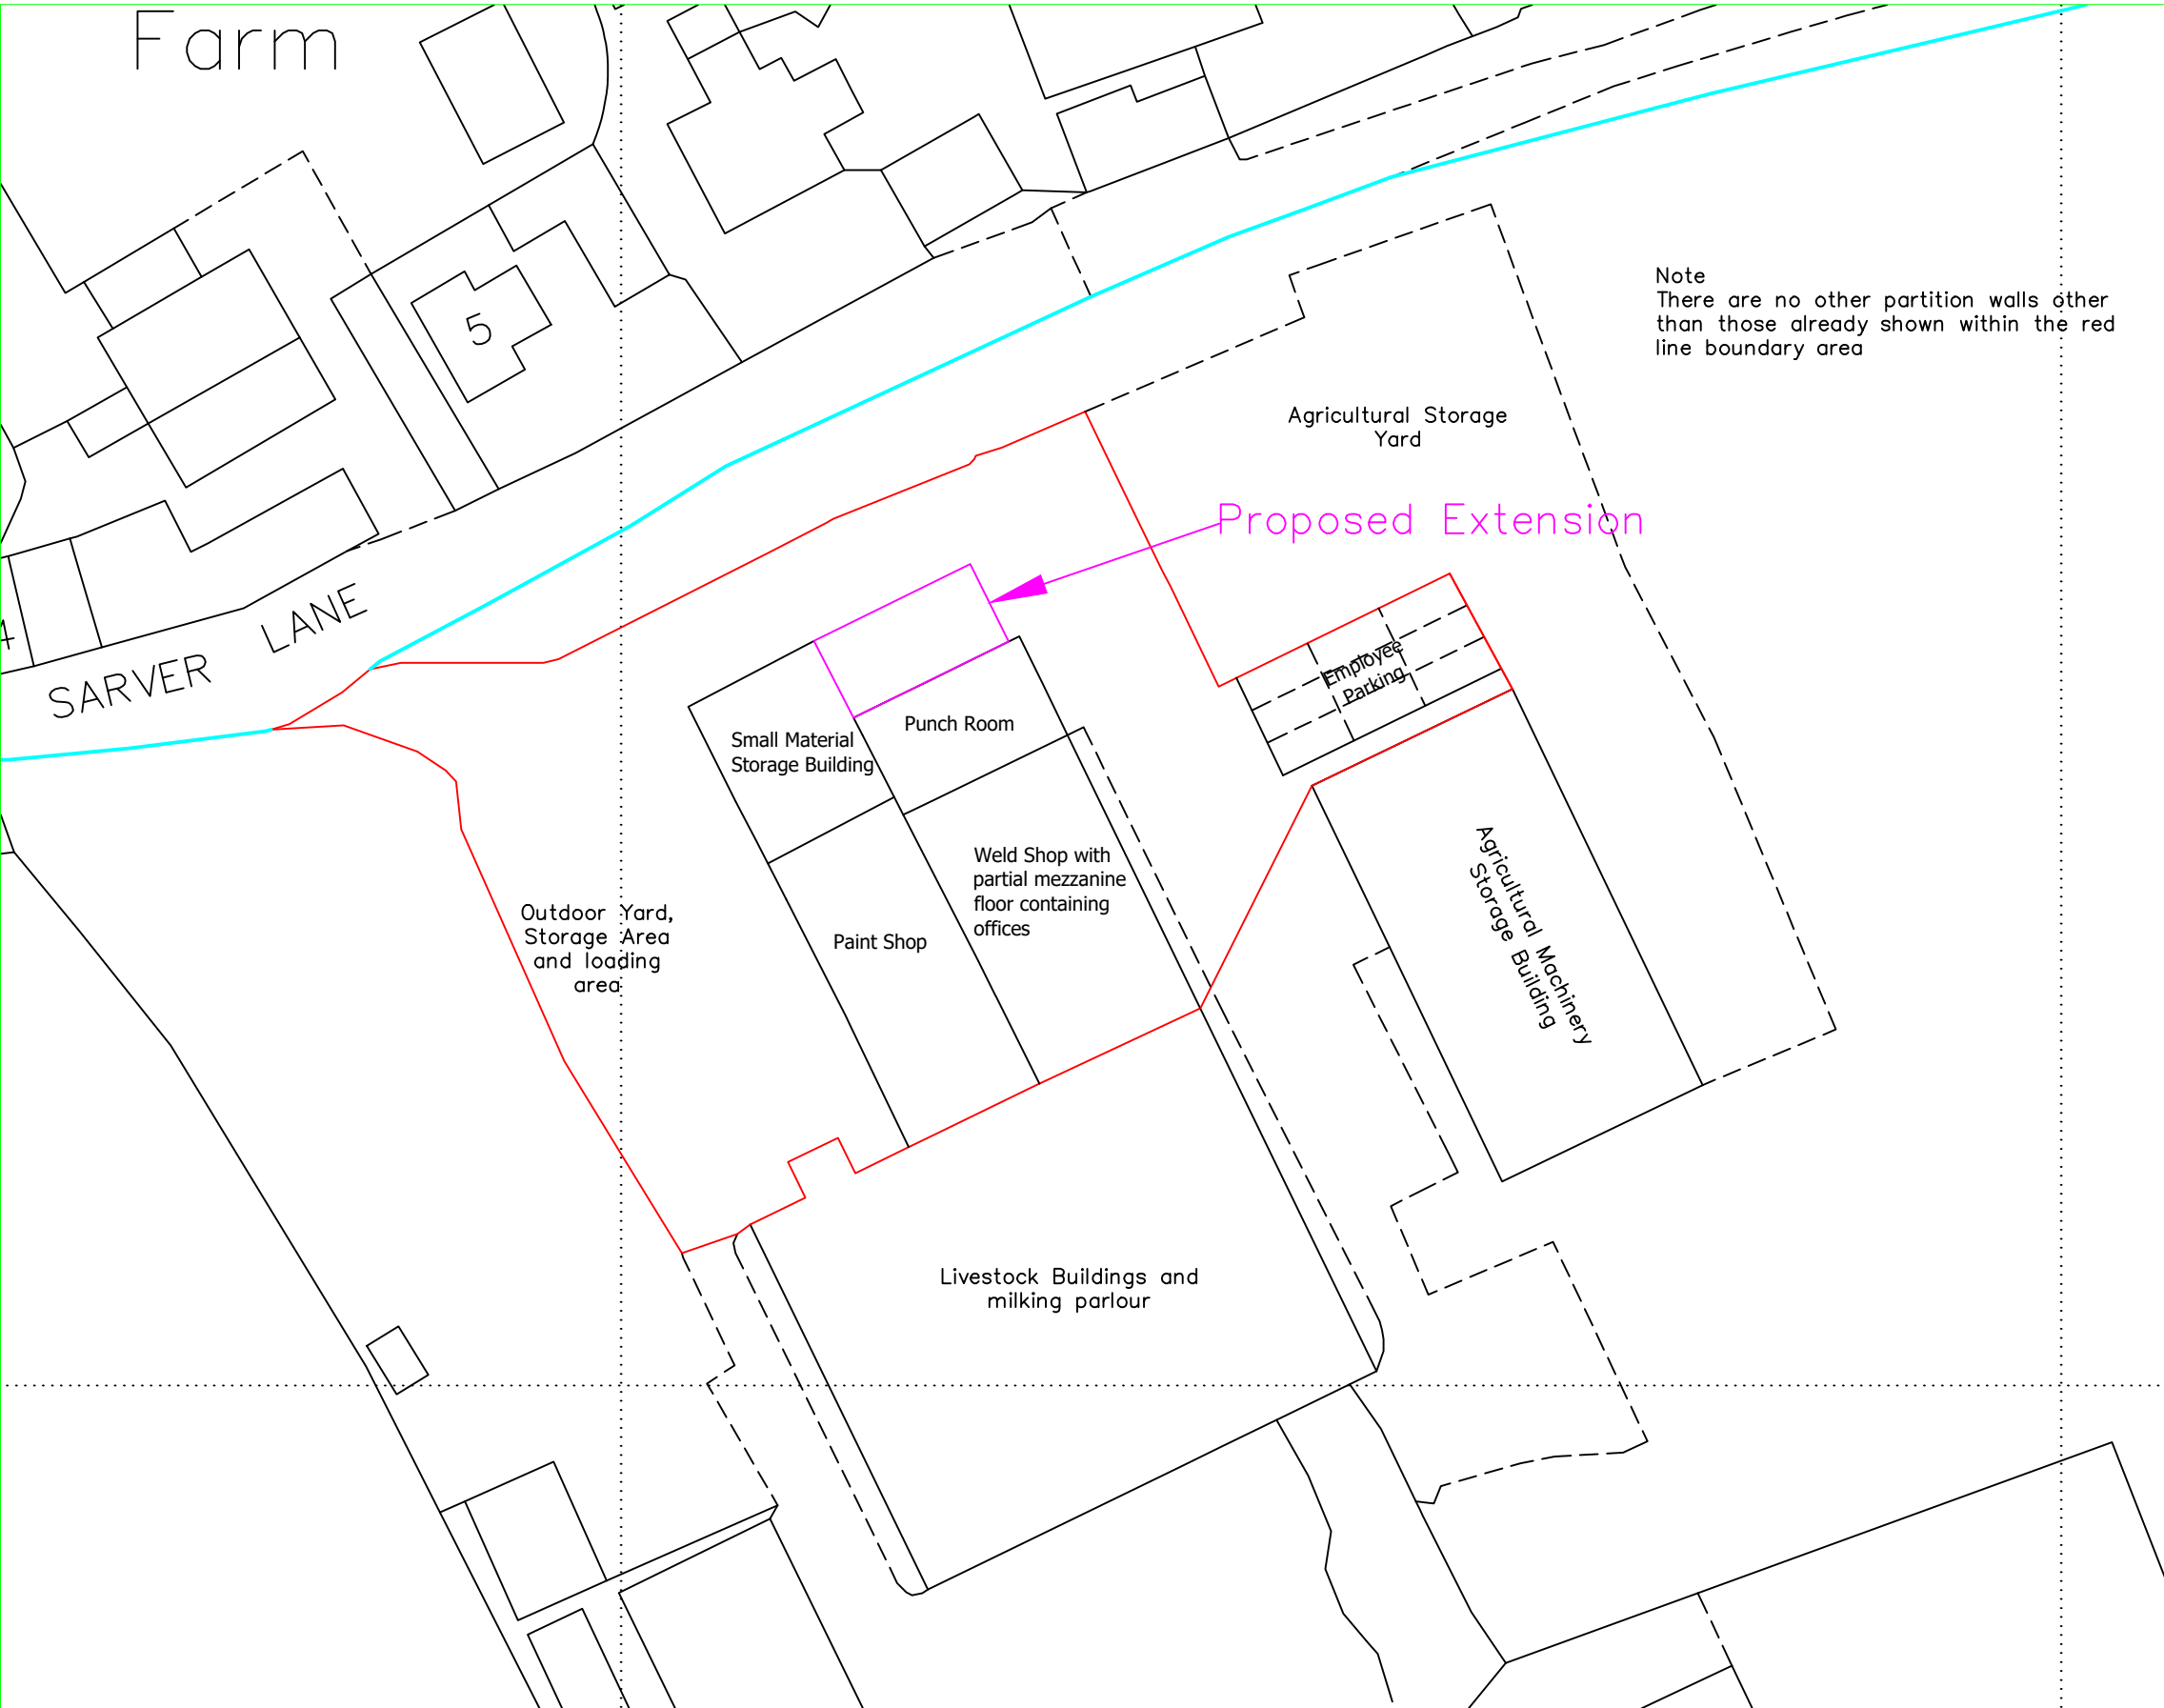


Reproduced from Ordnance Survey digital map data, 1:2500 scale, by permission of Ordnance Survey on behalf of The Controller of His Majesty's Stationery Office. © Crown copyright. All rights reserved.

© Copyright	
J C Harrison Planning & Admin Services jo@jcharrison.co.uk 07792 144155	
Client: J M Milner Steel Framed Buildings Ltd, Homeland Farm, Sarver Lane, Dilthorne, ST10 2PD	
Project: Proposed extension for use as an office, training room and welfare facilities ancillary to the existing manufacturing business	
Title: Block Plan	
Drawn: J Harrison	Date: 06.09.2024
Scales: 1:500 @ A3	
Drg. No.: 1114-002	Rev.: C