


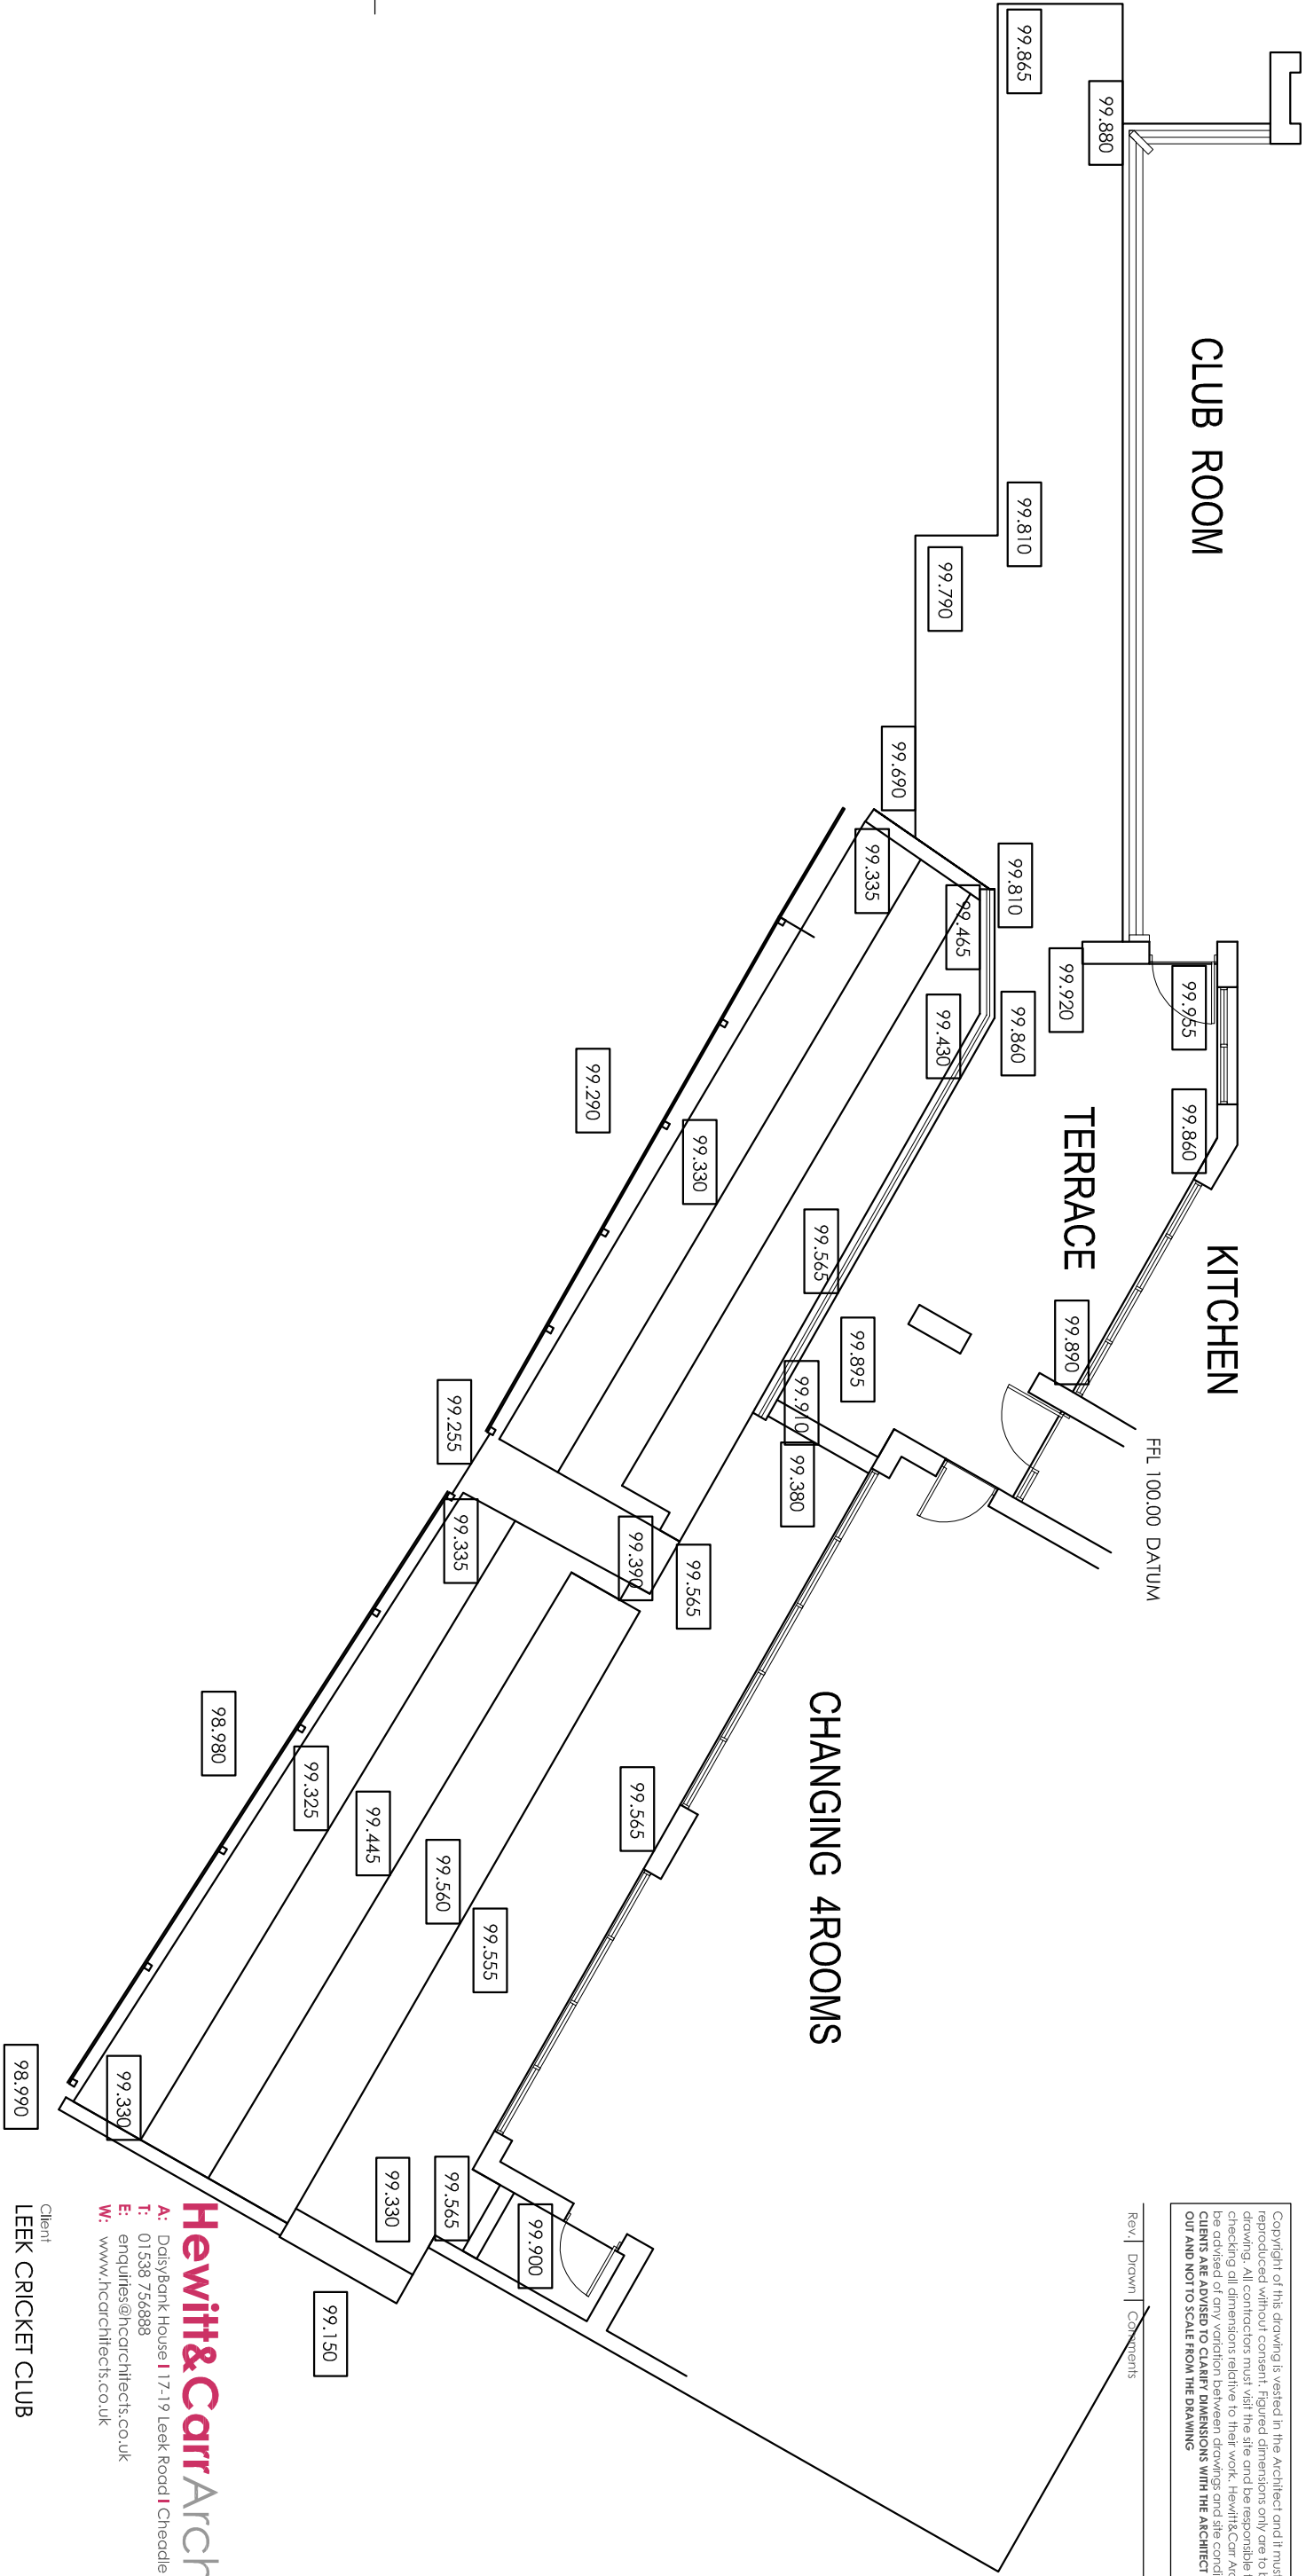

CLUB ROOM

KITCHEN

TERRACE

CHANGING 4 ROOMS

FFL 100.00 DATUM

Copyright of this drawing is vested in the Architect and it must not be copied or reproduced without consent. Figured dimensions only are to be taken from this drawing. All contractors must visit the site and be responsible for taking and checking all dimensions relative to their work. Hewitt&Carr Architects Ltd are to be advised of any variation between drawings and site conditions. CLIENTS ARE ADVISED TO CLARIFY DIMENSIONS WITH THE ARCHITECT PRIOR TO SETTING OUT AND NOT TO SCALE FROM THE DRAWING.

Rev	Drawn	Comments	Date
-----	-------	----------	------

Hewitt&Carr Architects
A: DaisyBank House | 17-19 Leek Road | Cheddle | ST10 1JE
T: 01538 756888
E: enquiries@hccarchitects.co.uk
W: www.hccarchitects.co.uk

Client
LEEK CRICKET CLUB

Project
EXTERNAL WORKS

Title
PLAN AS EXISTING

Status
SURVEY

Date
OCT 2022

Drawn
JES

Scale @A3
1:100

Checked

Project No

Drawing No.

AL(0)01

Rev