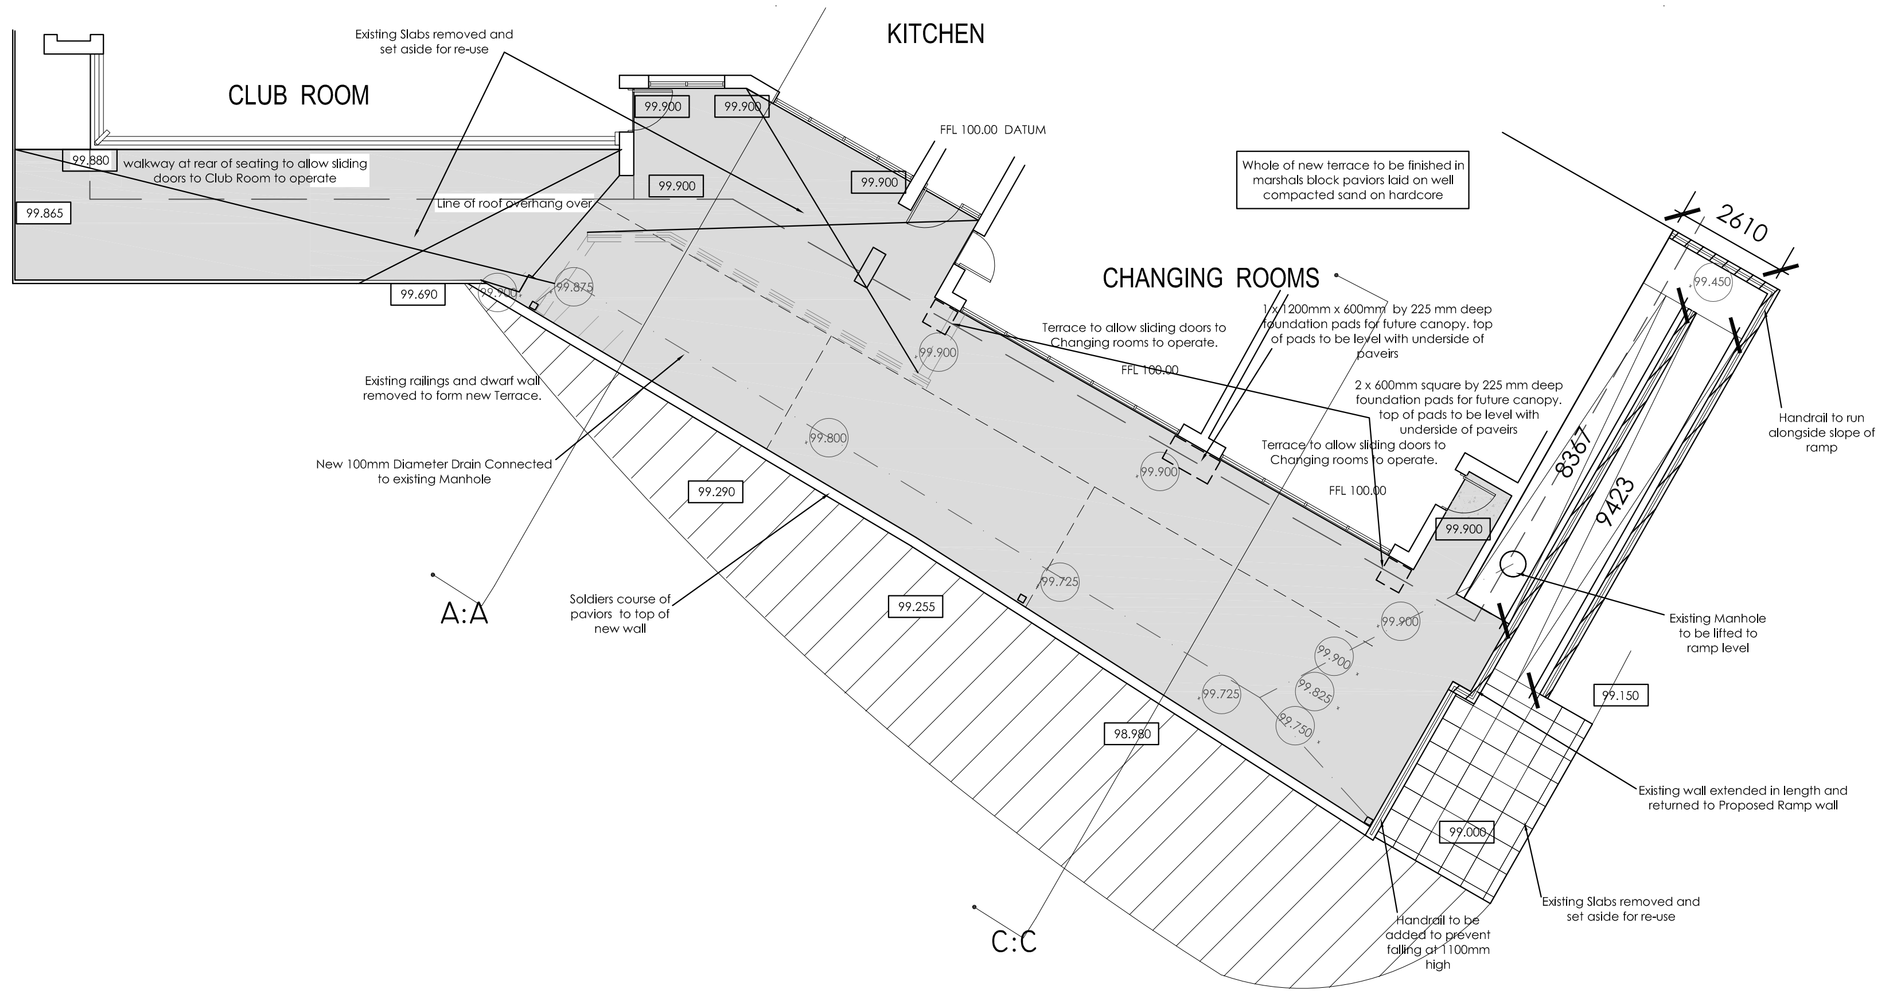

L.C.C. NEW EXTERNAL LANDSCAPING SCHEME. 1:100

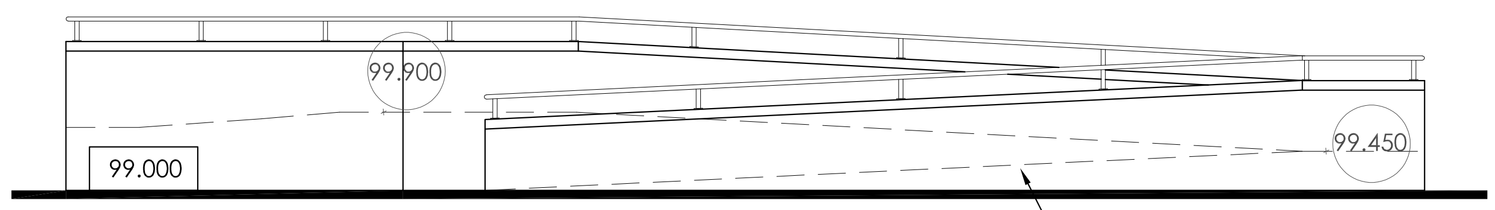

125mm concrete on hardcore.
brickwork to match existing clubhouse.
50 mm dia stainless steel handrail

PROPOSED NEW SIDE TERRACE ELEVATION 1:50

Copyright of this drawing is vested in the Architect and it must not be copied or reproduced without consent. Figured dimensions only are to be taken from this drawing. All contractors must visit the site and be responsible for taking and checking all dimensions relative to their work. Hewitt&Carr Architects Ltd are to be advised of any variation between drawings and site conditions.
CLIENTS ARE ADVISED TO CLARIFY DIMENSIONS WITH THE ARCHITECT PRIOR TO SETTING OUT AND NOT TO SCALE FROM THE DRAWING

Rev.	Drawn	Comments	Date
A	NNC	PROPOSED ACCESS TO PLAYING AREA ADJUSTED	APRIL 2024
B	NNC	RAMP ADDED AND MATERIAL AMENDMENTS	AUG 2024
C	NNC	TERRACE AMENDMENTS	AUG 2024
D	NNC	TERRACE AMENDMENTS	SEPT 2024

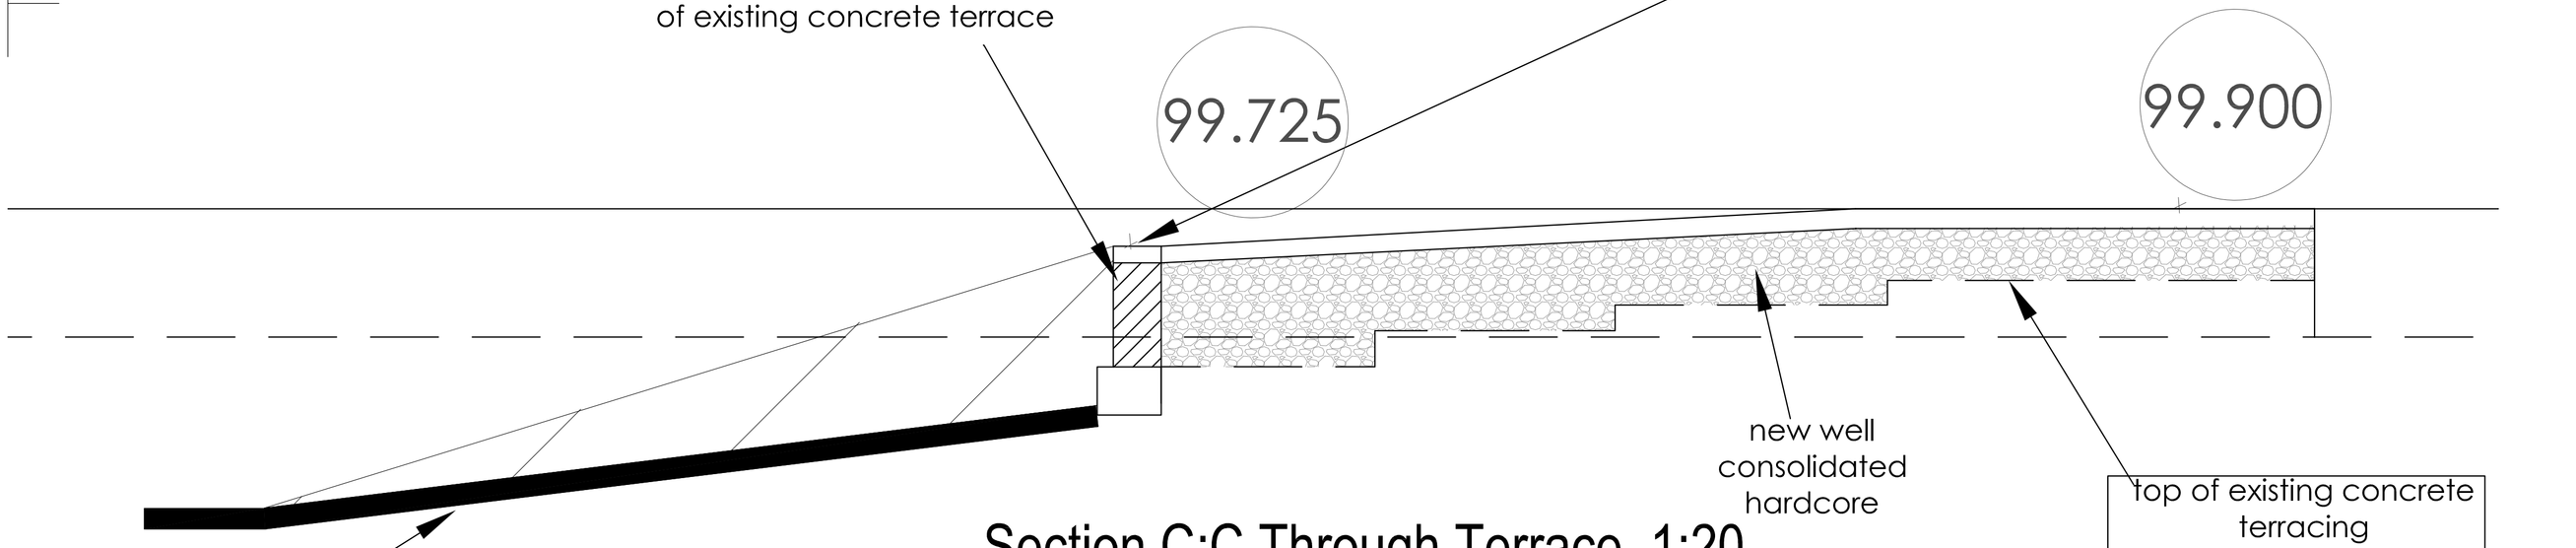

Section C:C Through Terrace. 1:20

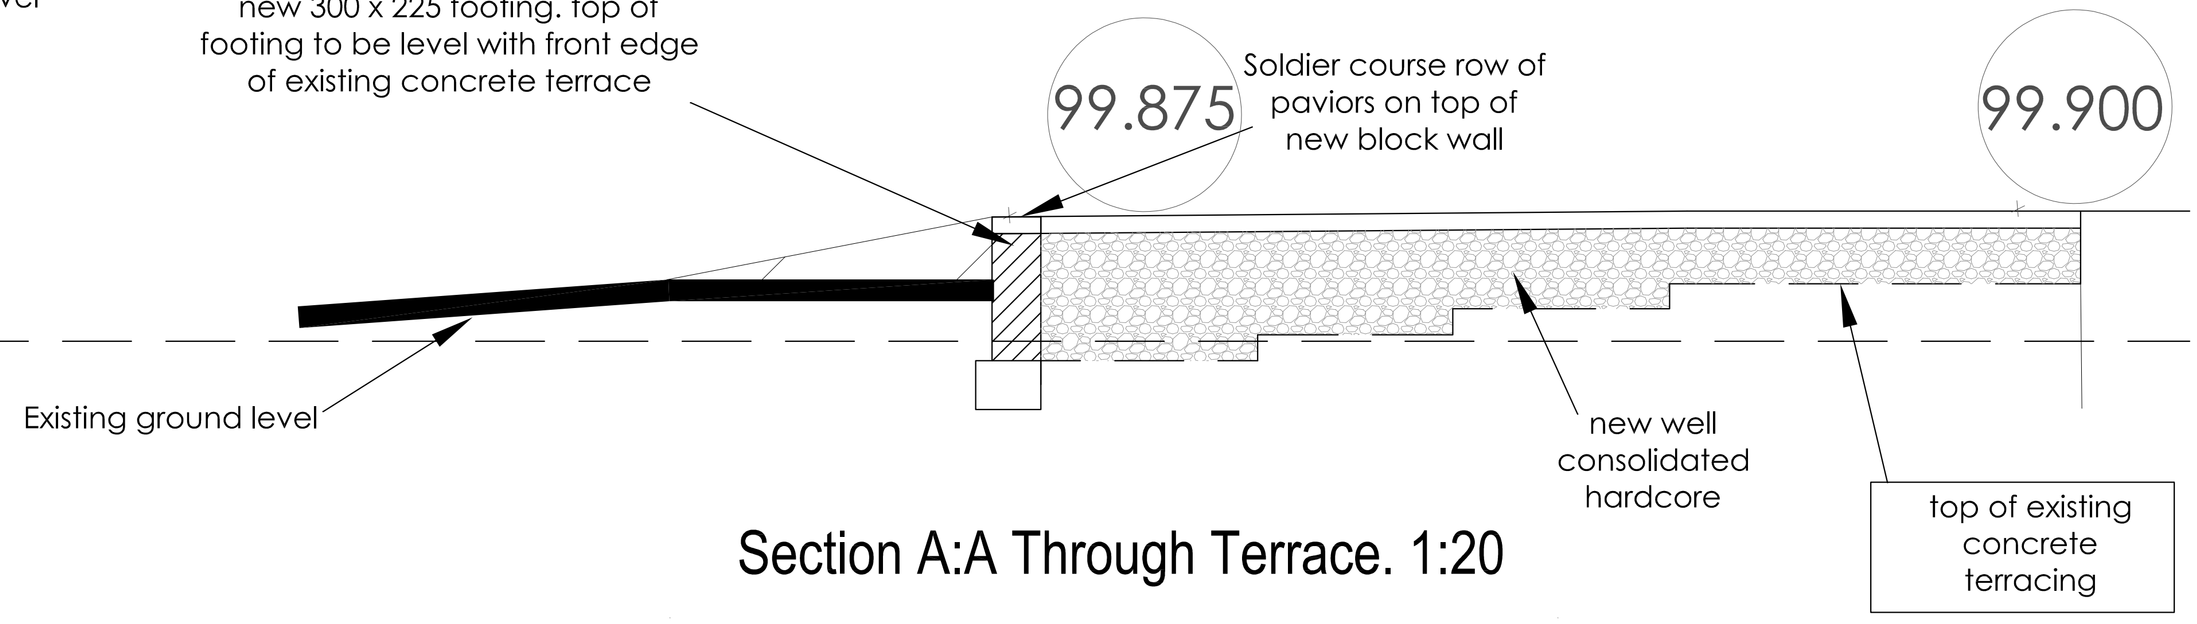

Section A:A Through Terrace. 1:20

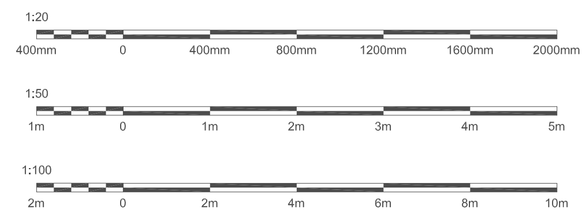

Hewitt&Carr Architects
A: DaisyBank House I 17-19 Leek Road I Cheadle I ST10 1JE
T: 01538 756888
E: enquiries@hcarchitects.co.uk
W: www.hcarchitects.co.uk

Client
LEEK CRICKET CLUB

Project
Proposed Landscaping scheme to external area

Title
plan and detailed sections

PLANNING

Status
PLANNING

Date Sep 2024 Drawn NNC

Scale @A1 AS NOTED Checked

Project No 01371- Drawing No. PL(0)101 Rev D