
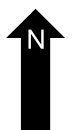
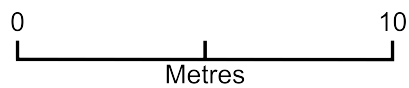


18 Mason drive

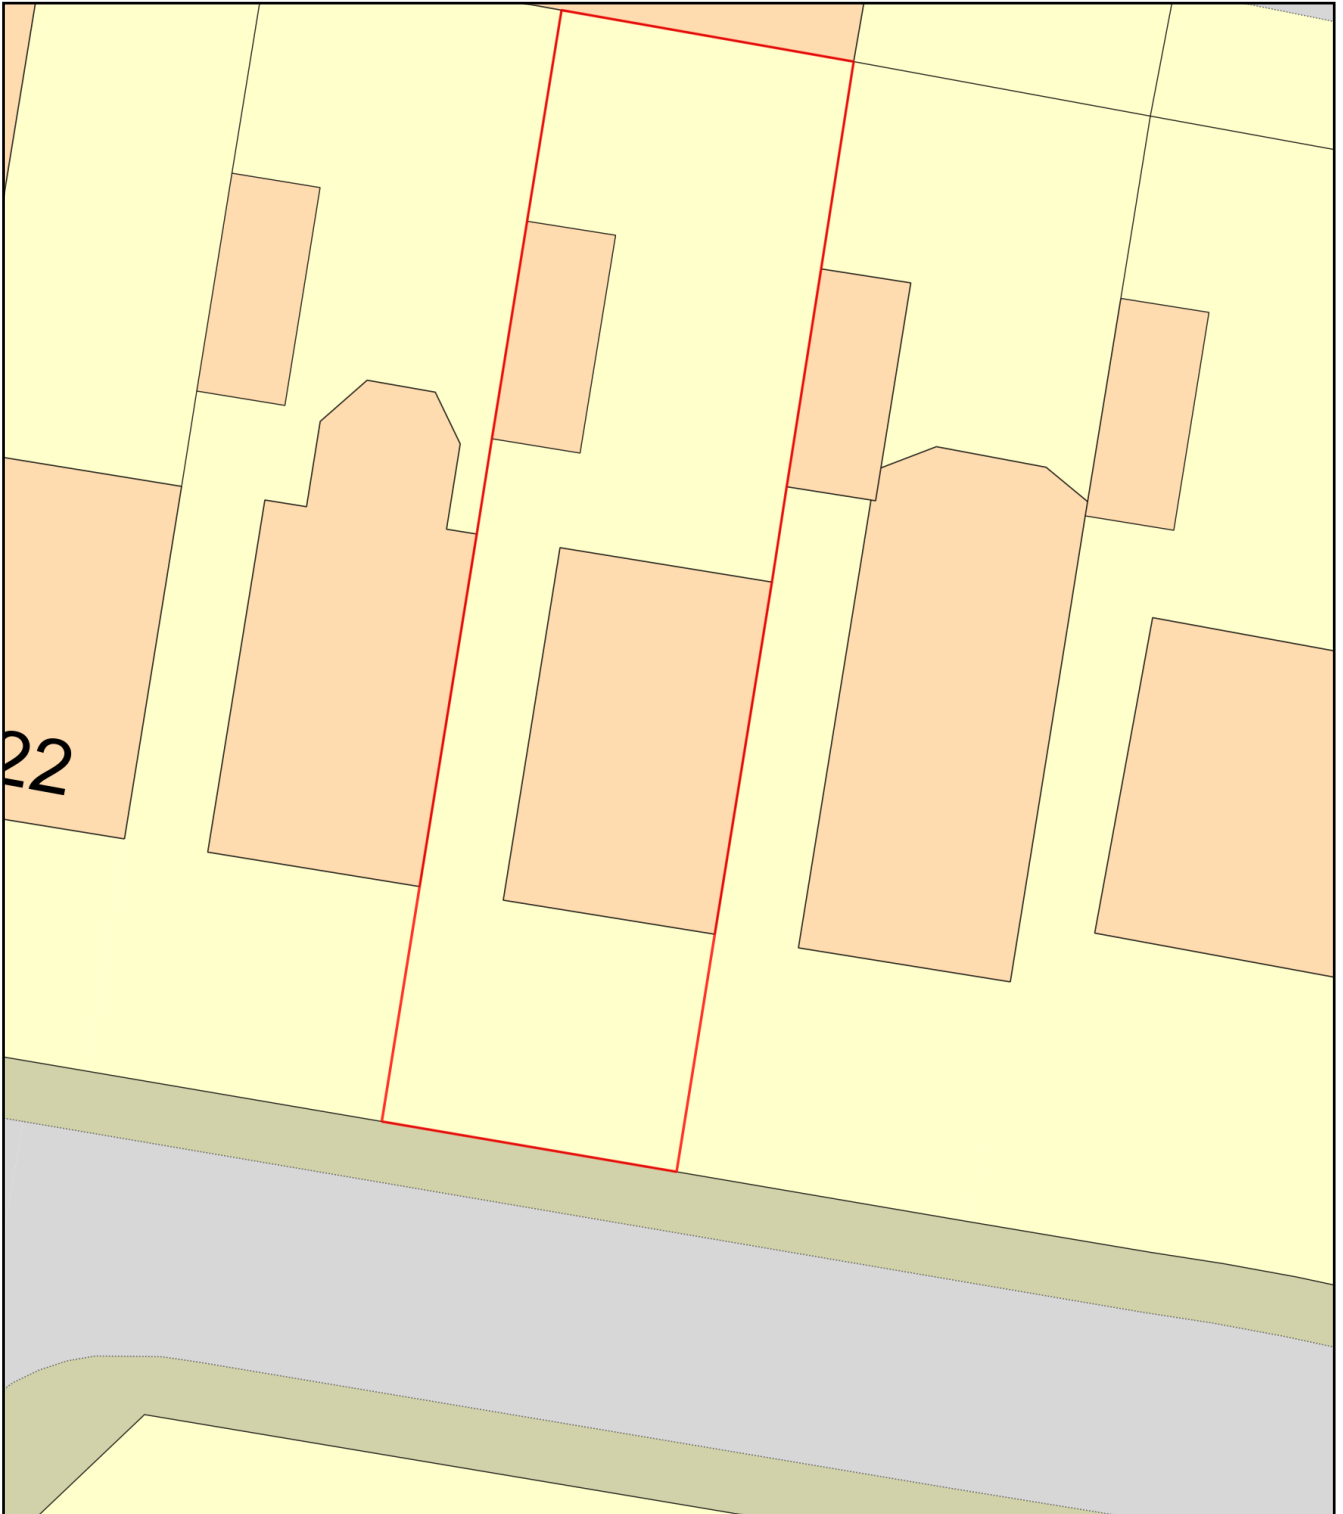

Plan Produced for: Carl Billing

Date Produced: 23 Sep 2024

Plan Reference Number: TQRQM24267194614753

Scale: 1:200 @ A4