




SIDE ELEVATION 1:50

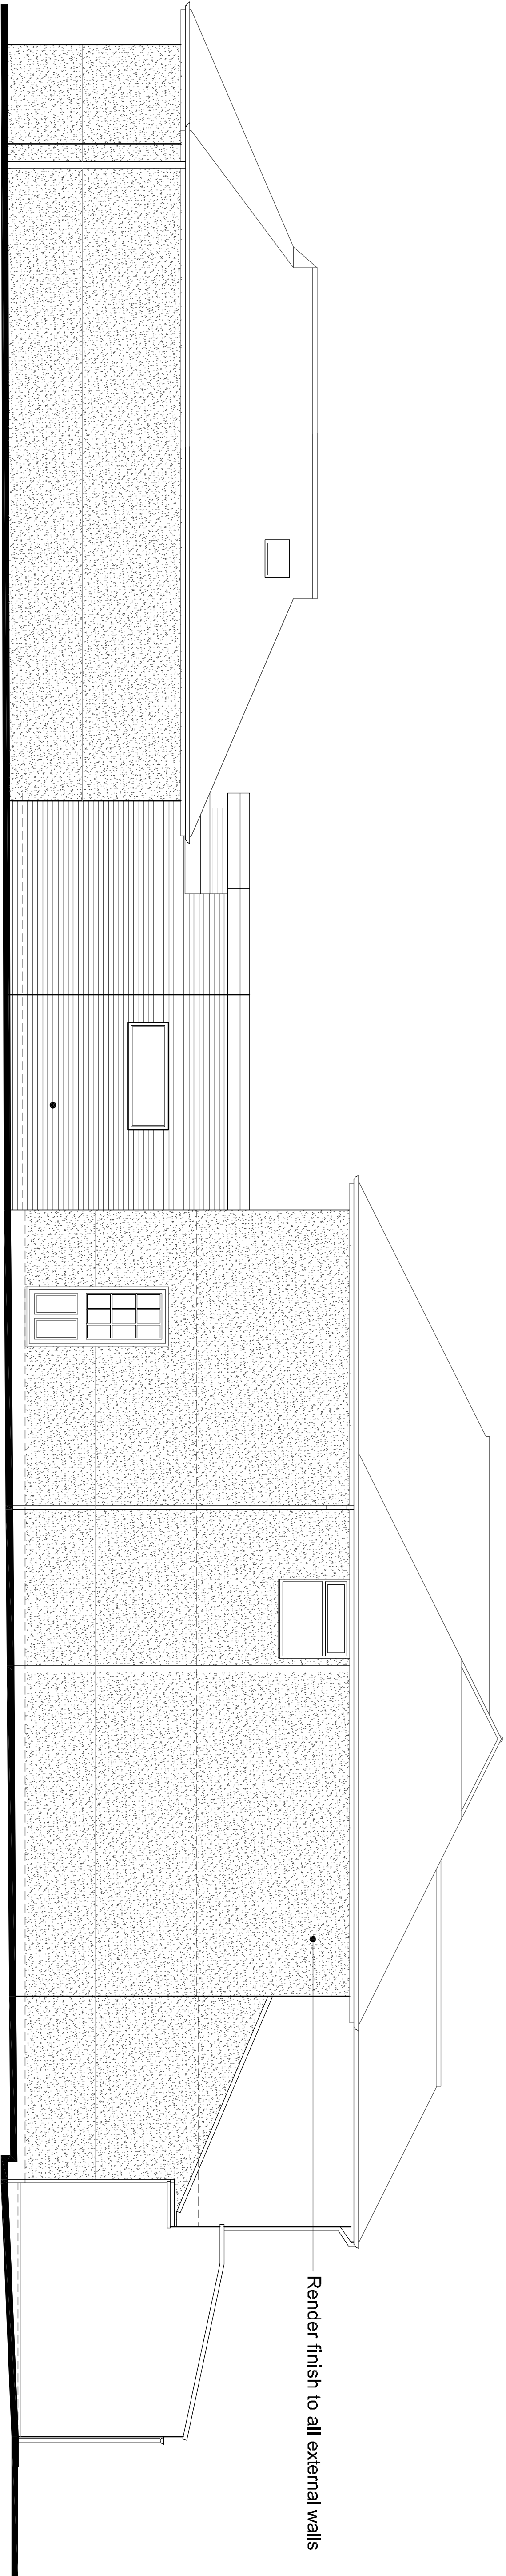


SIDE ELEVATION 1:50

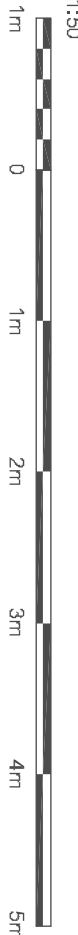


Exg chimney to be removed
and new full height window added

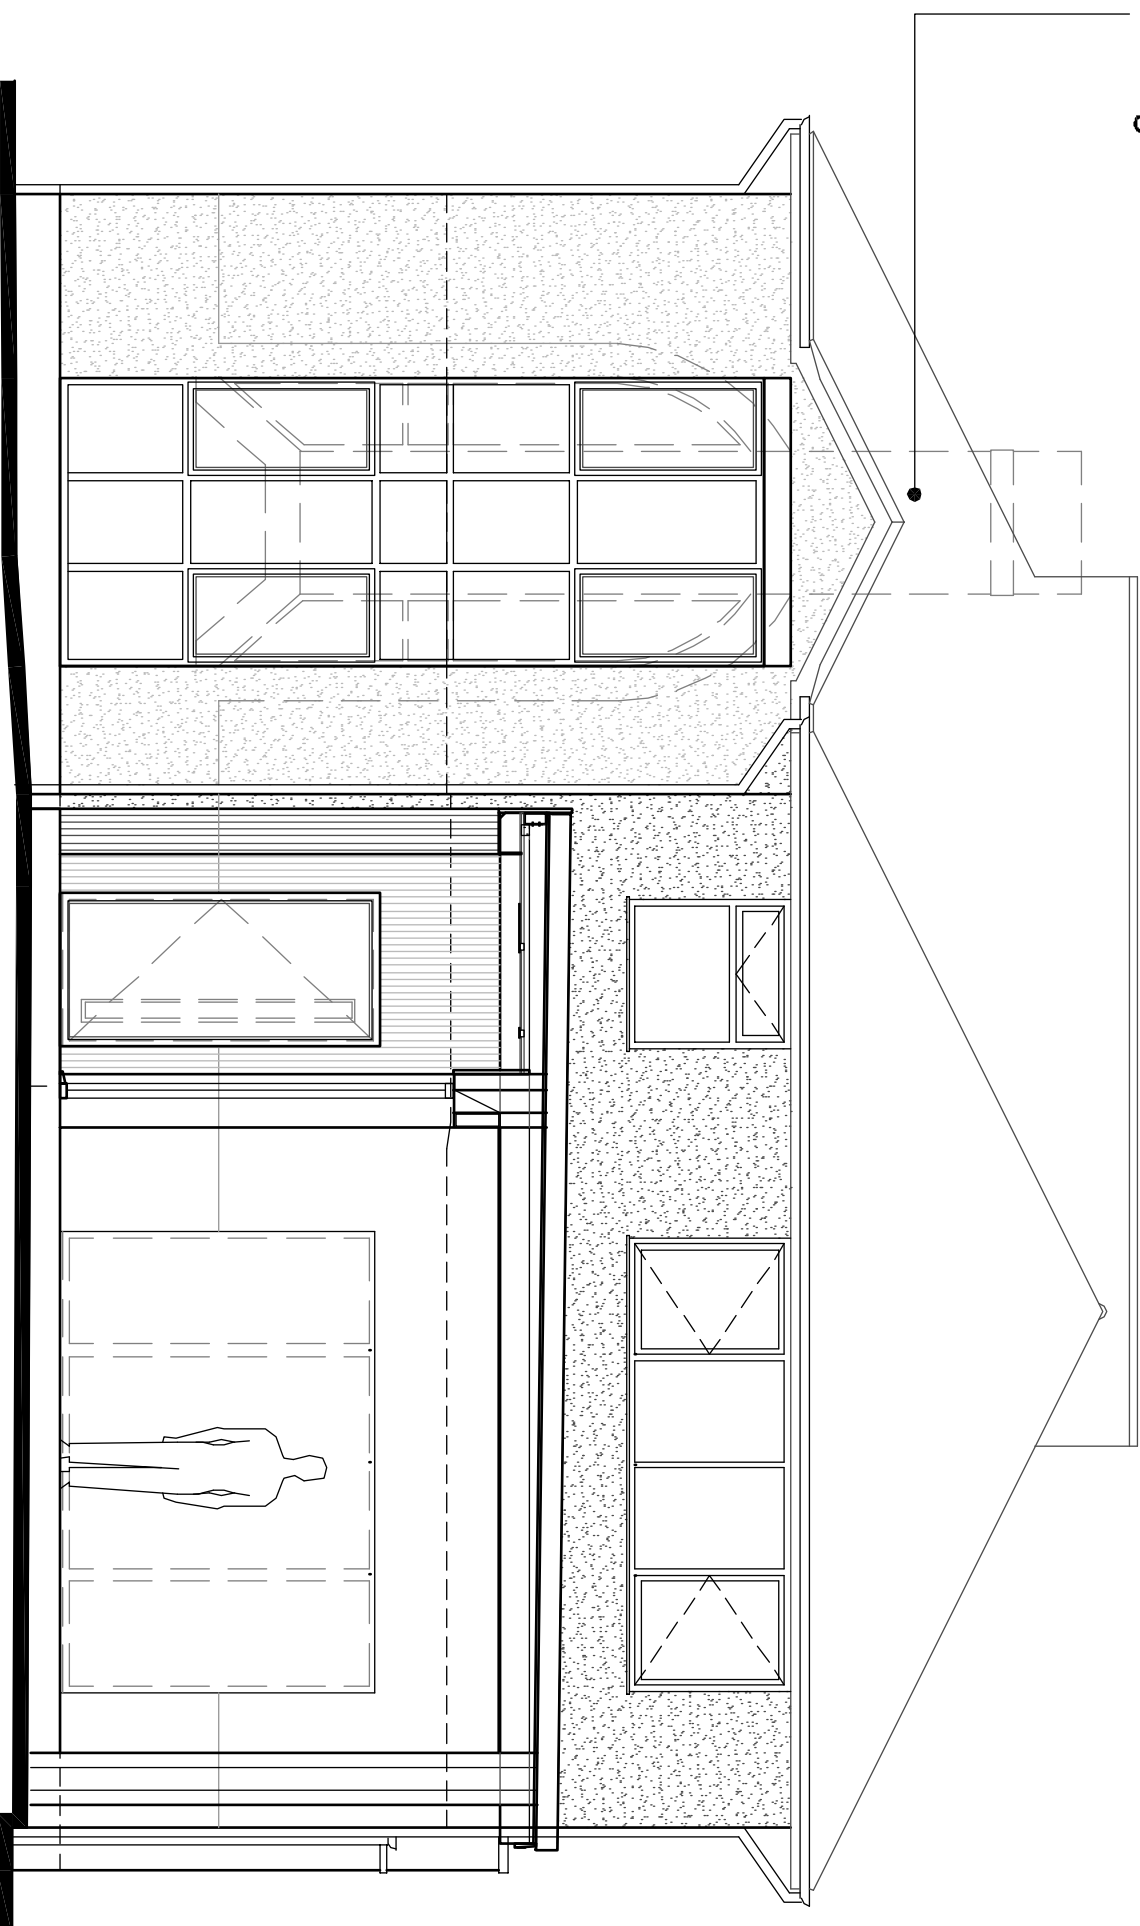

FRONT ELEVATION 1:50

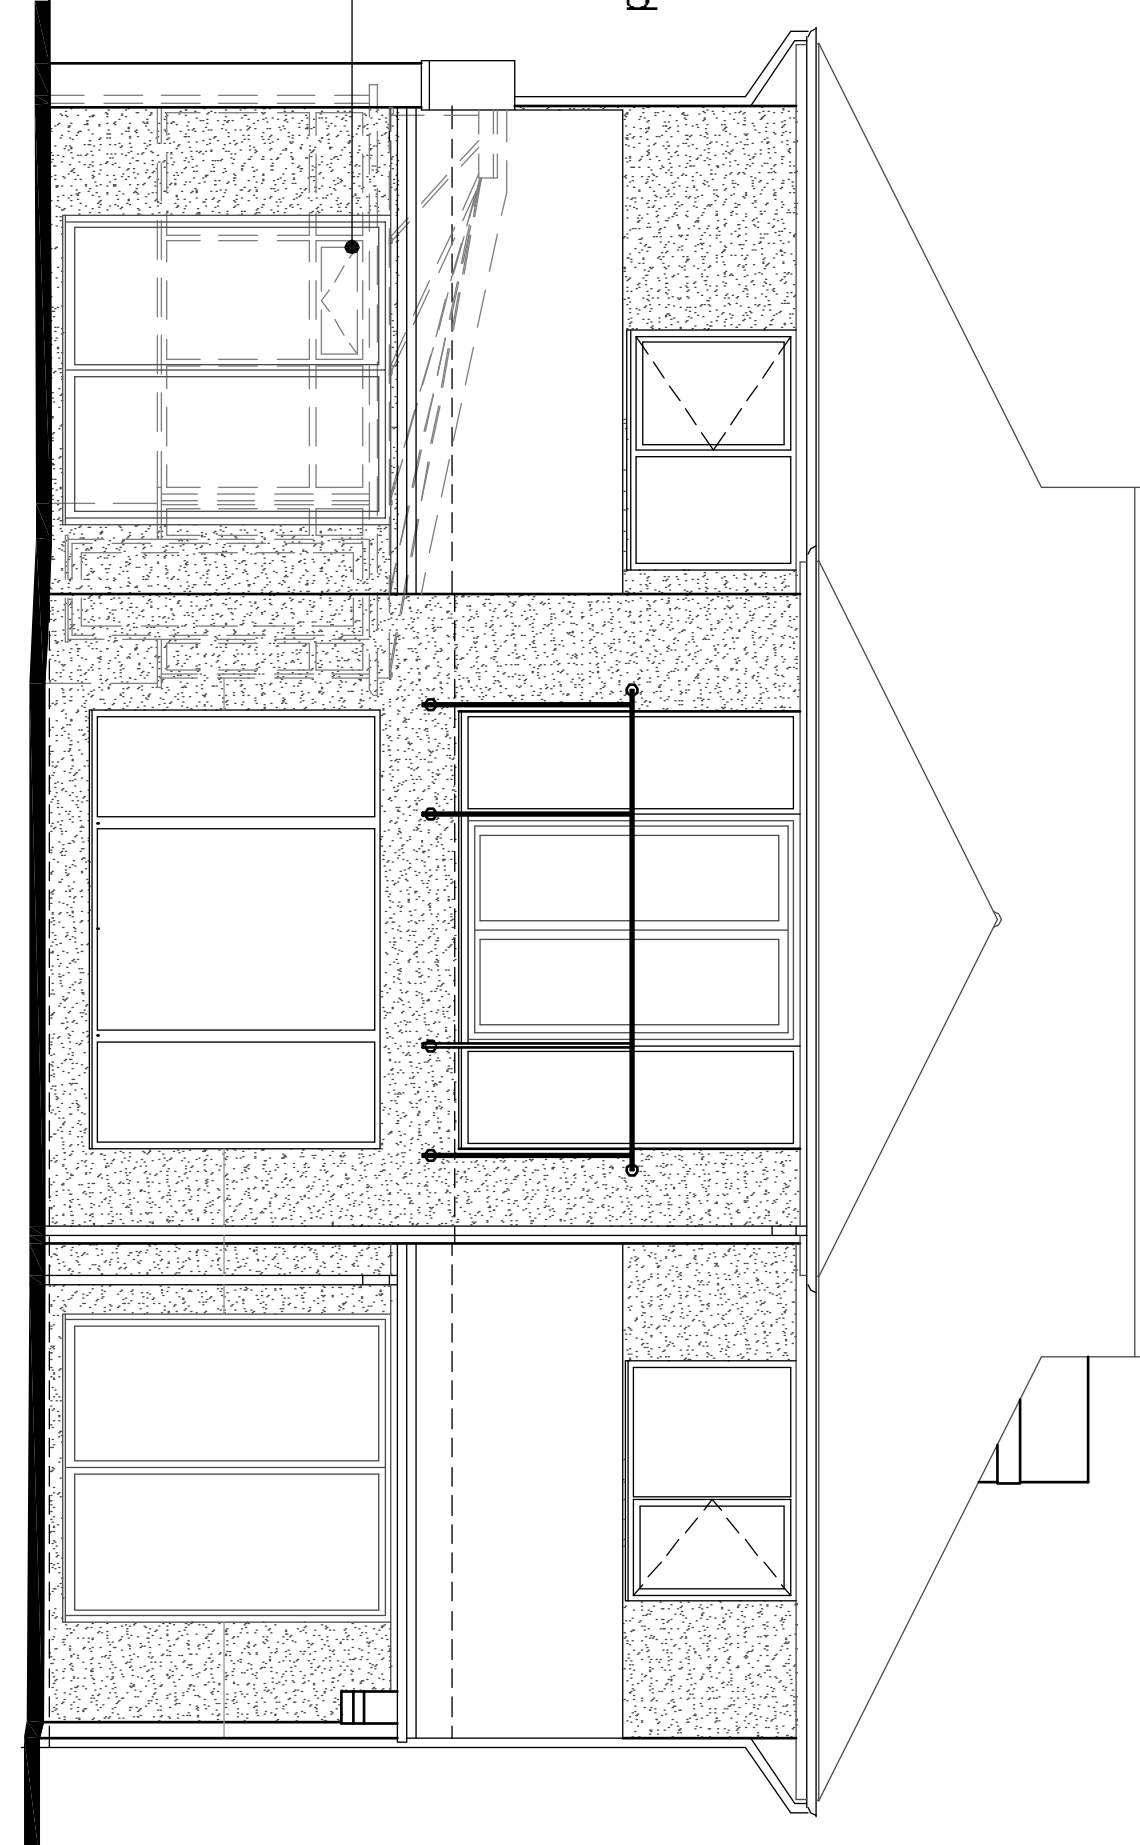

REAR ELEVATION 1:50

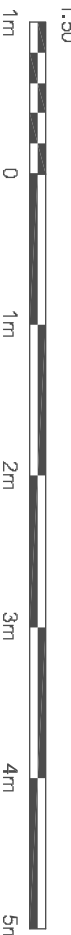

Render finish to all external walls

Facing brickwork to
proposed link

Exg conservatory to be removed
shown dotted.