



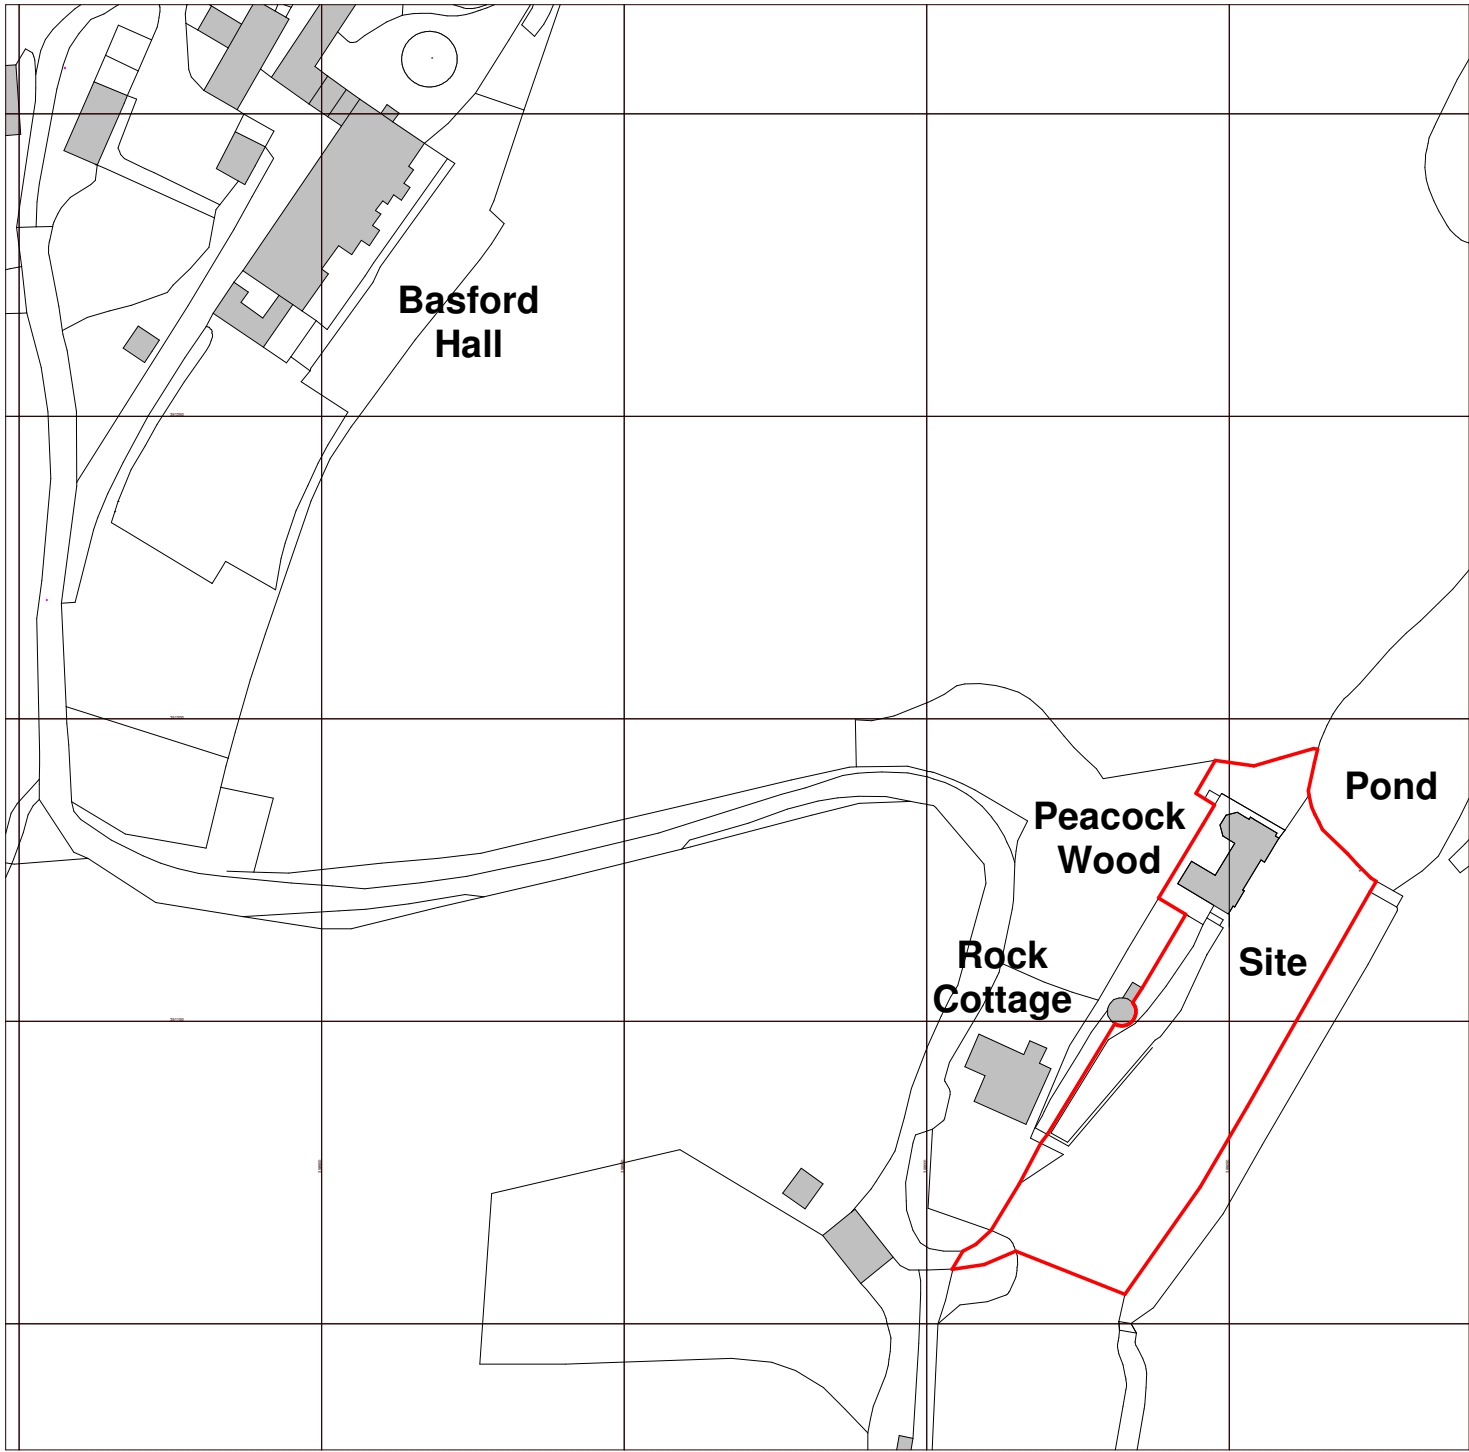

Ordnance Survey, (c) Crown Copyright 2024. All rights reserved. Licence number 100022432

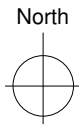

A	10/09/24	SC	Amendments following client feedback
Rev	Date	Drawn	Description

ctd architects

Clerk Bank House
Clerk Bank
LEEK
Staffordshire
ST13 5HE
t : 01538 373477 e : info@ctdarchitects.co.uk
f : 01538 386503 w : www.ctdarchitects.co.uk

- ctd architects © 2024
- This drawing is copyright.
 - All dimensions to be checked on site before proceeding.
 - Contractor must notify the architect of any discrepancies before proceeding.
 - Contractor to check/adjust dimensions of new work to suit existing conditions. Do not assume existing structure or details are plumb, square or level.
 - All drawings to be read in conjunction with all other consultants drawings and specs.

Client Mr. W. Scott-Moncrieff	Project Swimming Pool Basford Green Road, Cheddleton, Staffordshire. ST13 7ER.	Scale 1 : 1250	Size A4	Drawn SC	Chk'd KL	Date 10/09/24
	Title Site Location Plan	Status PLANNING	Job No. 2420	Drawing No AL01	Rev. A	