


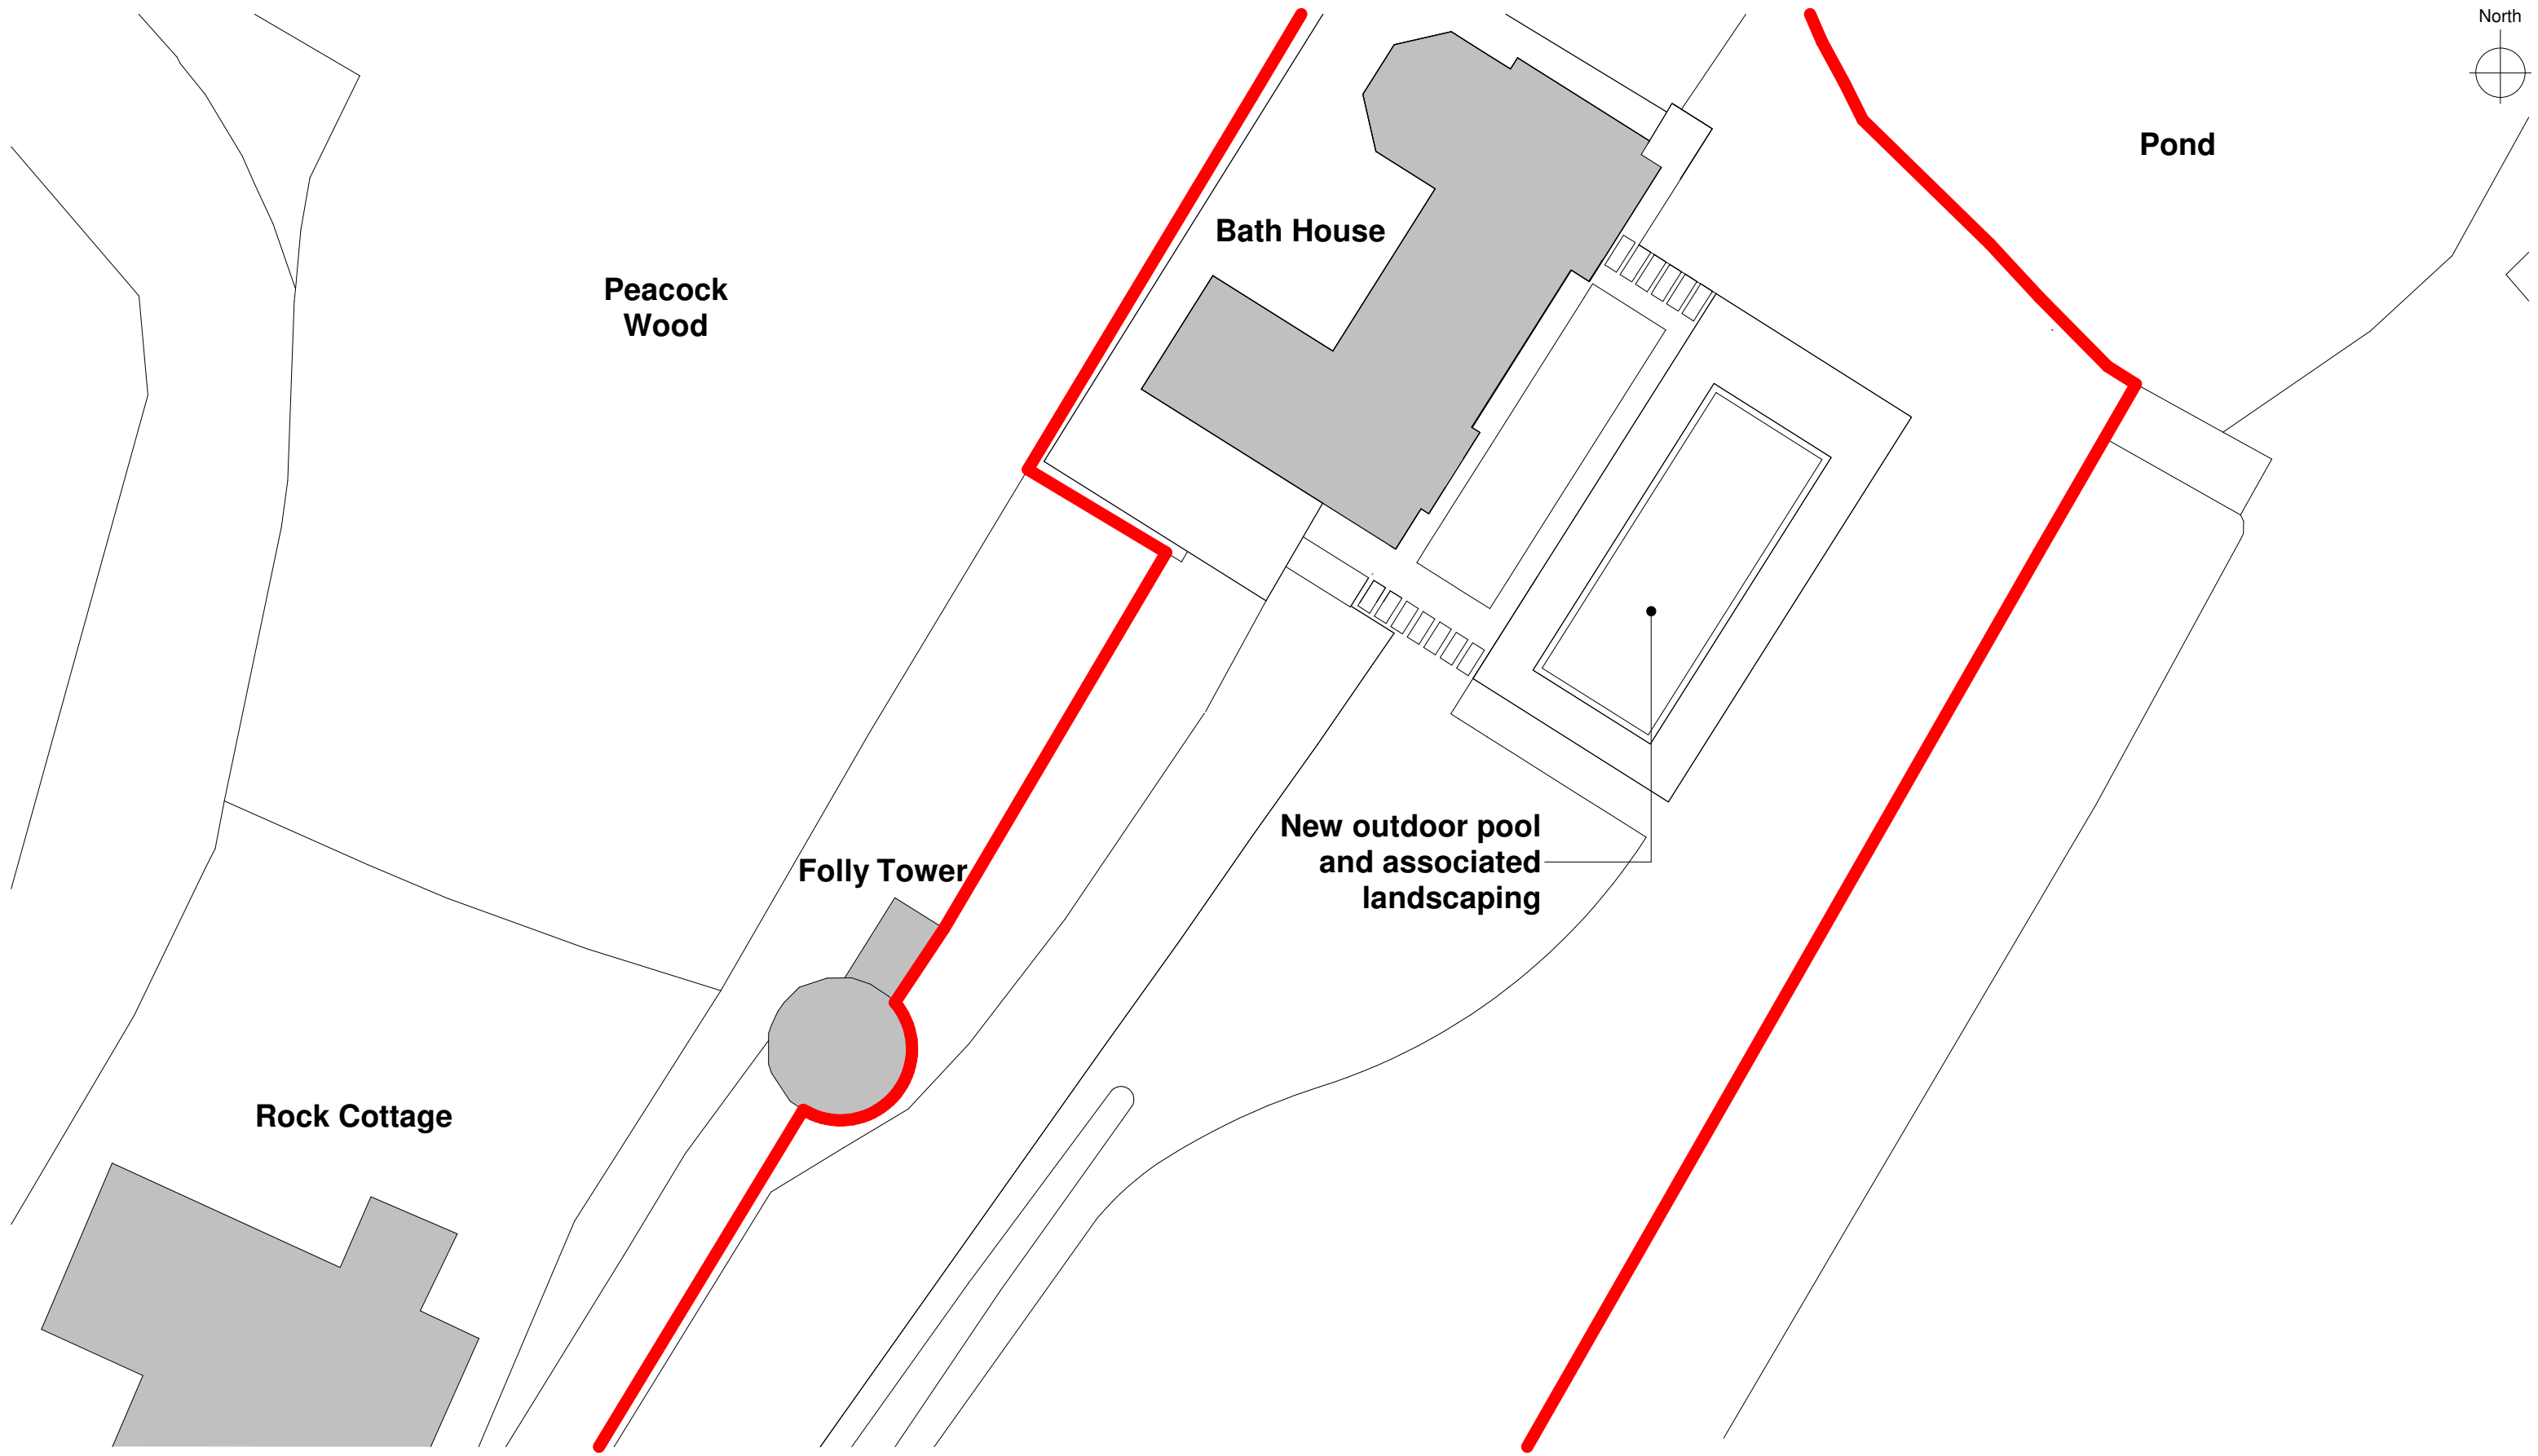

Ordnance Survey, (c) Crown Copyright 2024. All rights reserved. Licence number 100022432



ctdarchitects

Clerk Bank House
Clerk Bank
LEEK
Staffordshire
ST13 5HE

t : 01538 373477
f : 01538 386503

e : info@ctdarchitects.co.uk
w : www.ctdarchitects.co.uk

ctd architects © 2024

- This drawing is copyright.
- All dimensions to be checked on site before proceeding.
- Contractor must notify the architect of any discrepancies before proceeding.
- Contractor to check/adjust dimensions of new work to suit existing conditions. Do not assume existing structure or details are plumb, square or level.
- All drawings to be read in conjunction with all other consultants drawings and specs.

A	10/09/24	SC	Amendments following client feedback			
Rev	Date	Drawn	Description			
Client			Project	Scale	1 : 200	Size
			Swimming Pool		A3	Drawn
			Basford Green Road, Cheddleton, Staffordshire. ST13 7ER.		SC	Chk'd
Mr. W. Scott-Moncrieff			Title	Status	PLANNING	
			Site Block Plan	Job No.	2420	Drawing No
					AL02	Rev.
					A	