


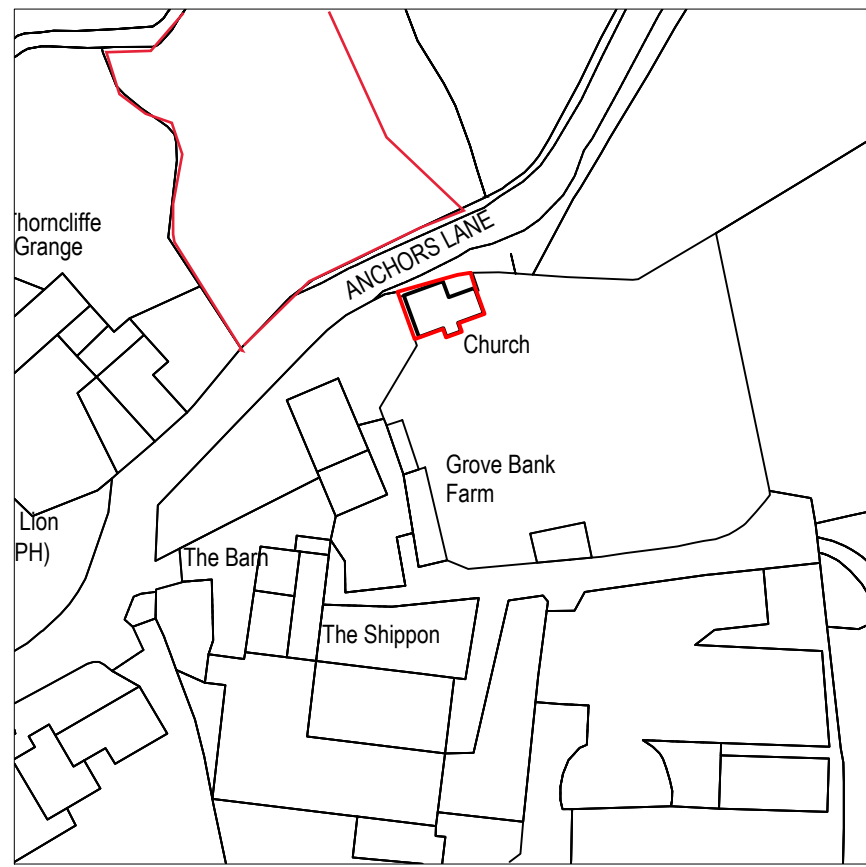
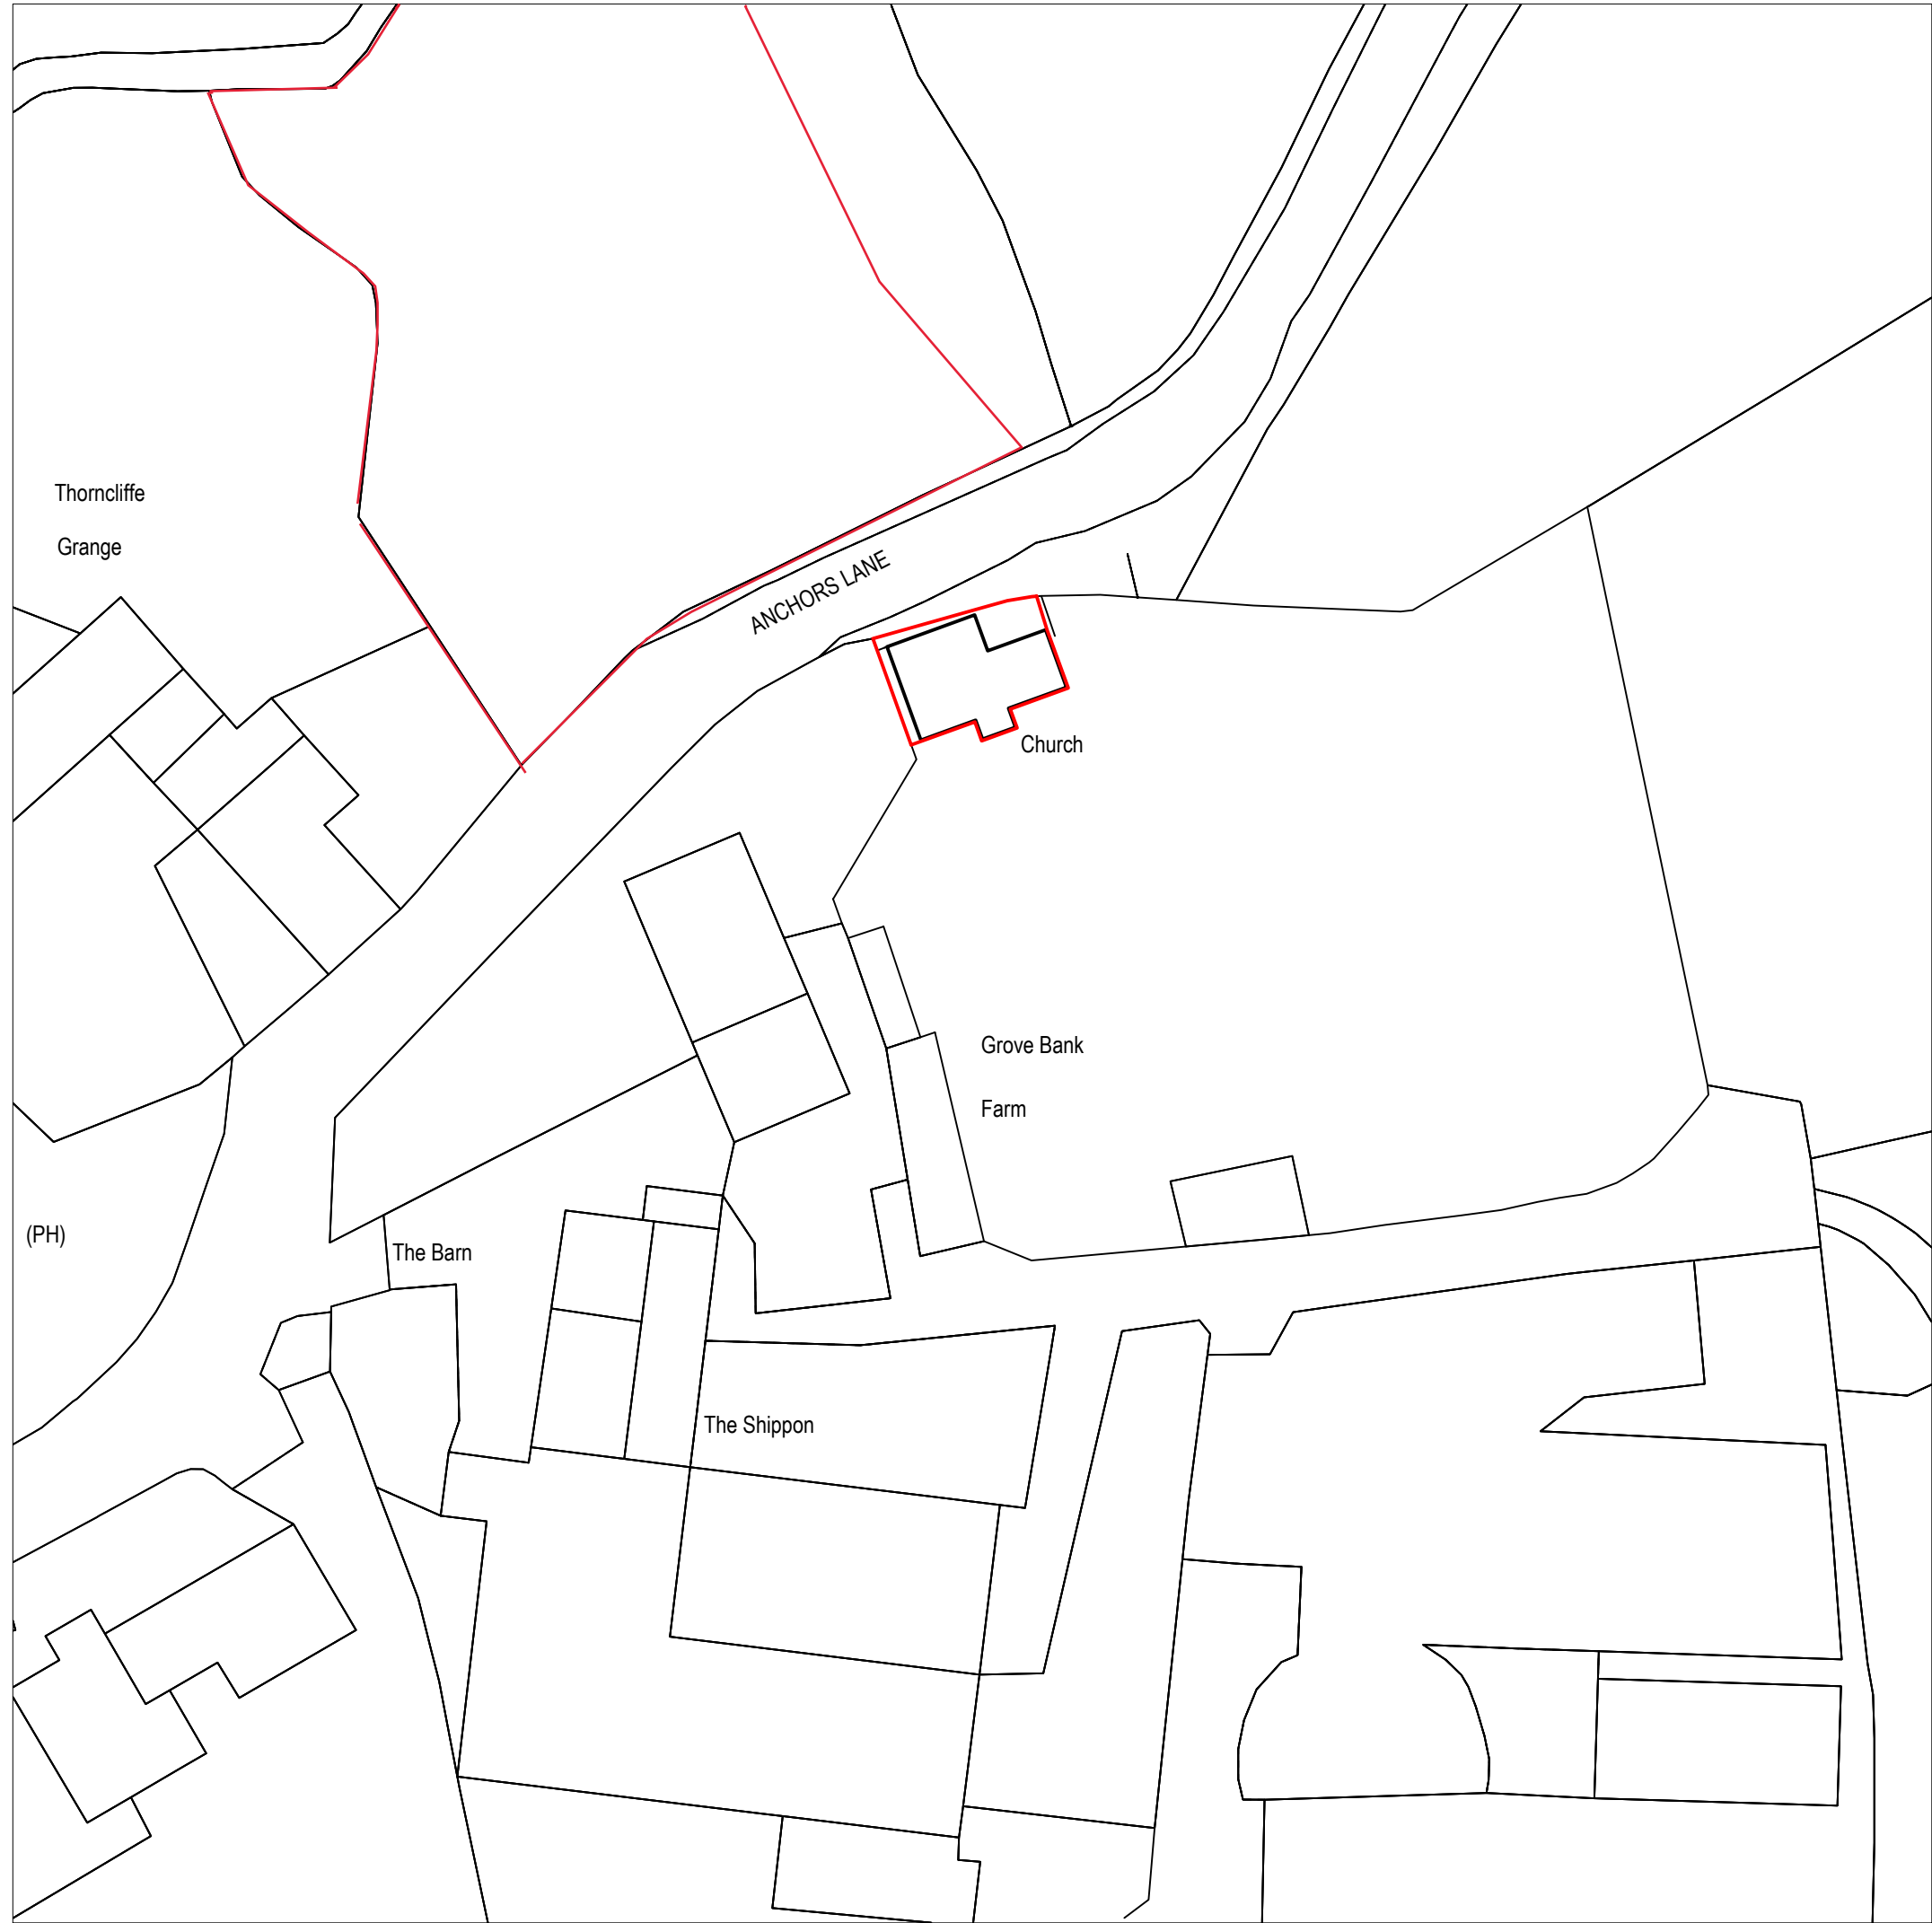


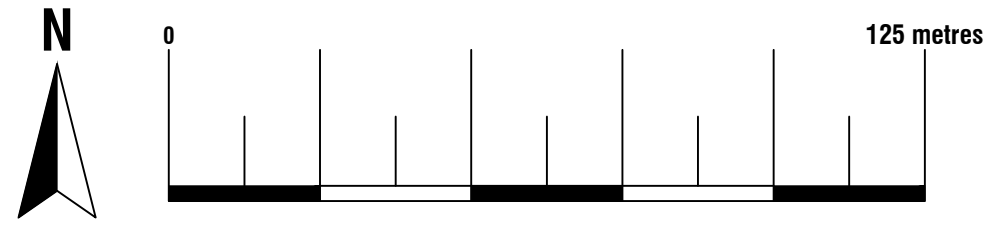


Location Plan
Scale 1:1250
© Crown Copyright and database rights 2022
OS 100047474

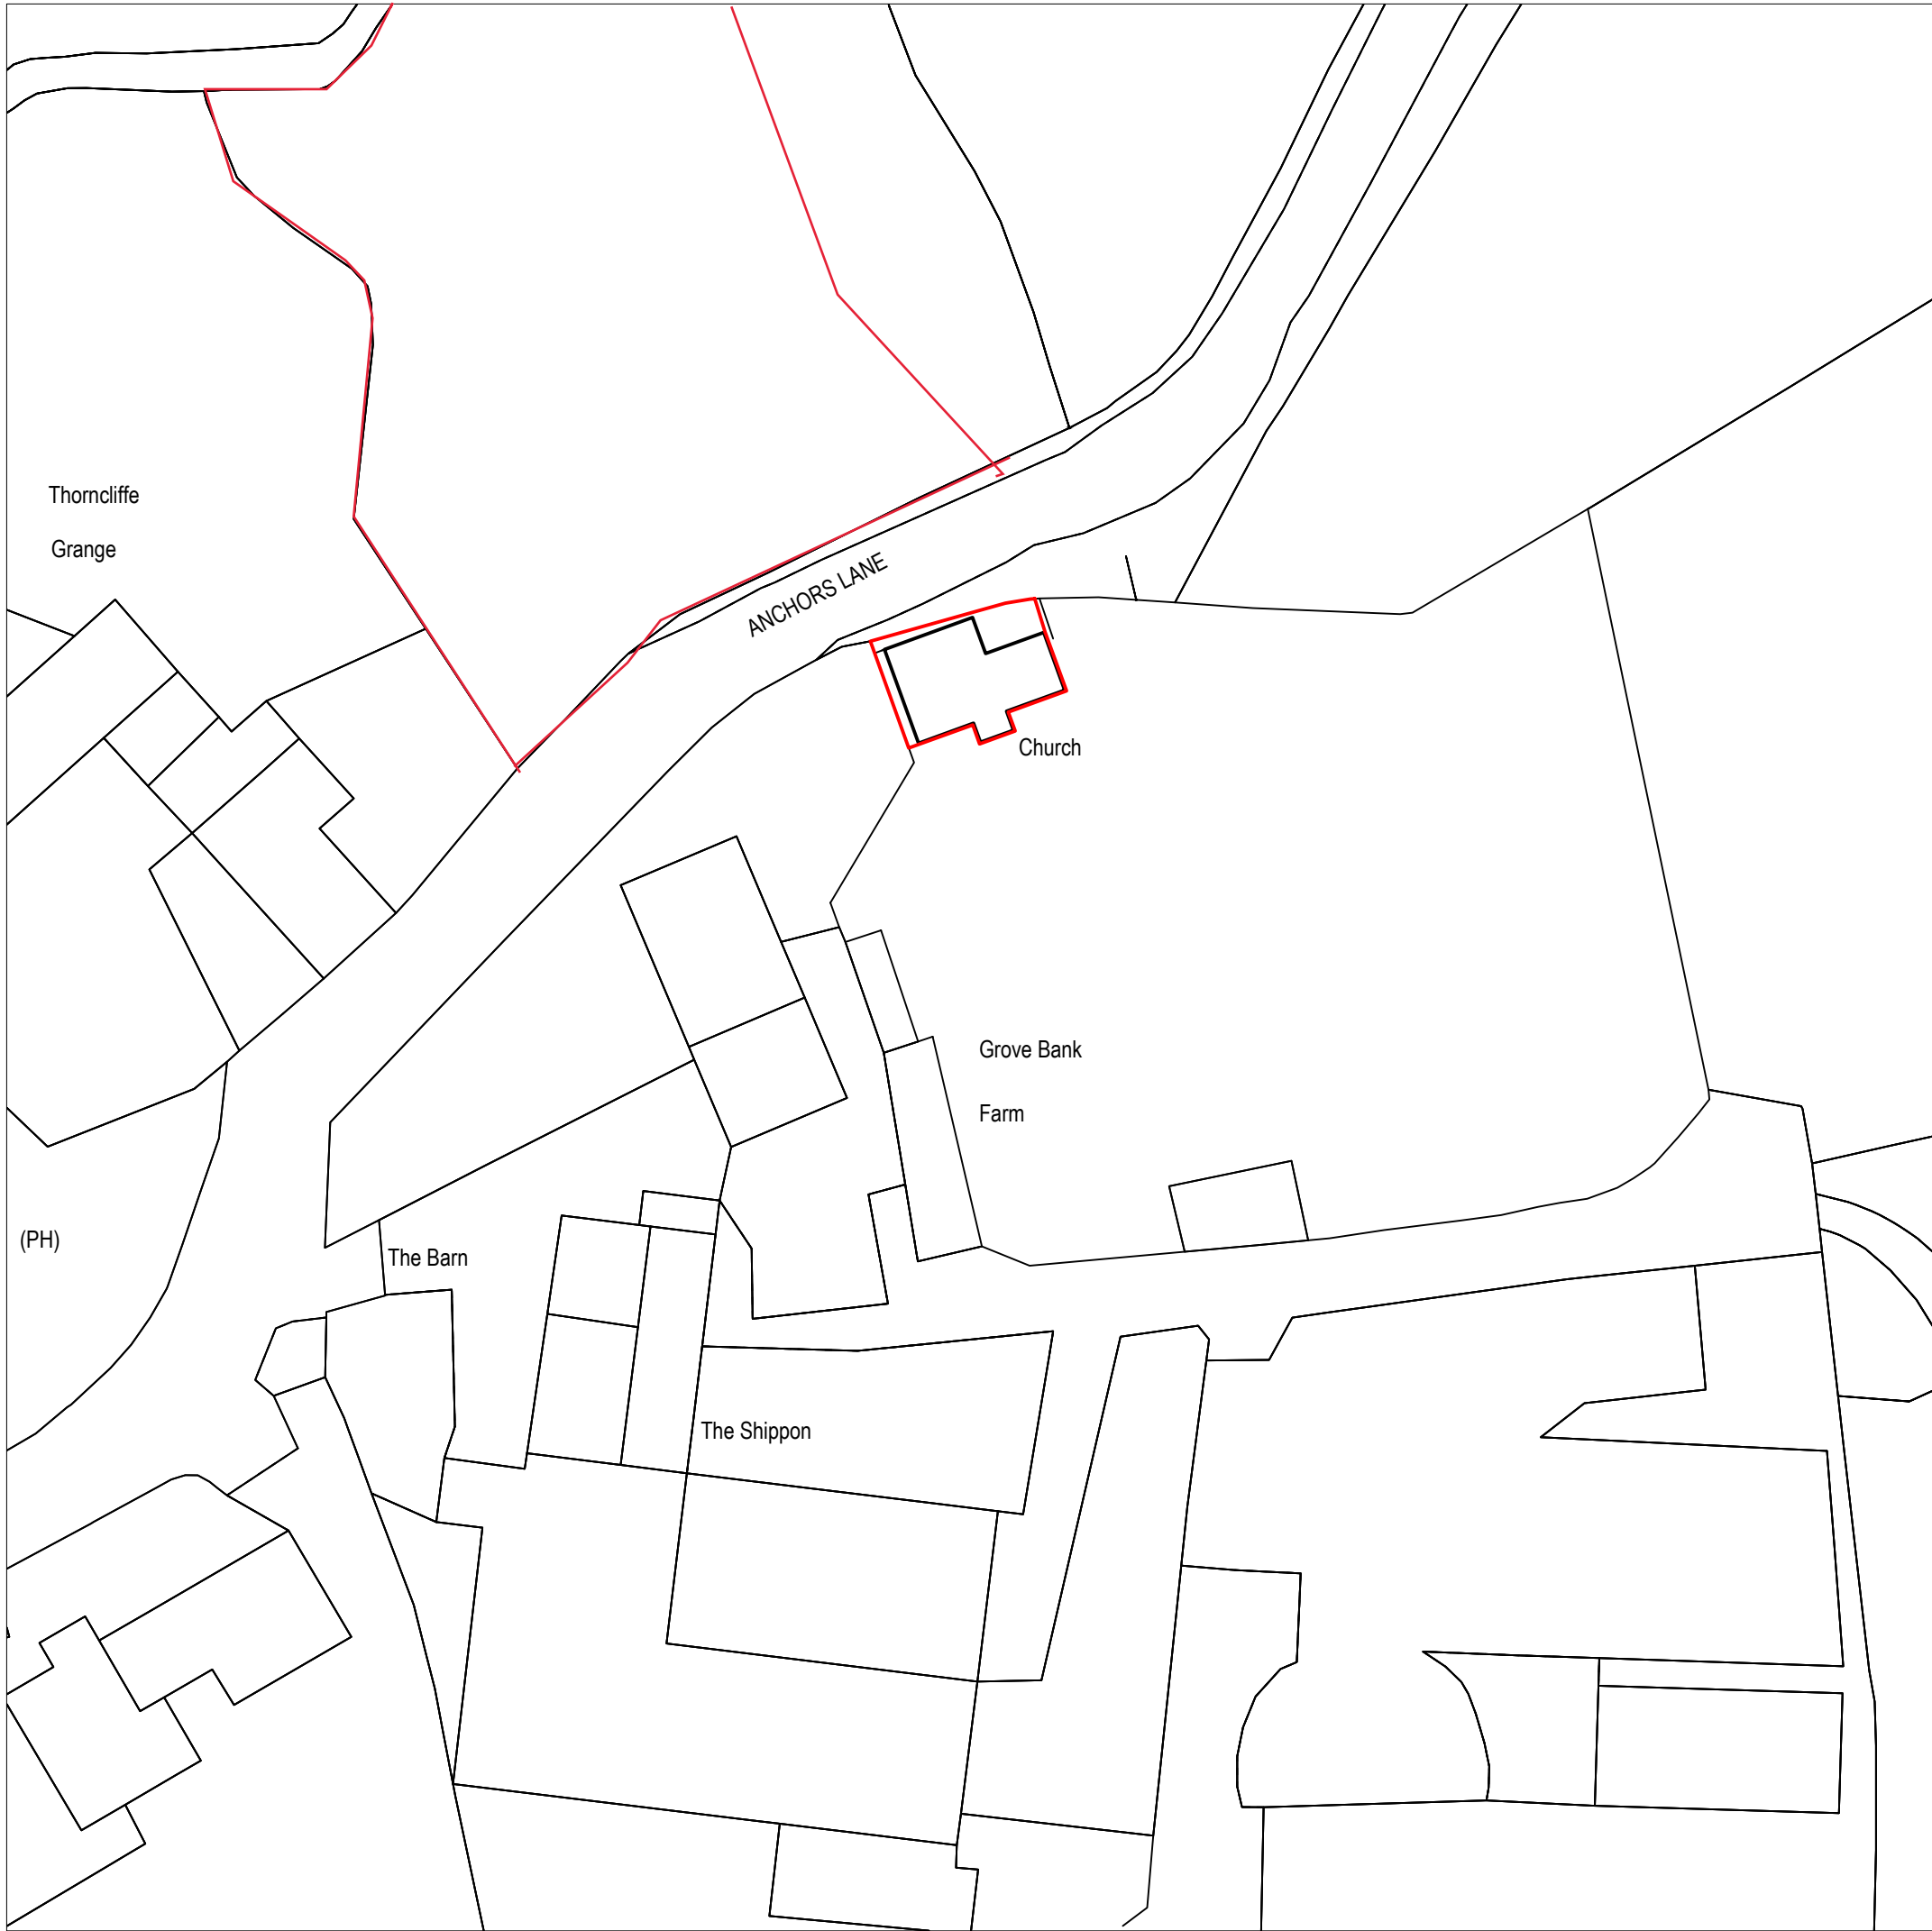

Existing Block Plan
Scale 1:500
© Crown Copyright and database rights 2022
OS 100047474

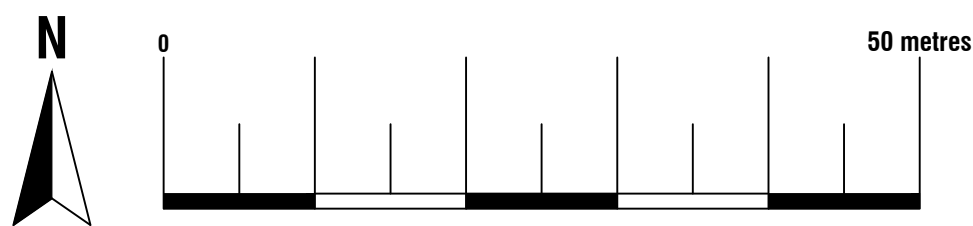

Proposed Block Plan
Scale 1:500
© Crown Copyright and database rights 2022
OS 100047474

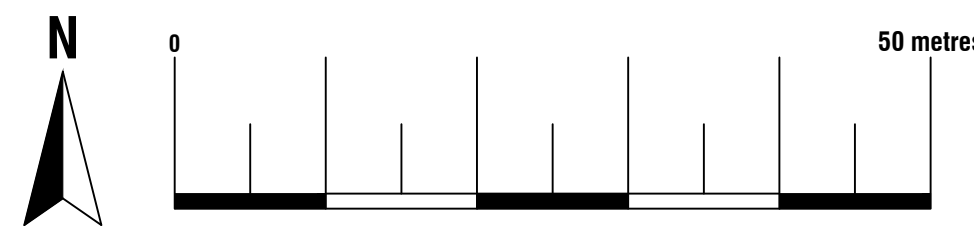



74 Cardiff Road, CF15 7QE • Enquiries@ArkiPlan.co.uk

Site	The Chapel, Thornccliffe, Leek ST13 7LP	Date	24.03.2024
		Sheet	22-1833 D01 REV 1
		Job	Internal Alterations
		Scale	As Shown@A1
Title Number	SF591754	Title	As Shown