




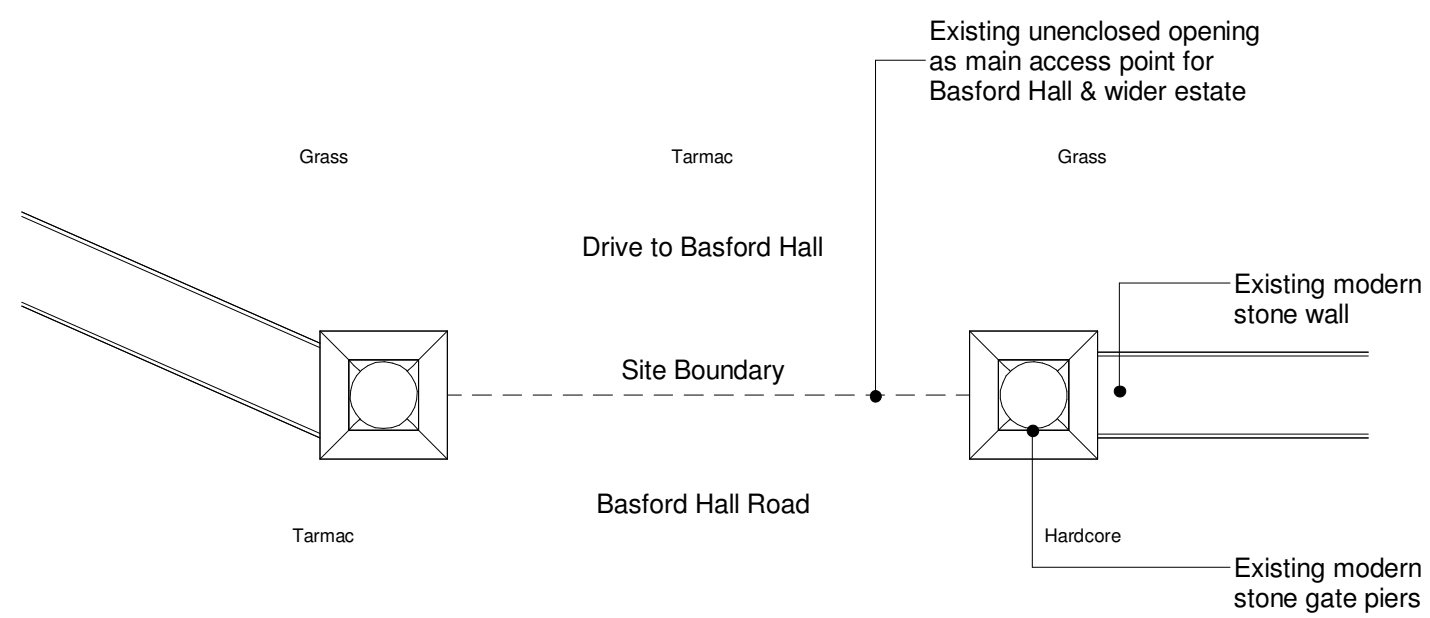


Plan 'as existing'
1 : 50

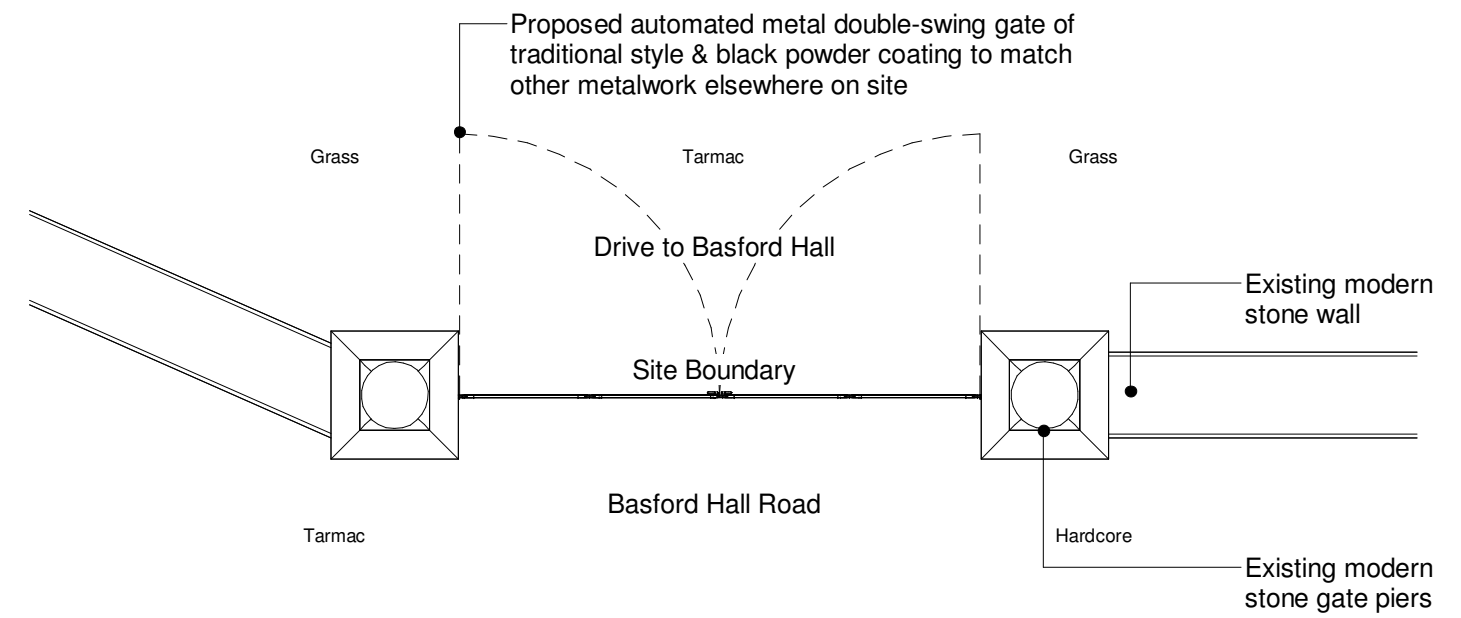

Plan 'as proposed'
1 : 50

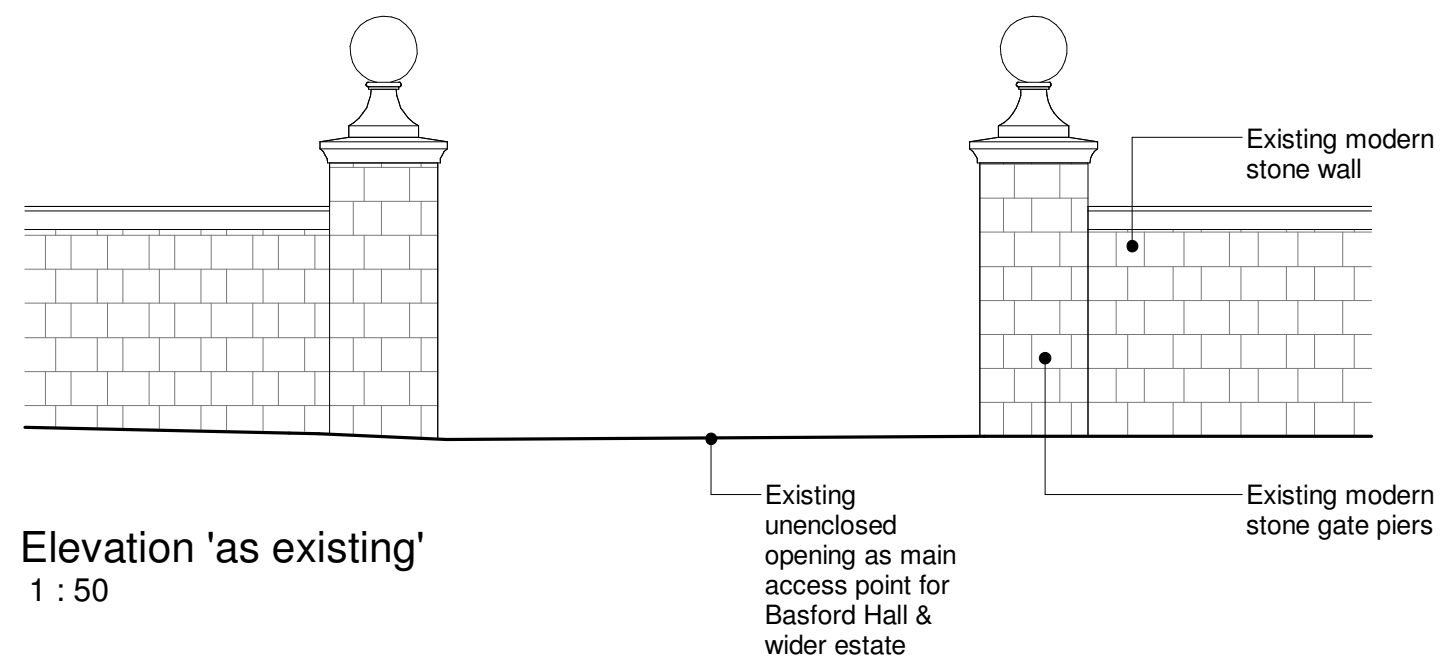

Elevation 'as existing'
1 : 50

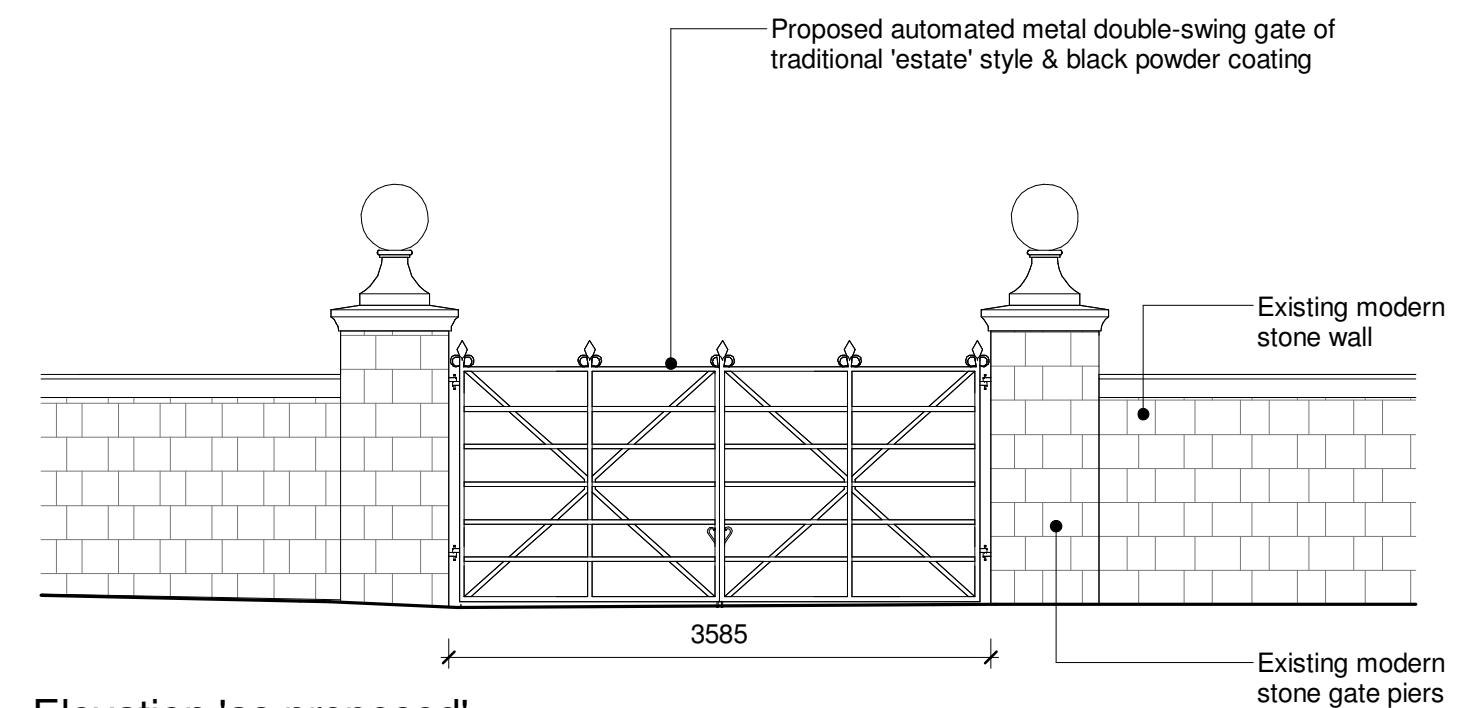

Elevation 'as proposed'
1 : 50



A	23/09/24	AC	Gate Style Amended				
Rev	Date	Drawn	Description				
Client Mr W. Scott-Moncrieff		Project Basford Hall Gates Basford Hall, Basford Green Road, Cheddleton, Staffordshire. ST13 7ER.	Scale 1 : 50	Size A3	Drawn SC	Chk'd KL	Date 15/07/24
			Status P L A N N I N G				
		Title Plans & Elevations 'as proposed'	Job No. 2427	Drawing No AL03		Rev. A	