




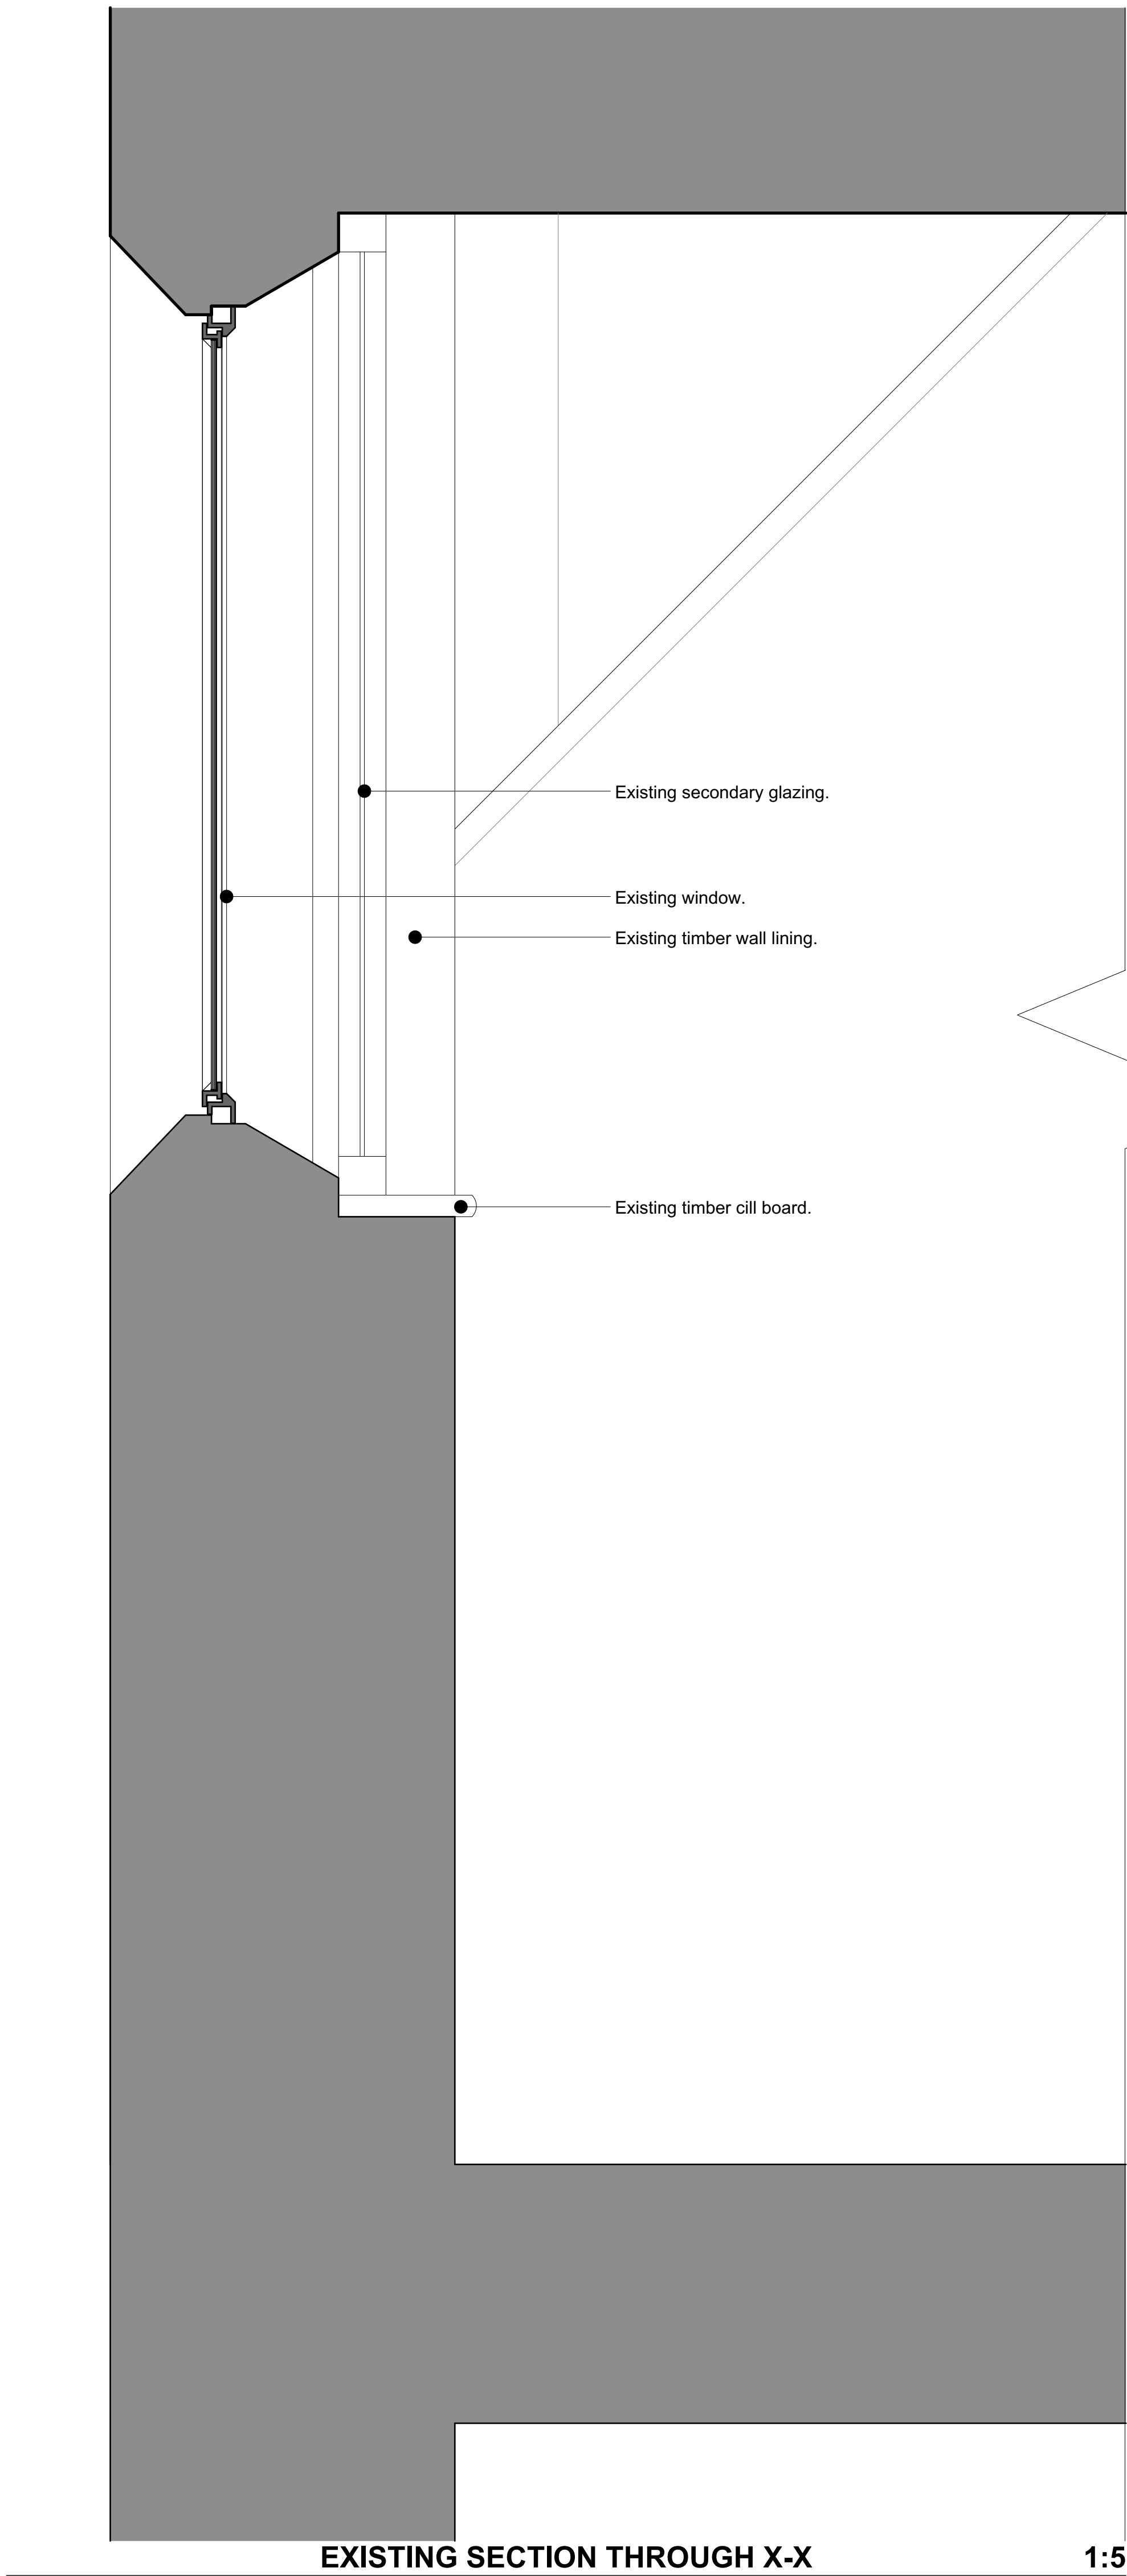


EXISTING SECTION THROUGH X-X 1:5

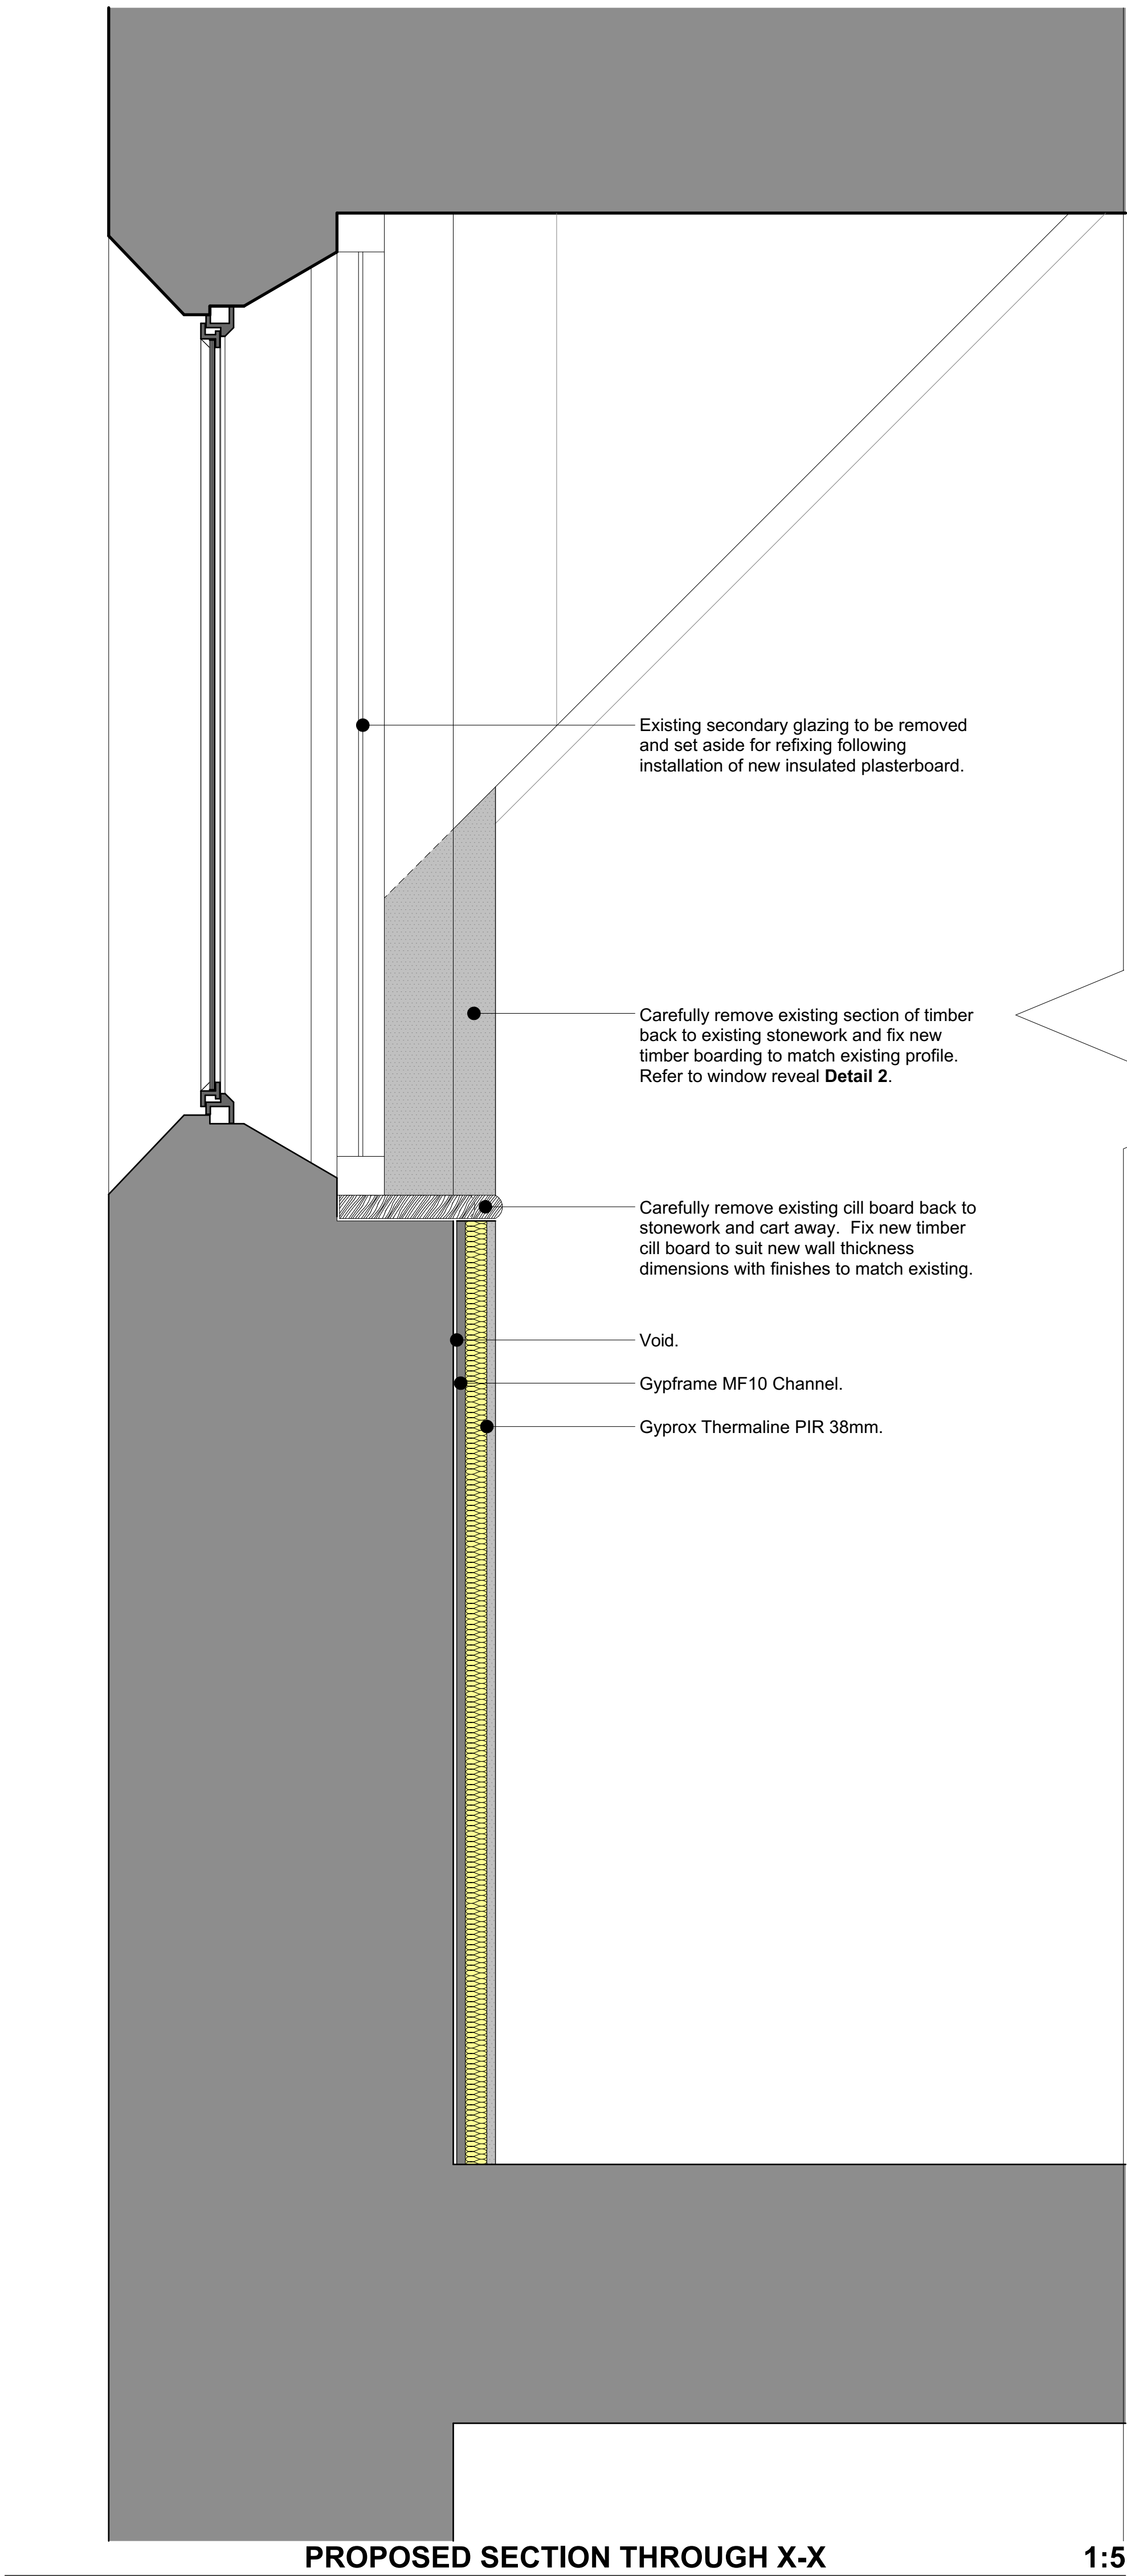


PROPOSED SECTION THROUGH X-X 1:5

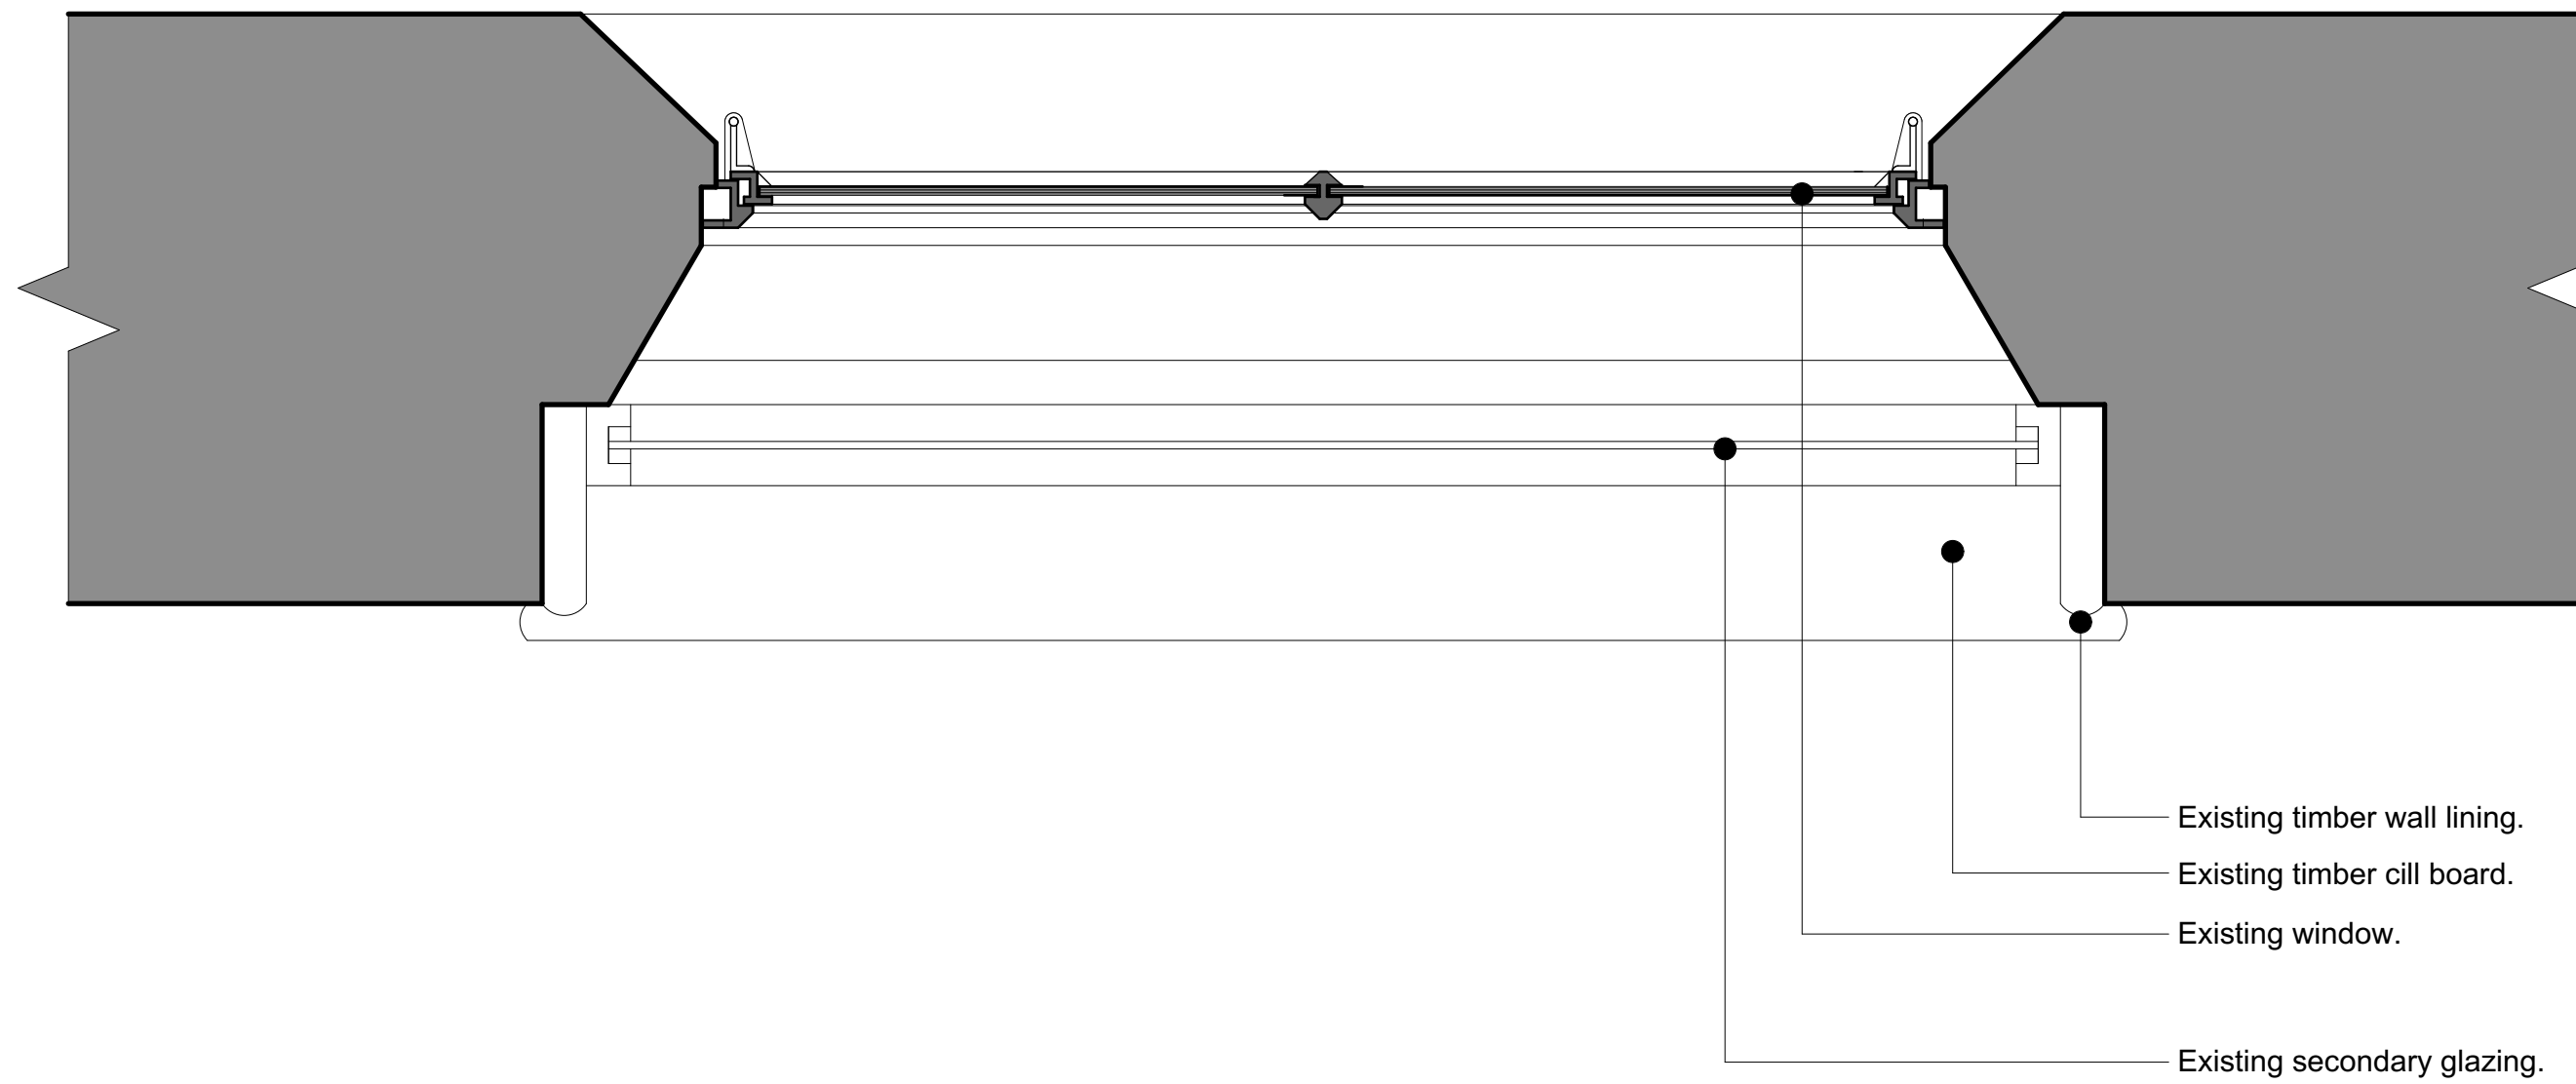

PLAN VIEW WINDOW REVEAL AS EXISTING - DETAIL 1 1:5

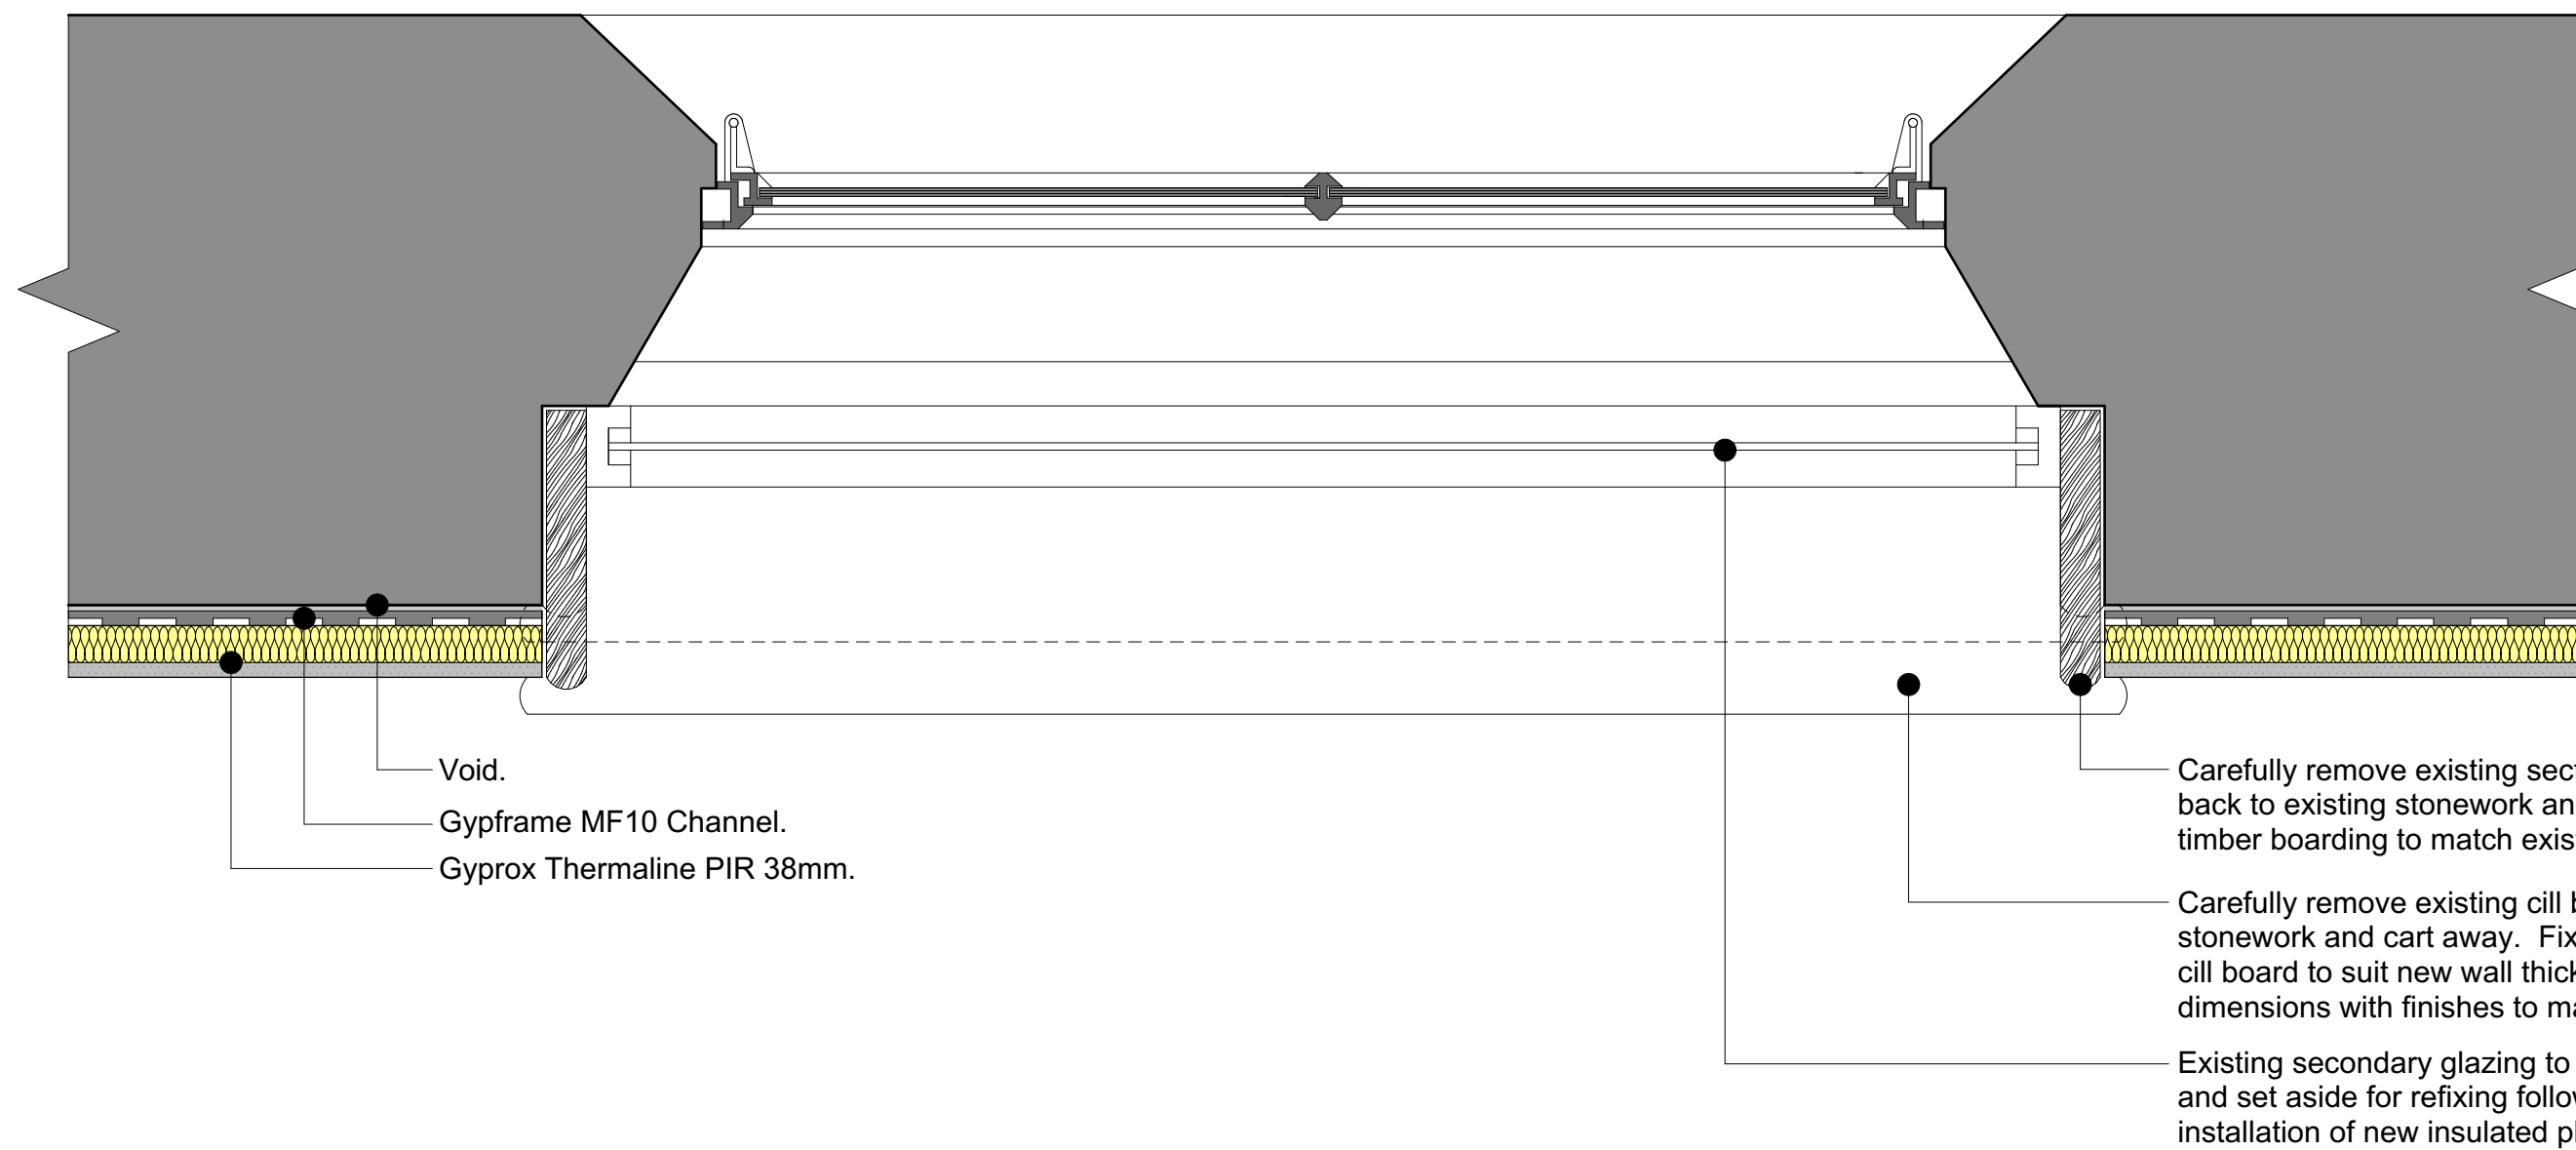

PLAN VIEW WINDOW REVEAL AS PROPOSED - DETAIL 2 1:5

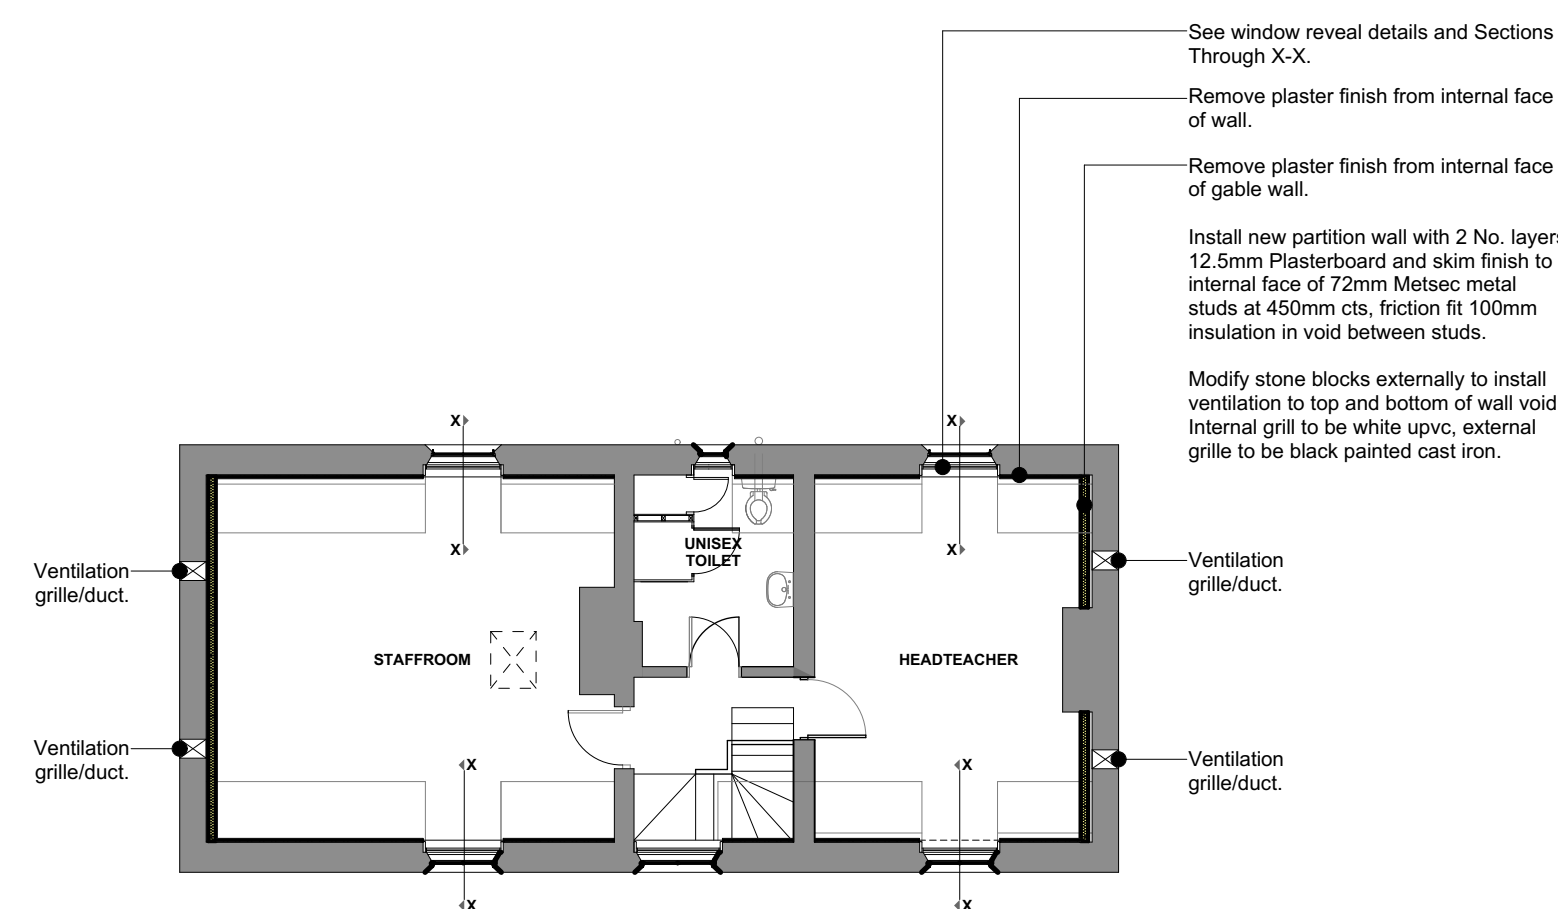

FIRST FLOOR PLAN AS PROPOSED 1:100