




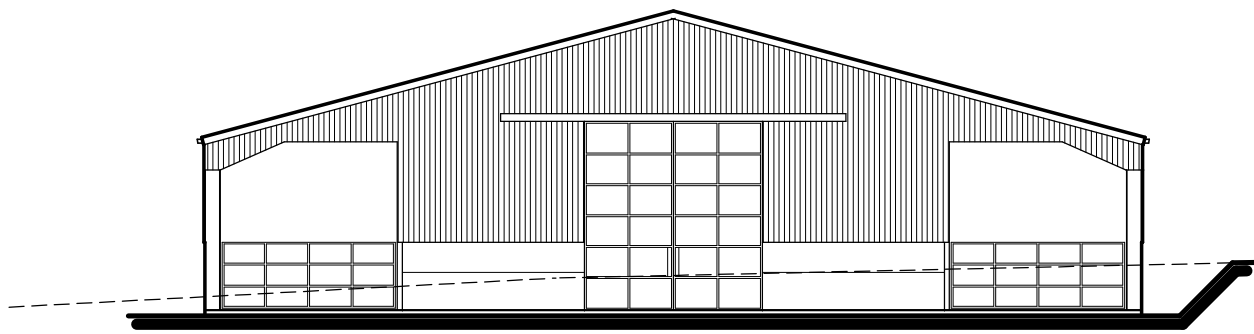


South Elevation

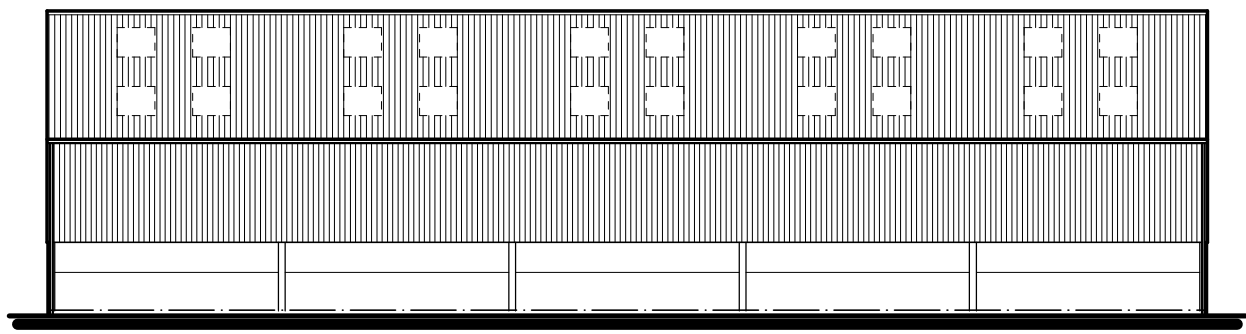


West Elevation

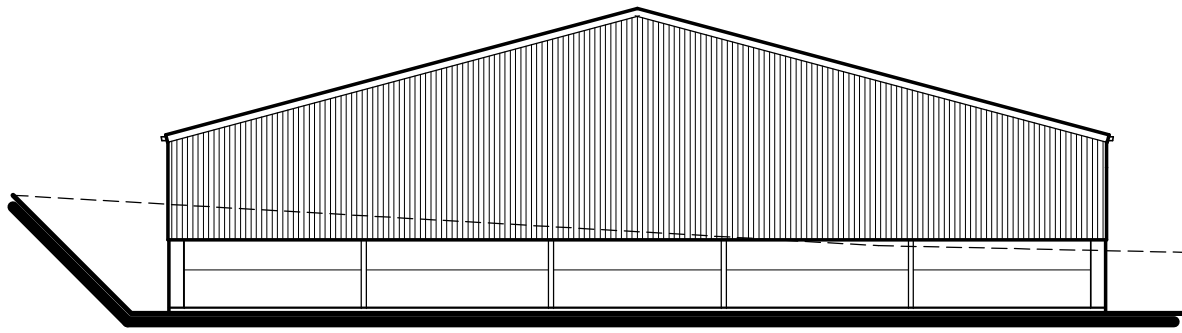


North Elevation

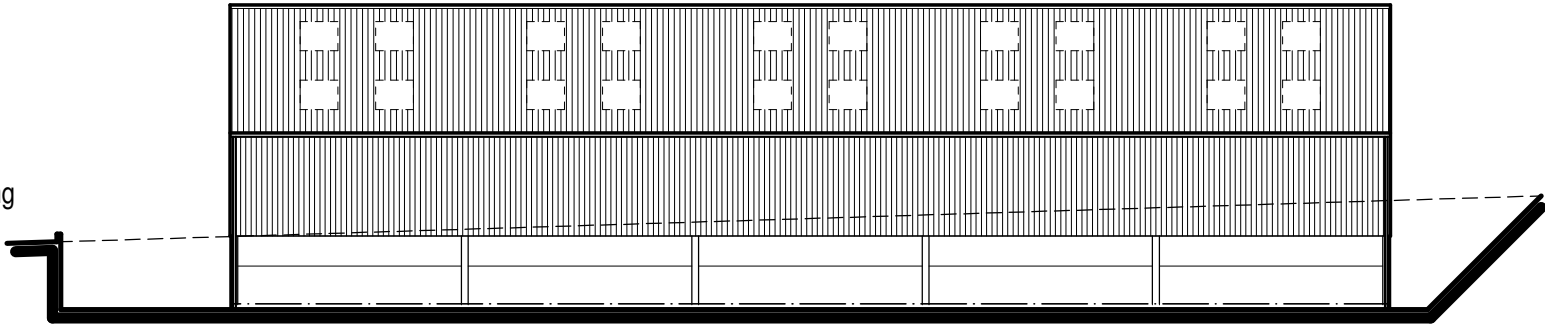

East Elevation

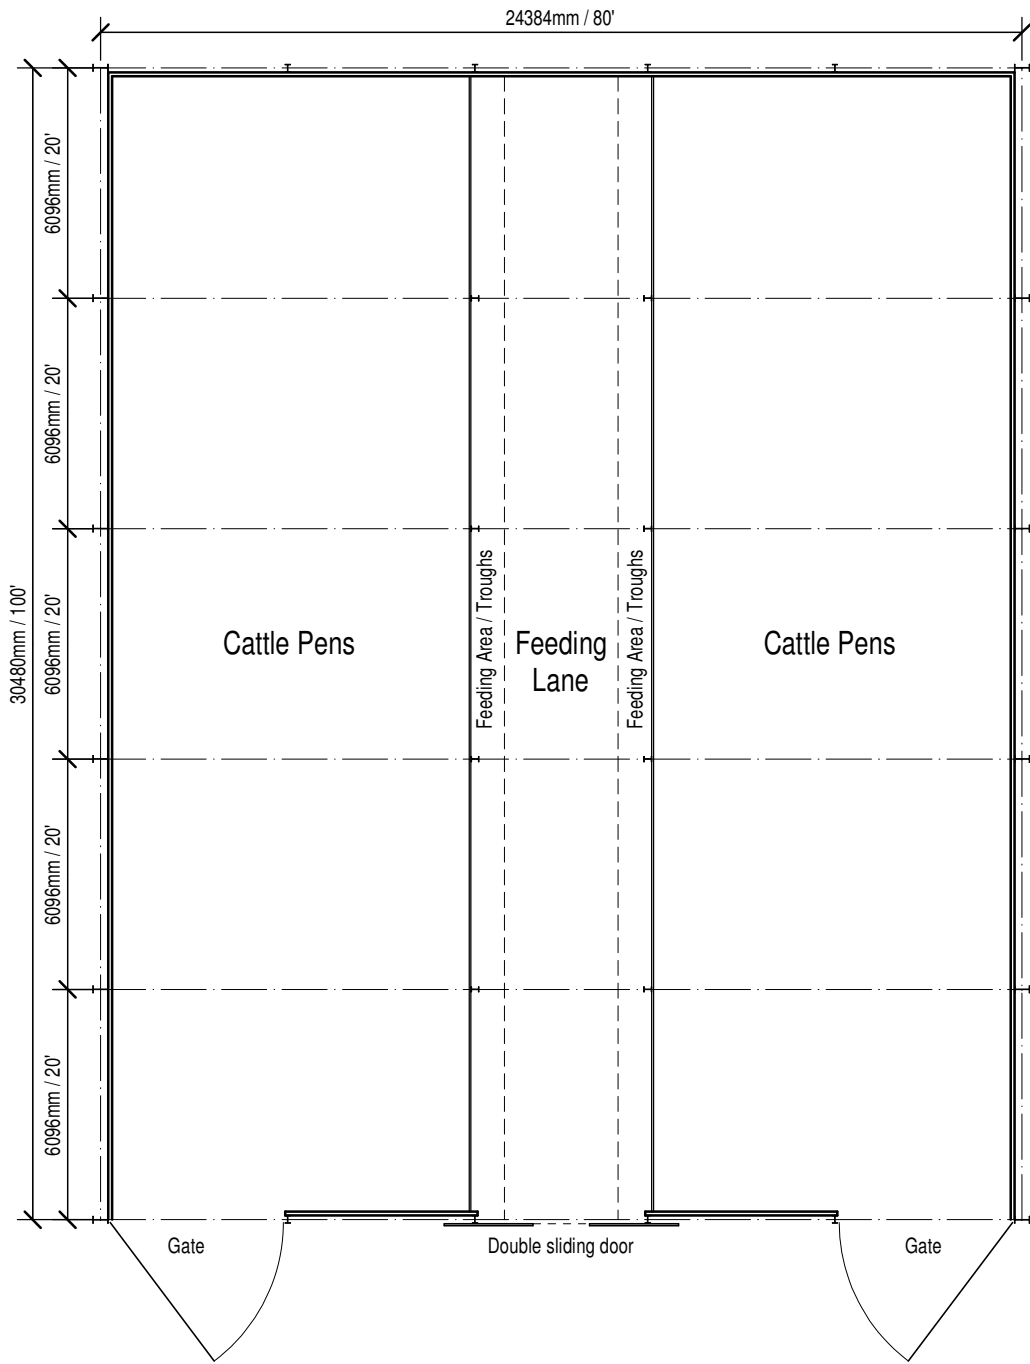


Floor Plan

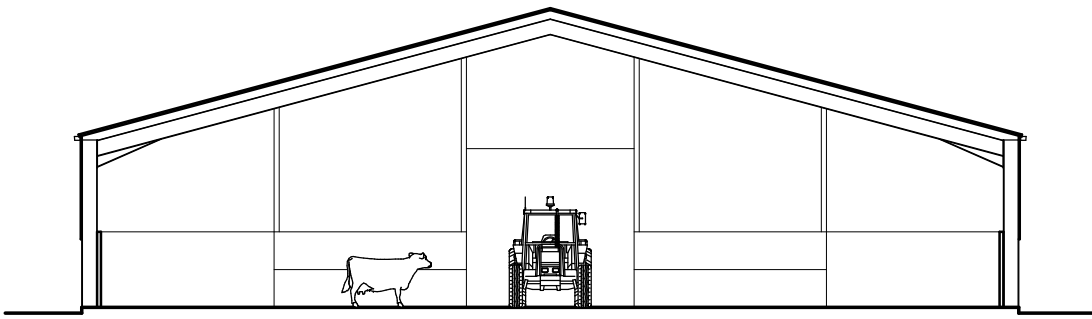

Cross Section

PROPOSED MATERIALS

- Roof -
Fibre cement profiled roof sheets with translucent roof lights.
- Rainwater goods -
Galvanised box gutters with circular black uPVC downpipes.
- Walls -
Steel portal frame building with 2.0m height concrete panels from floor height and hit-and-miss Yorkshire boarding above.
- Doors -
Galvanised double sliding door to Feeding Lane and galvanised gates to Cattle Pens.

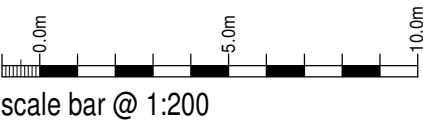

Shukers Farm Shop

Proposed Cattle Shed at
Malthouse Farm
Leek Road,
Weston Coyney, Werrington,
Stoke-on-Trent, ST3 5BE

Planning Proposal
Plan and Elevations

Date	Sheet	Scale
August 2024	A2	1:200
Org No.	Rev.	Drawn
2024-2924-04	A	NAW
A - 13/09/2024 - TITLE SHEET AMENDED PRIOR TO PLANNING SUBMISSION		



10 Cawdry Buildings, Fountain Street, Leek. ST13 6JP
Telephone: 01538 386002
E-mail: info@sammonsltd.co.uk
Web: www.sammonsltd.co.uk

This drawing is copyright.
All dimensions must be checked prior to commencement.