
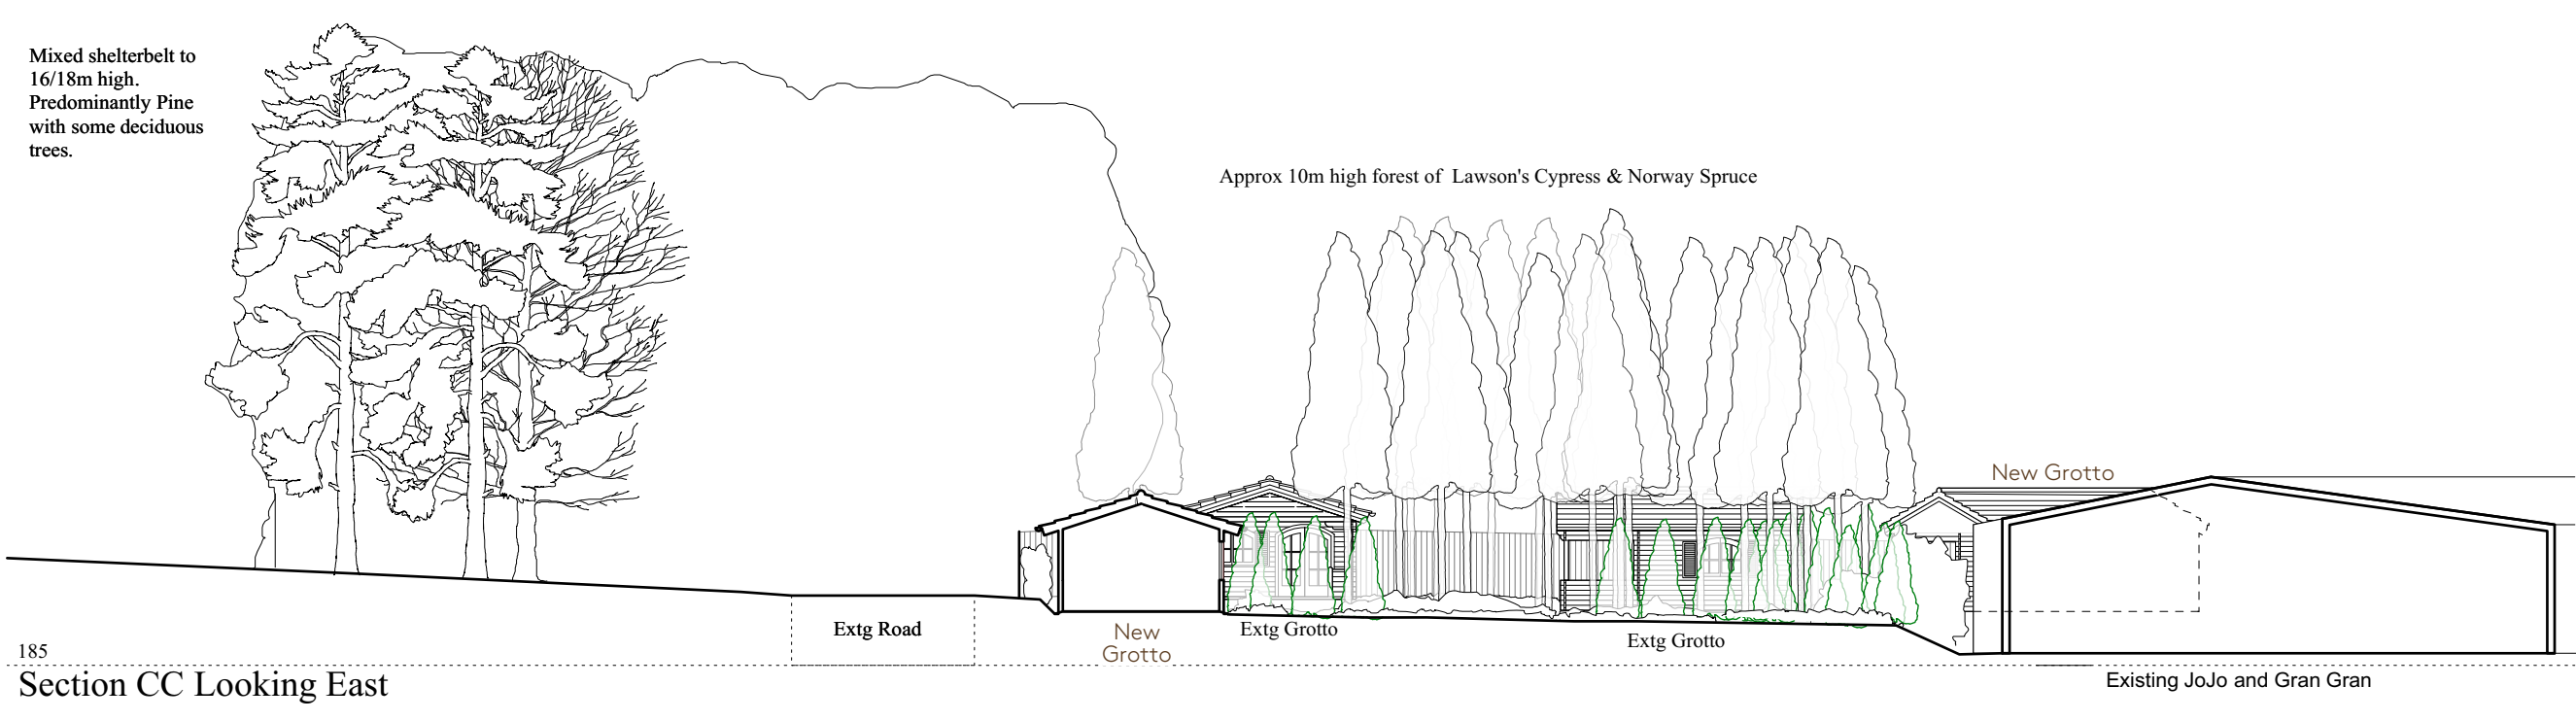
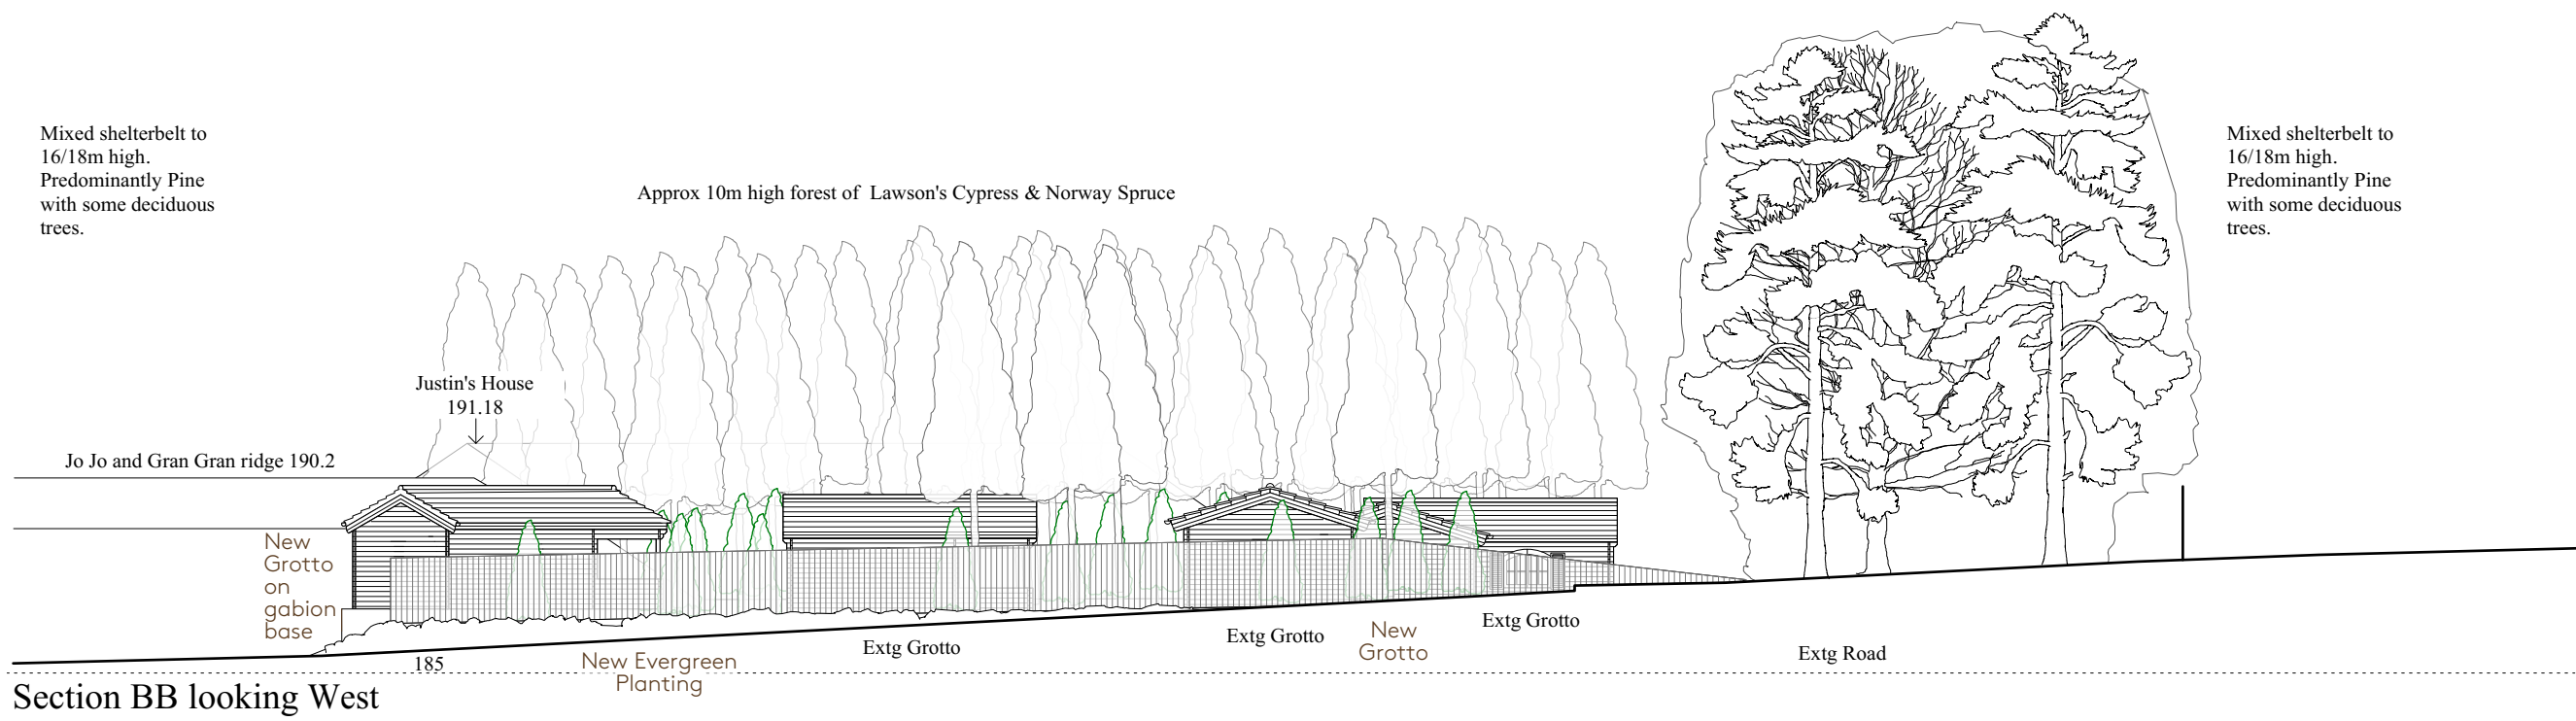


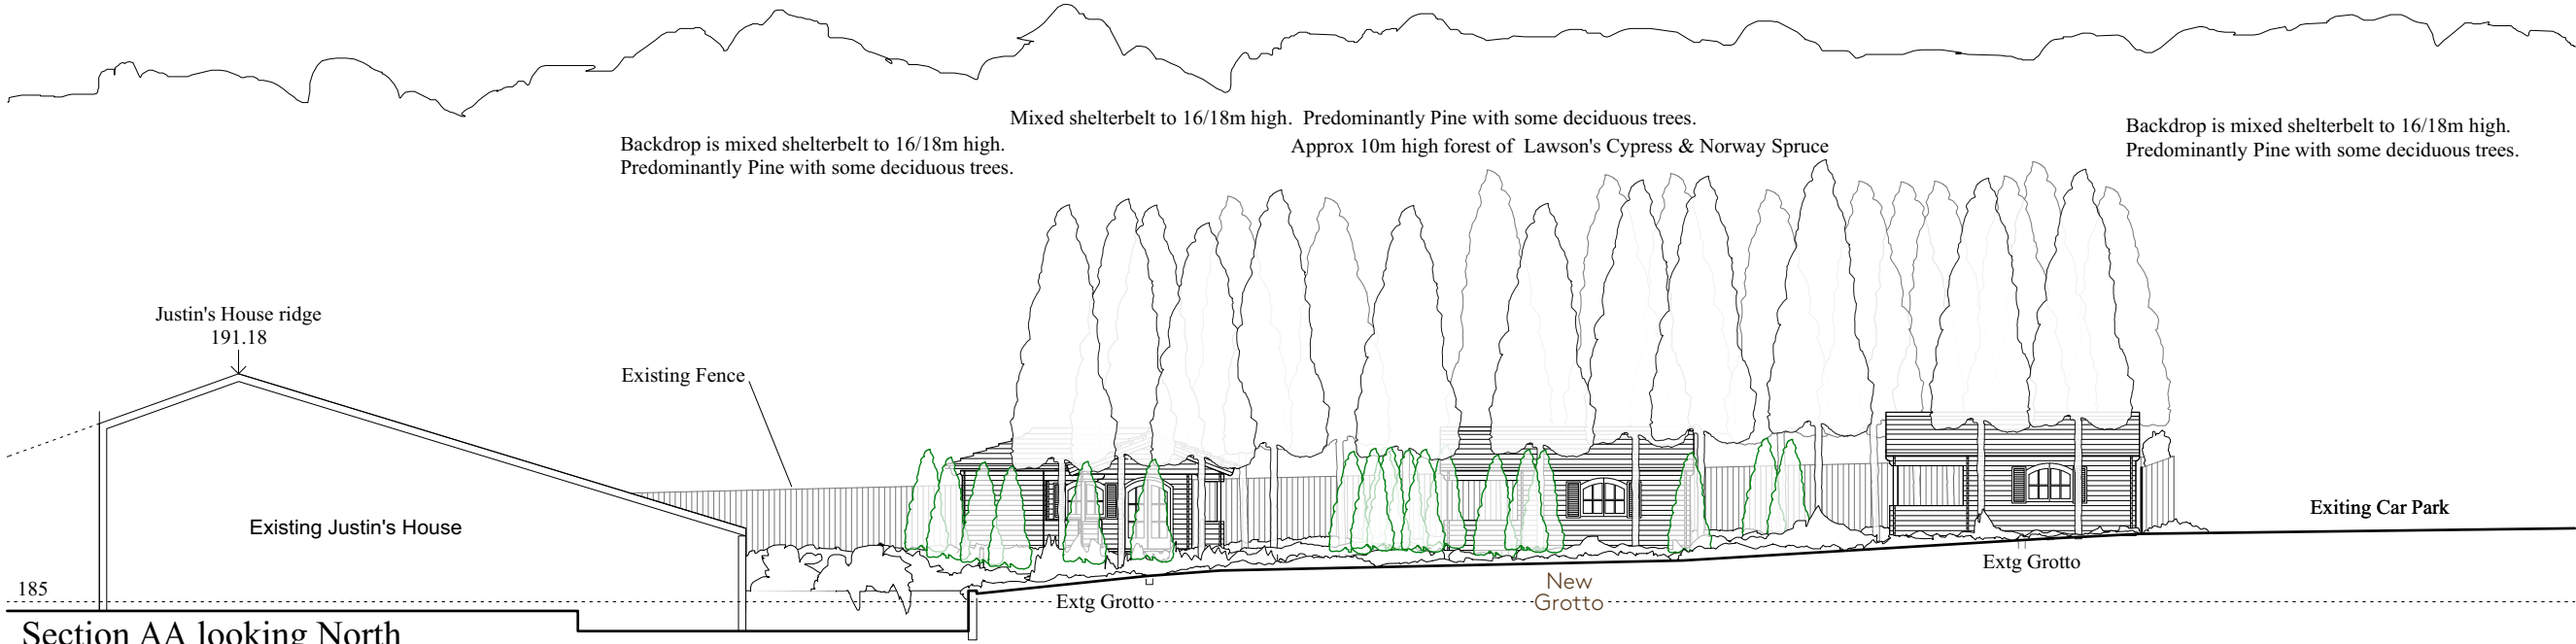

APPLICATION OF THIS DRAWING
 This drawing and those in the series 373/73.1/1 onwards have been prepared for submission for Planning Permission. It should not be used for any other purpose.

DXF & DWG FILES
 This drawing was created in Vectorworks. When Vectorworks drawings are translated into DXF and DWG files some fills do not appear on the new file as they did on the original. Other features of the drawing may also be lost. For this reason hard copies or pdf files should be used.

PDF FILES
 Recipients of pdf files should check the scaling is accurate when printing the files. Drawn scales have been included on the drawing for this purpose.

New evergreen planting as existing Lawson's cypress and Norway spruce is drawn at a height of approximately 3m which it would attain within four to five years of planting.

0 10 m

10.9.24
ANDREW NICHOLS MASTER PLANNER

POND HOUSE, NORTHERND, HENLEY-ON-THAMES, OXON RG9 6LG
 TEL: 07831 604284 EMAIL: andynichols400@icloud.com

PROJECT
Alton Towers Xmas Grottos

DRAWING TITLE
Site Sections AA to CC Proposed

PLOT DATE 31.5.24	CHECKED
SCALE 1/200 @ A3	STATUS \$
PROJECT NO 373/73.1	DRAWING NO 7