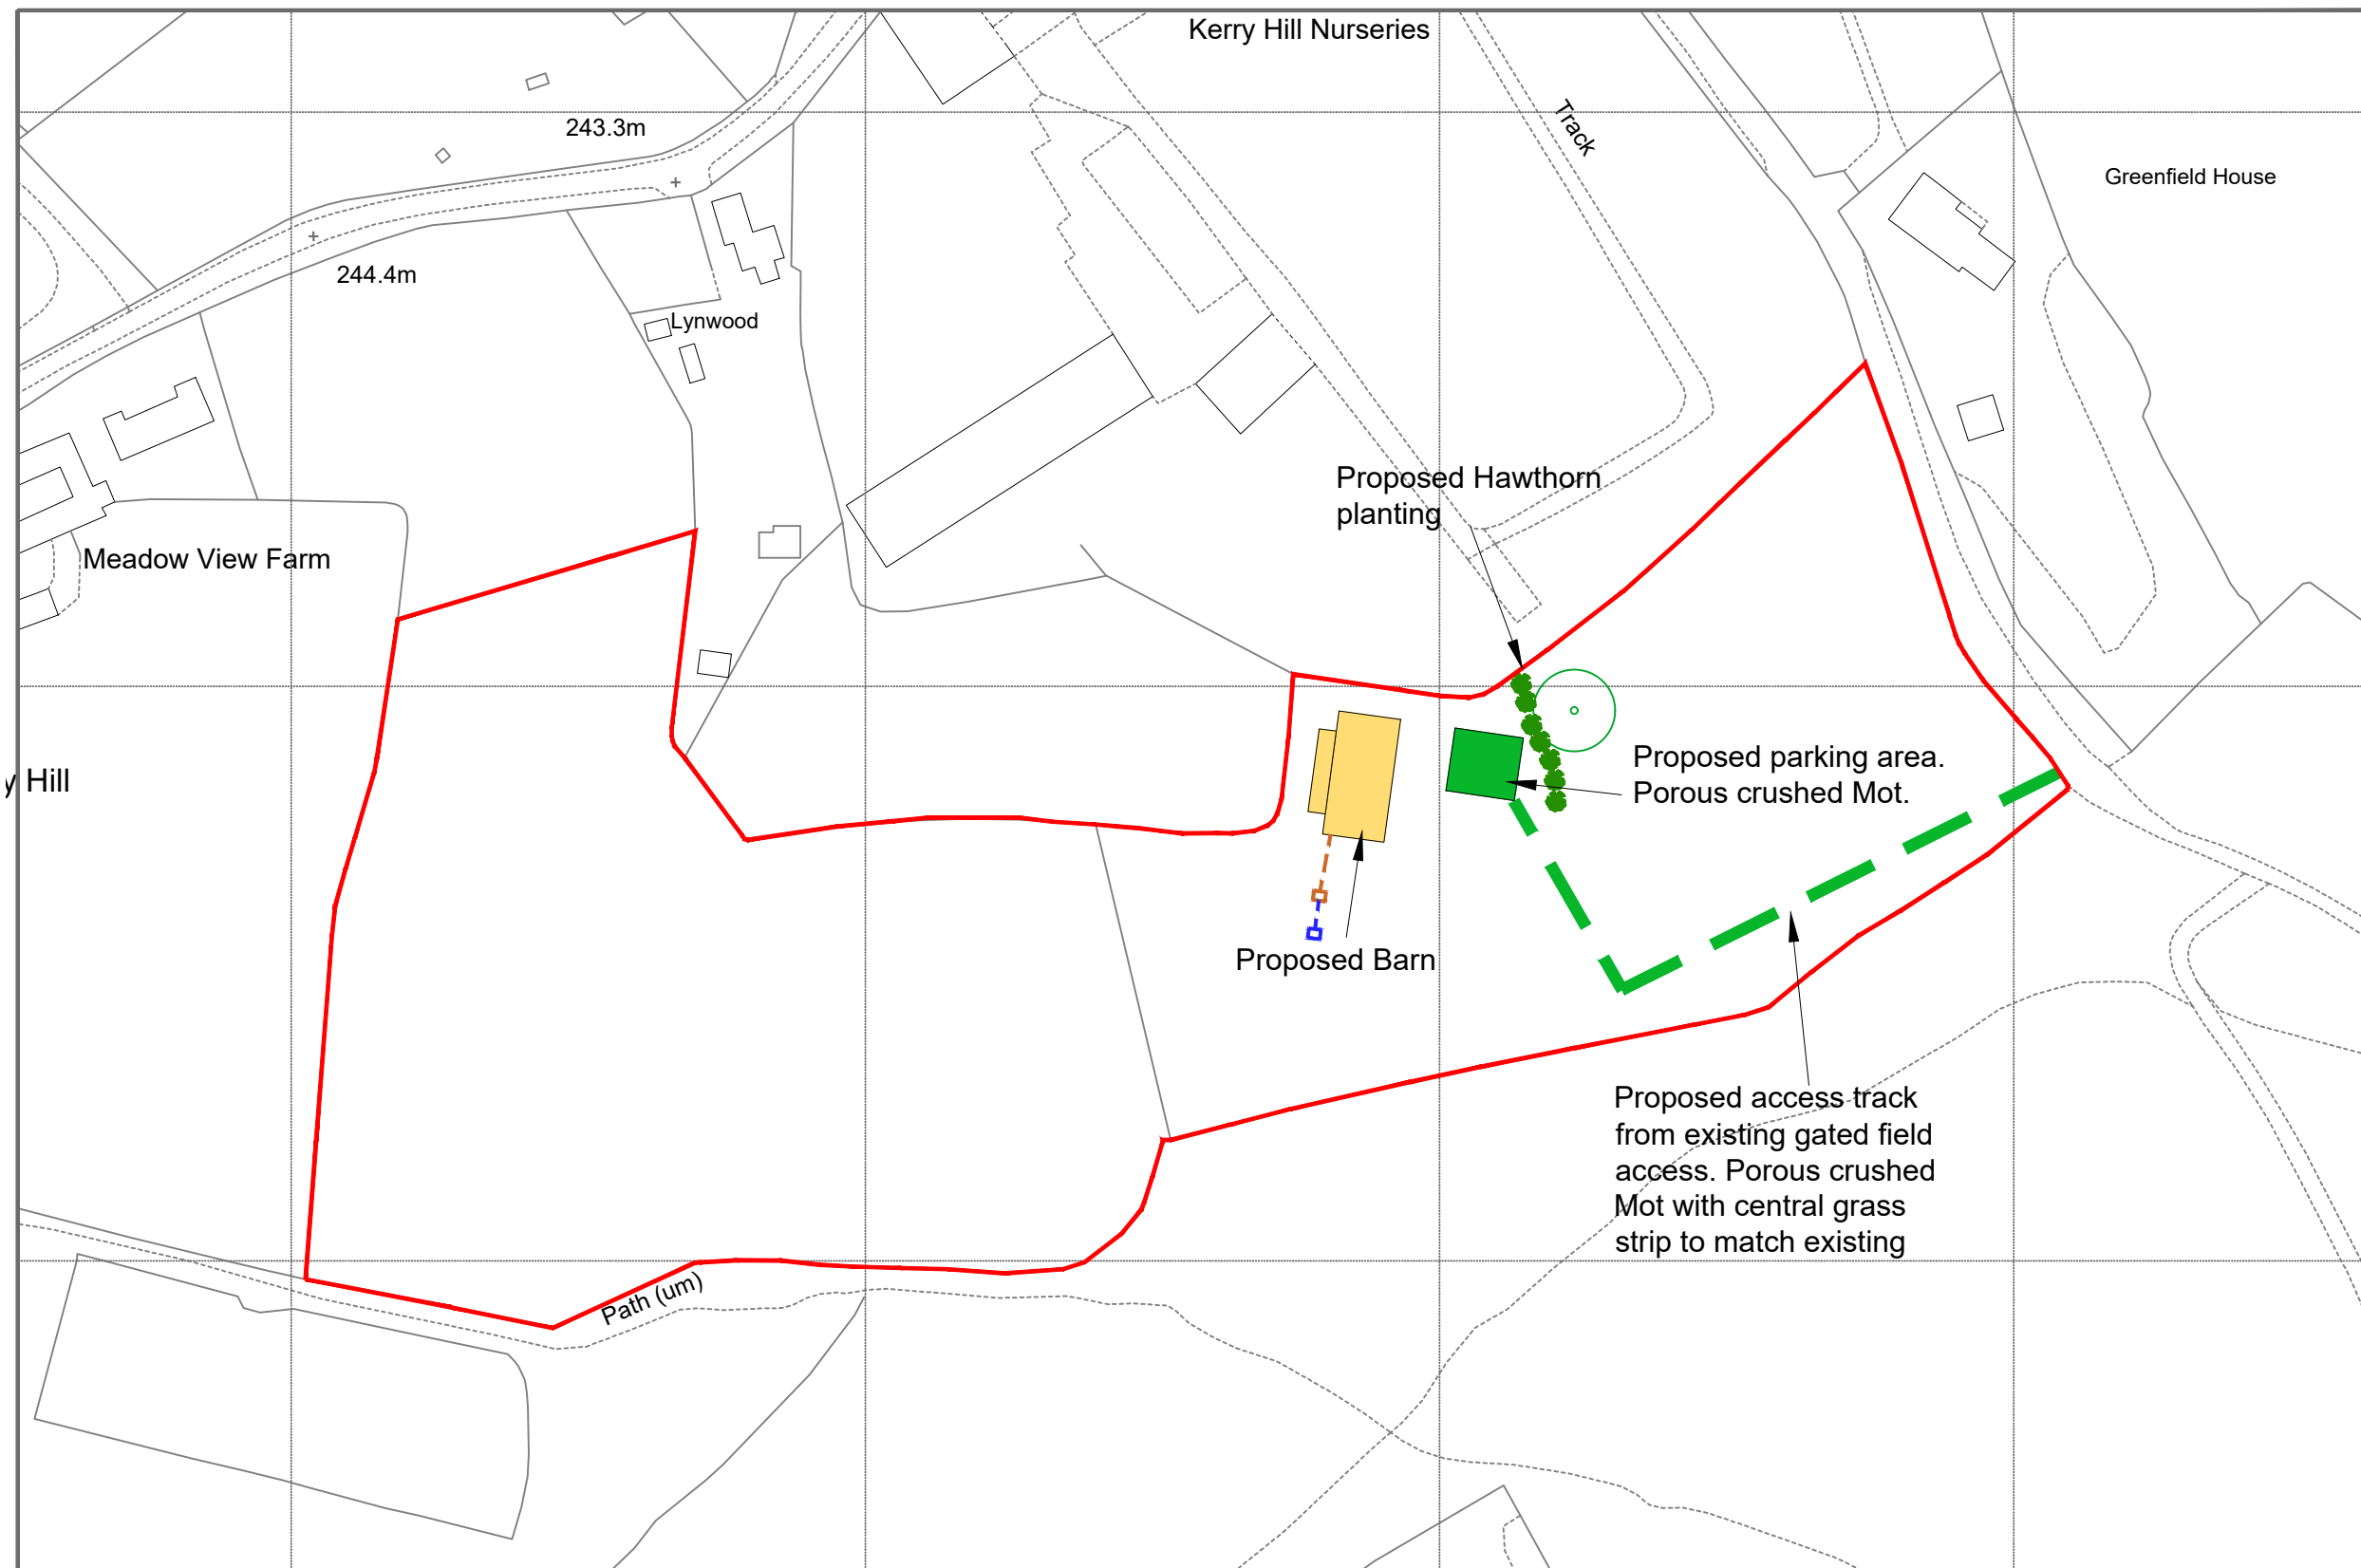
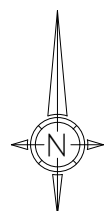


Client Name Adams Planning & Development		Revisions	
Drawing Title Location Plan		A	Client amendments 06/05/22
Job Proposed Barn Meadow View farm Kerry Hill Stoke		THE LAKELAND BUILDING GROUP	
Drawn By LW	Date 04/12/20	© The Lakeland Building Group Ltd Unit 9 Westmorland Business Park, Kendal, Cumbria, LA9 6NS Tel 01539 724657 e: info@lakelandbuildinggroup.co.uk	
Checked By -	Scale @A3 1:1250		
Drawing Number A04-2115-01	Revision A		