




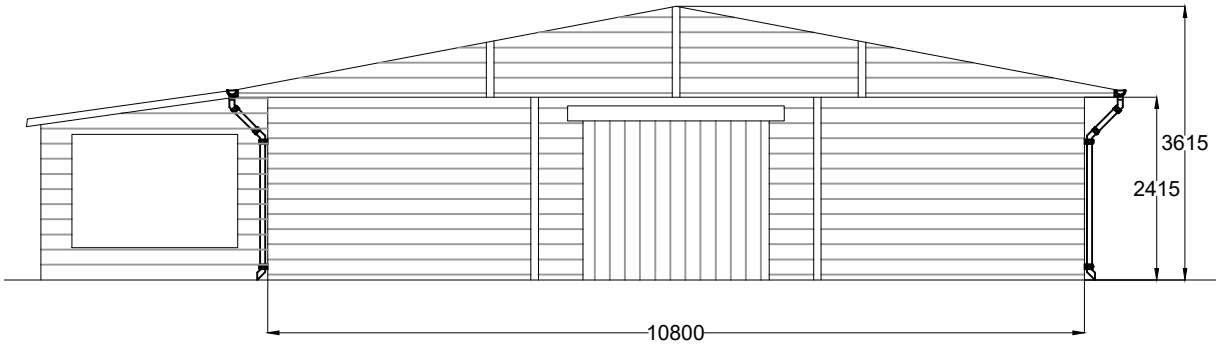


Front (South) Elevation

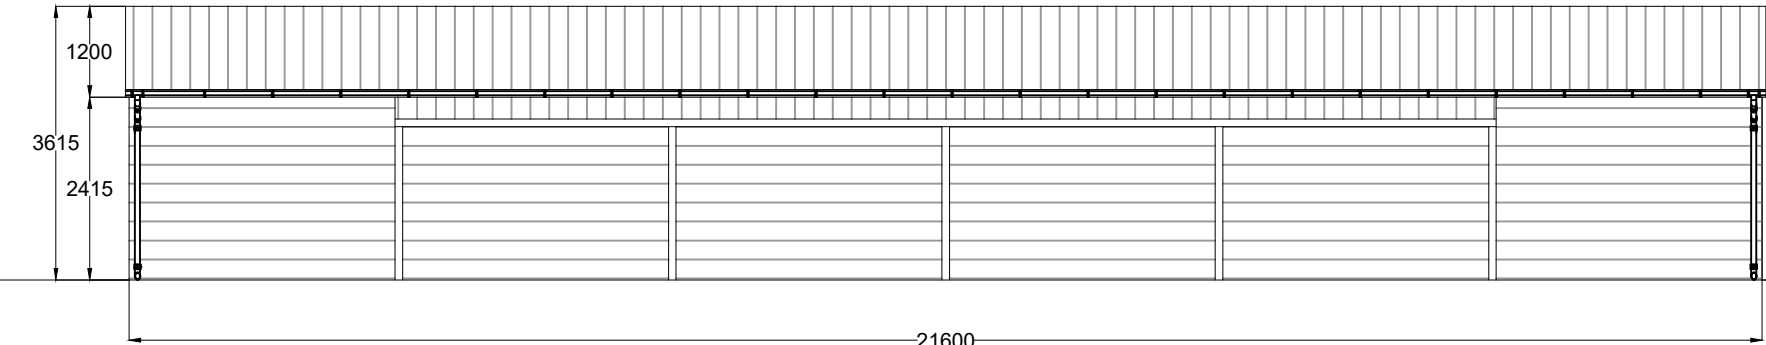


Side (West) Elevation 1

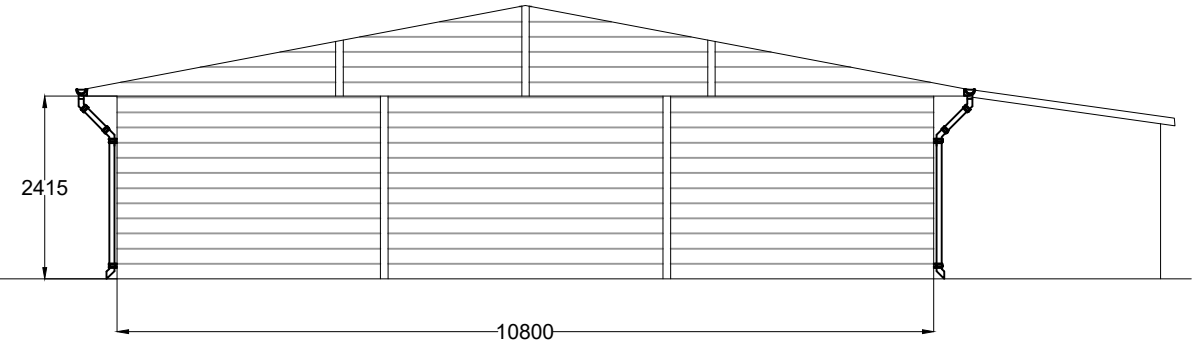

Rear (North) Elevation

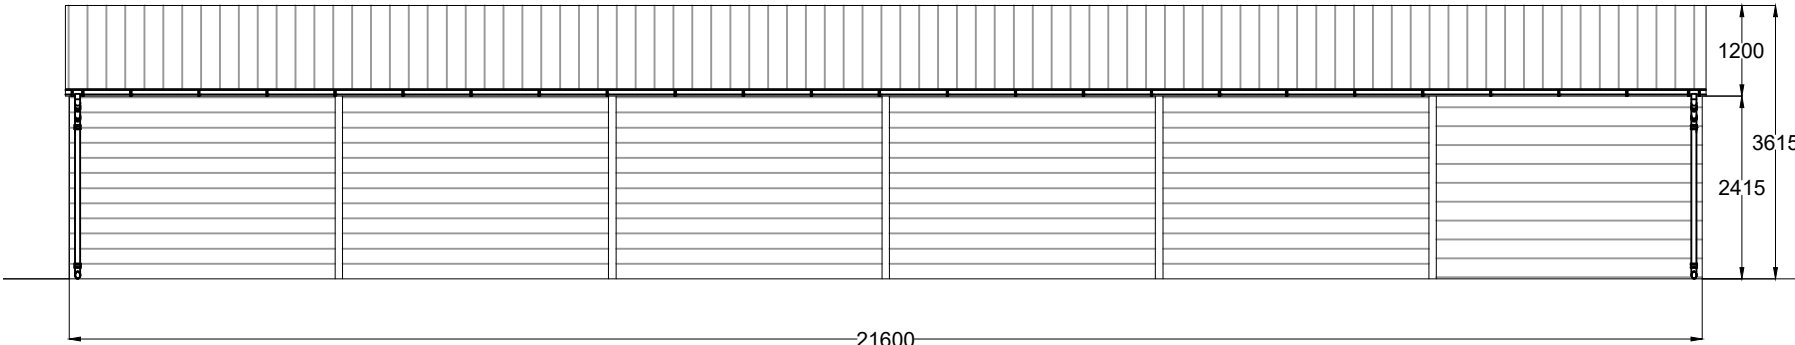

Side (East) Elevation 2

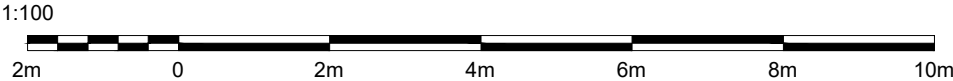

Barn Materials - Walls - Timber Painted Dark Green
Roof - Anthracite Corrugated Cement Sheets

Client Name Adams Planning & Development		Revisions	
Drawing Title Proposed Barn Elevations		A	Manure storage area added
		B	Client amendments
Job Proposed Barn Meadow View farm Kerry Hill Stoke		07/05/21 06/05/22	
Drawn By - LW		Date 04/12/20	
Checked By -		Scale @A3 1:100	
Drawing Number A04-2115-04		Revision B	© The Lakeland Building Group Ltd
		Unit 9 Westmorland Business Park, Kendal, Cumbria, LA9 6NS	
		Tel 01539 724657 e: info@lakelandbuildinggroup.co.uk	