




MASEFIELD CLOSE, CHEADLE

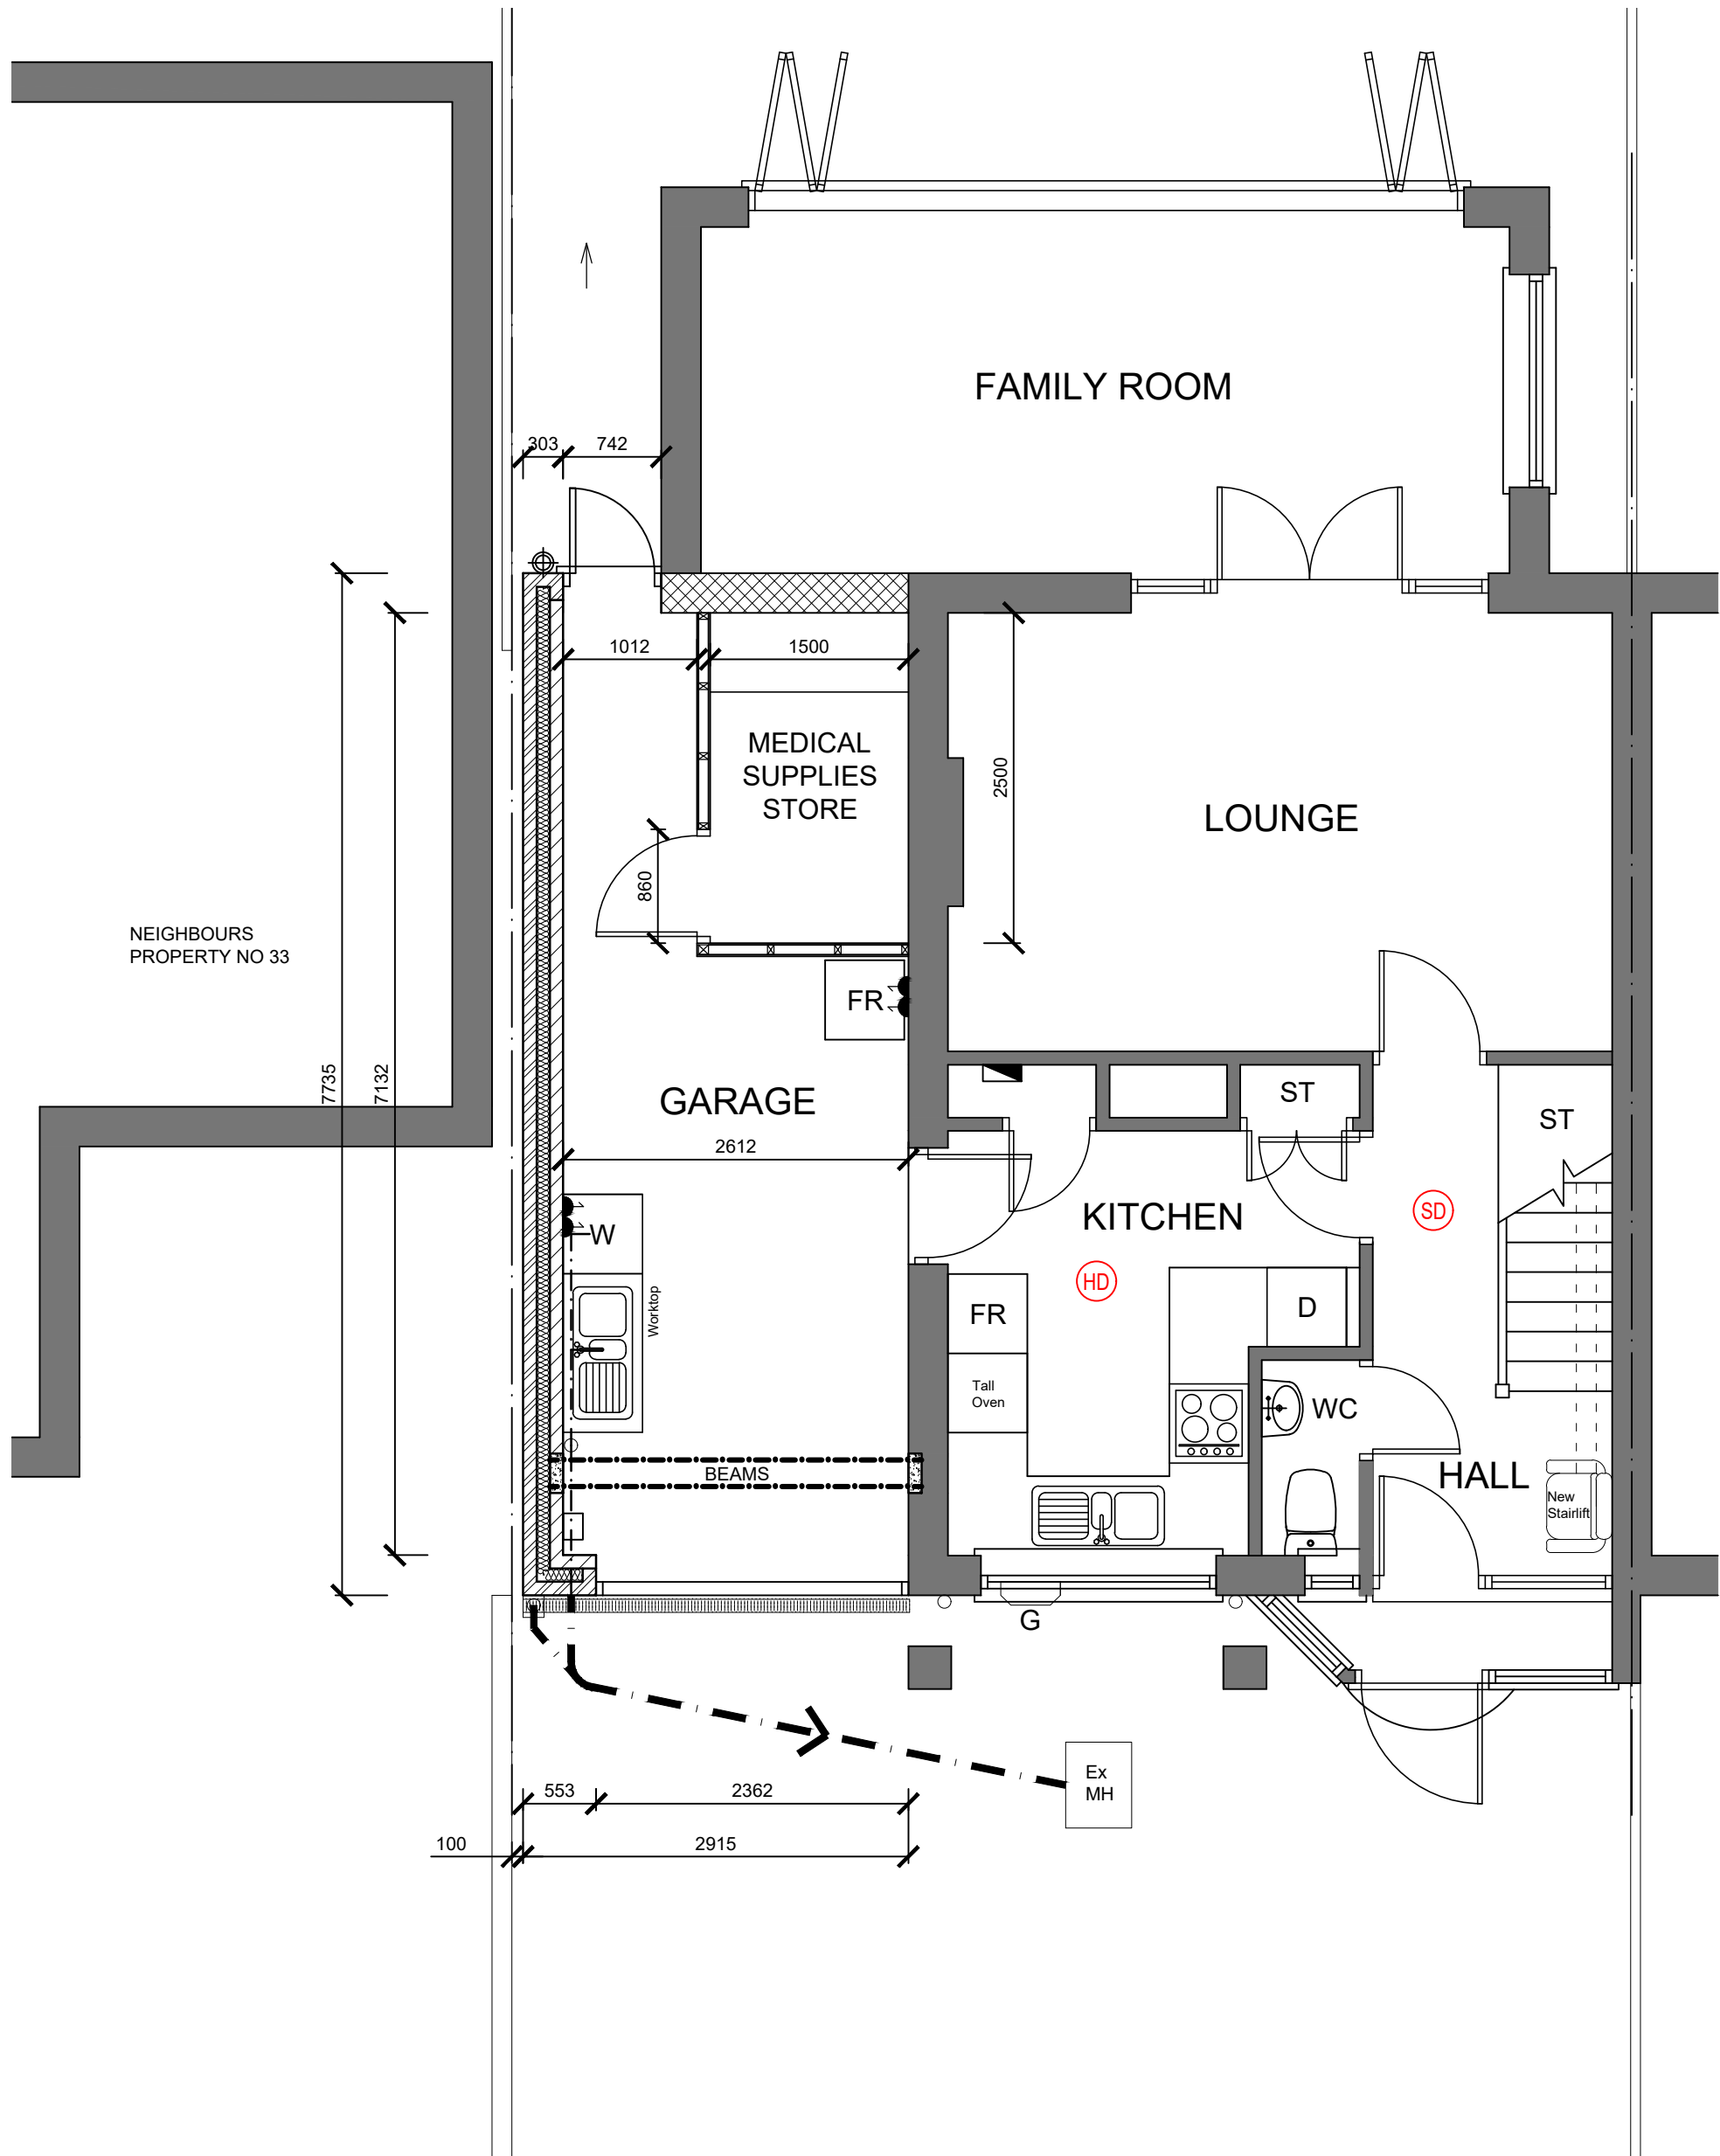

GROUND FLOOR LAYOUT

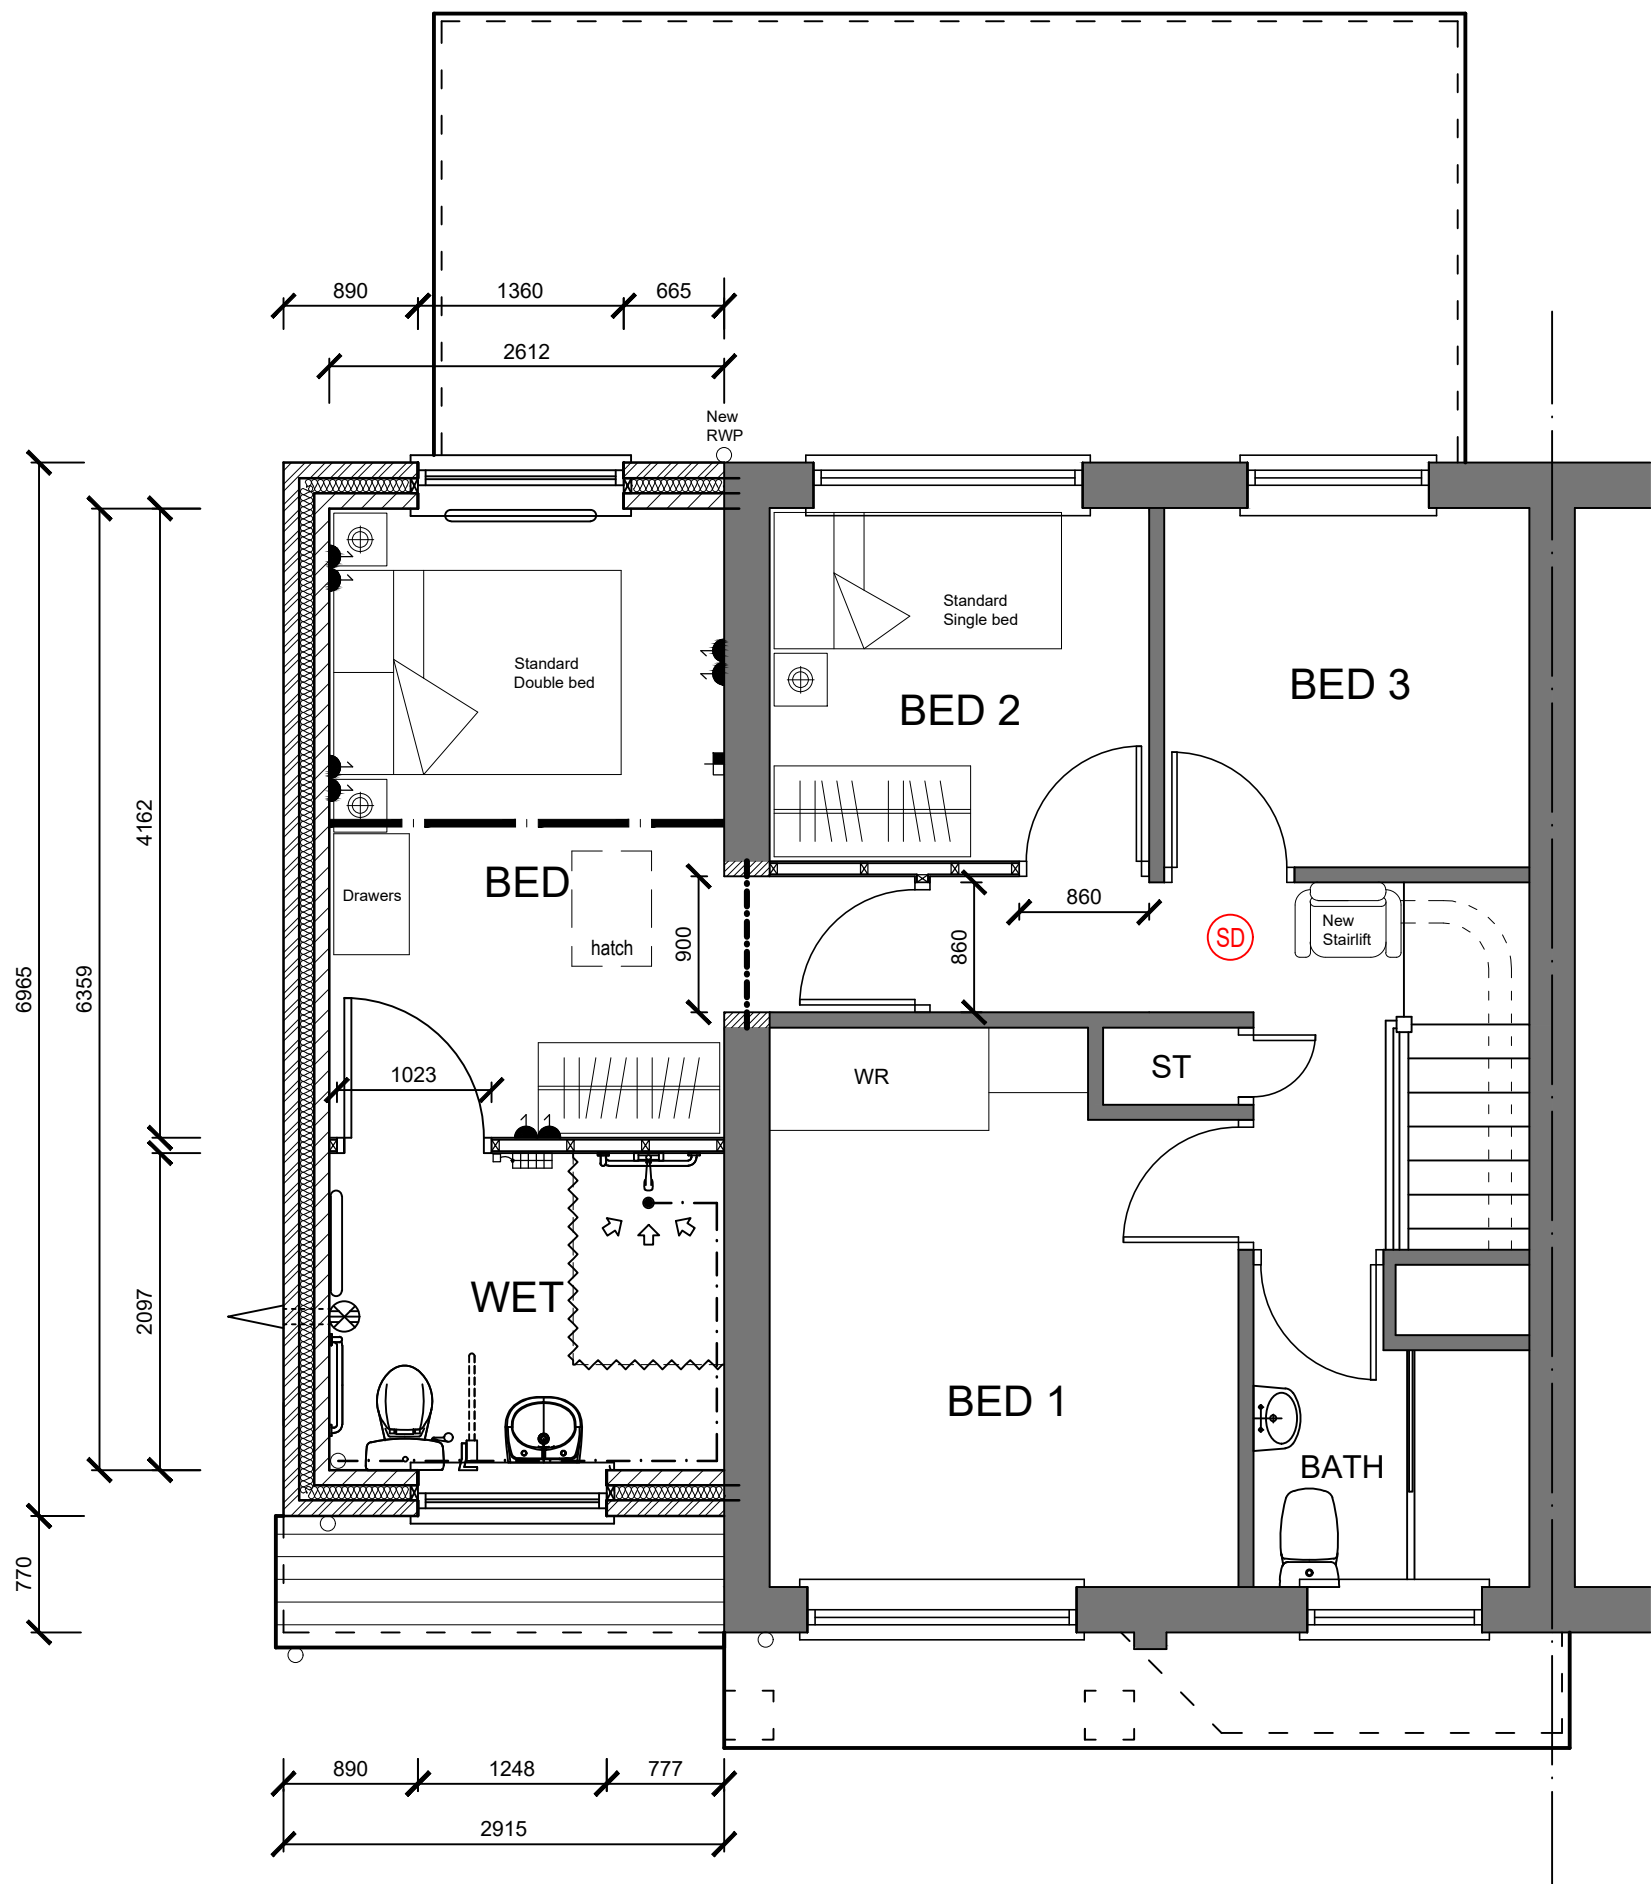

FIRST FLOOR LAYOUT

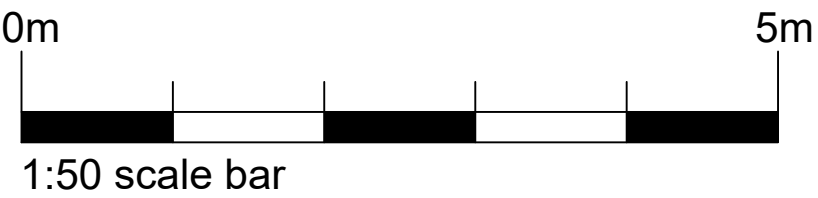

PROJECT:	PROPOSED EXTENSION AT 32 MASEFIELD CLOSE CHEADLE ST10 1JS	Drawing No:	2438-BR-02
CLIENT:	NORSE GROUP LTD - MR N. WATT	Date:	SEPT 2024
Drawing Title	PROPOSED LAYOUT PLANS	Scale:	1:50 @ A2
		Revision:	
		Issue:	BUILDING REGS

Renaissance Studio, No 1 Derby St, Leigh, Lancashire WN7 4PF
Telephone: 01942 676360 . Fax: 01942 682084
Email: info@pabarchitects.co.uk . www.pabarchitects.co.uk