

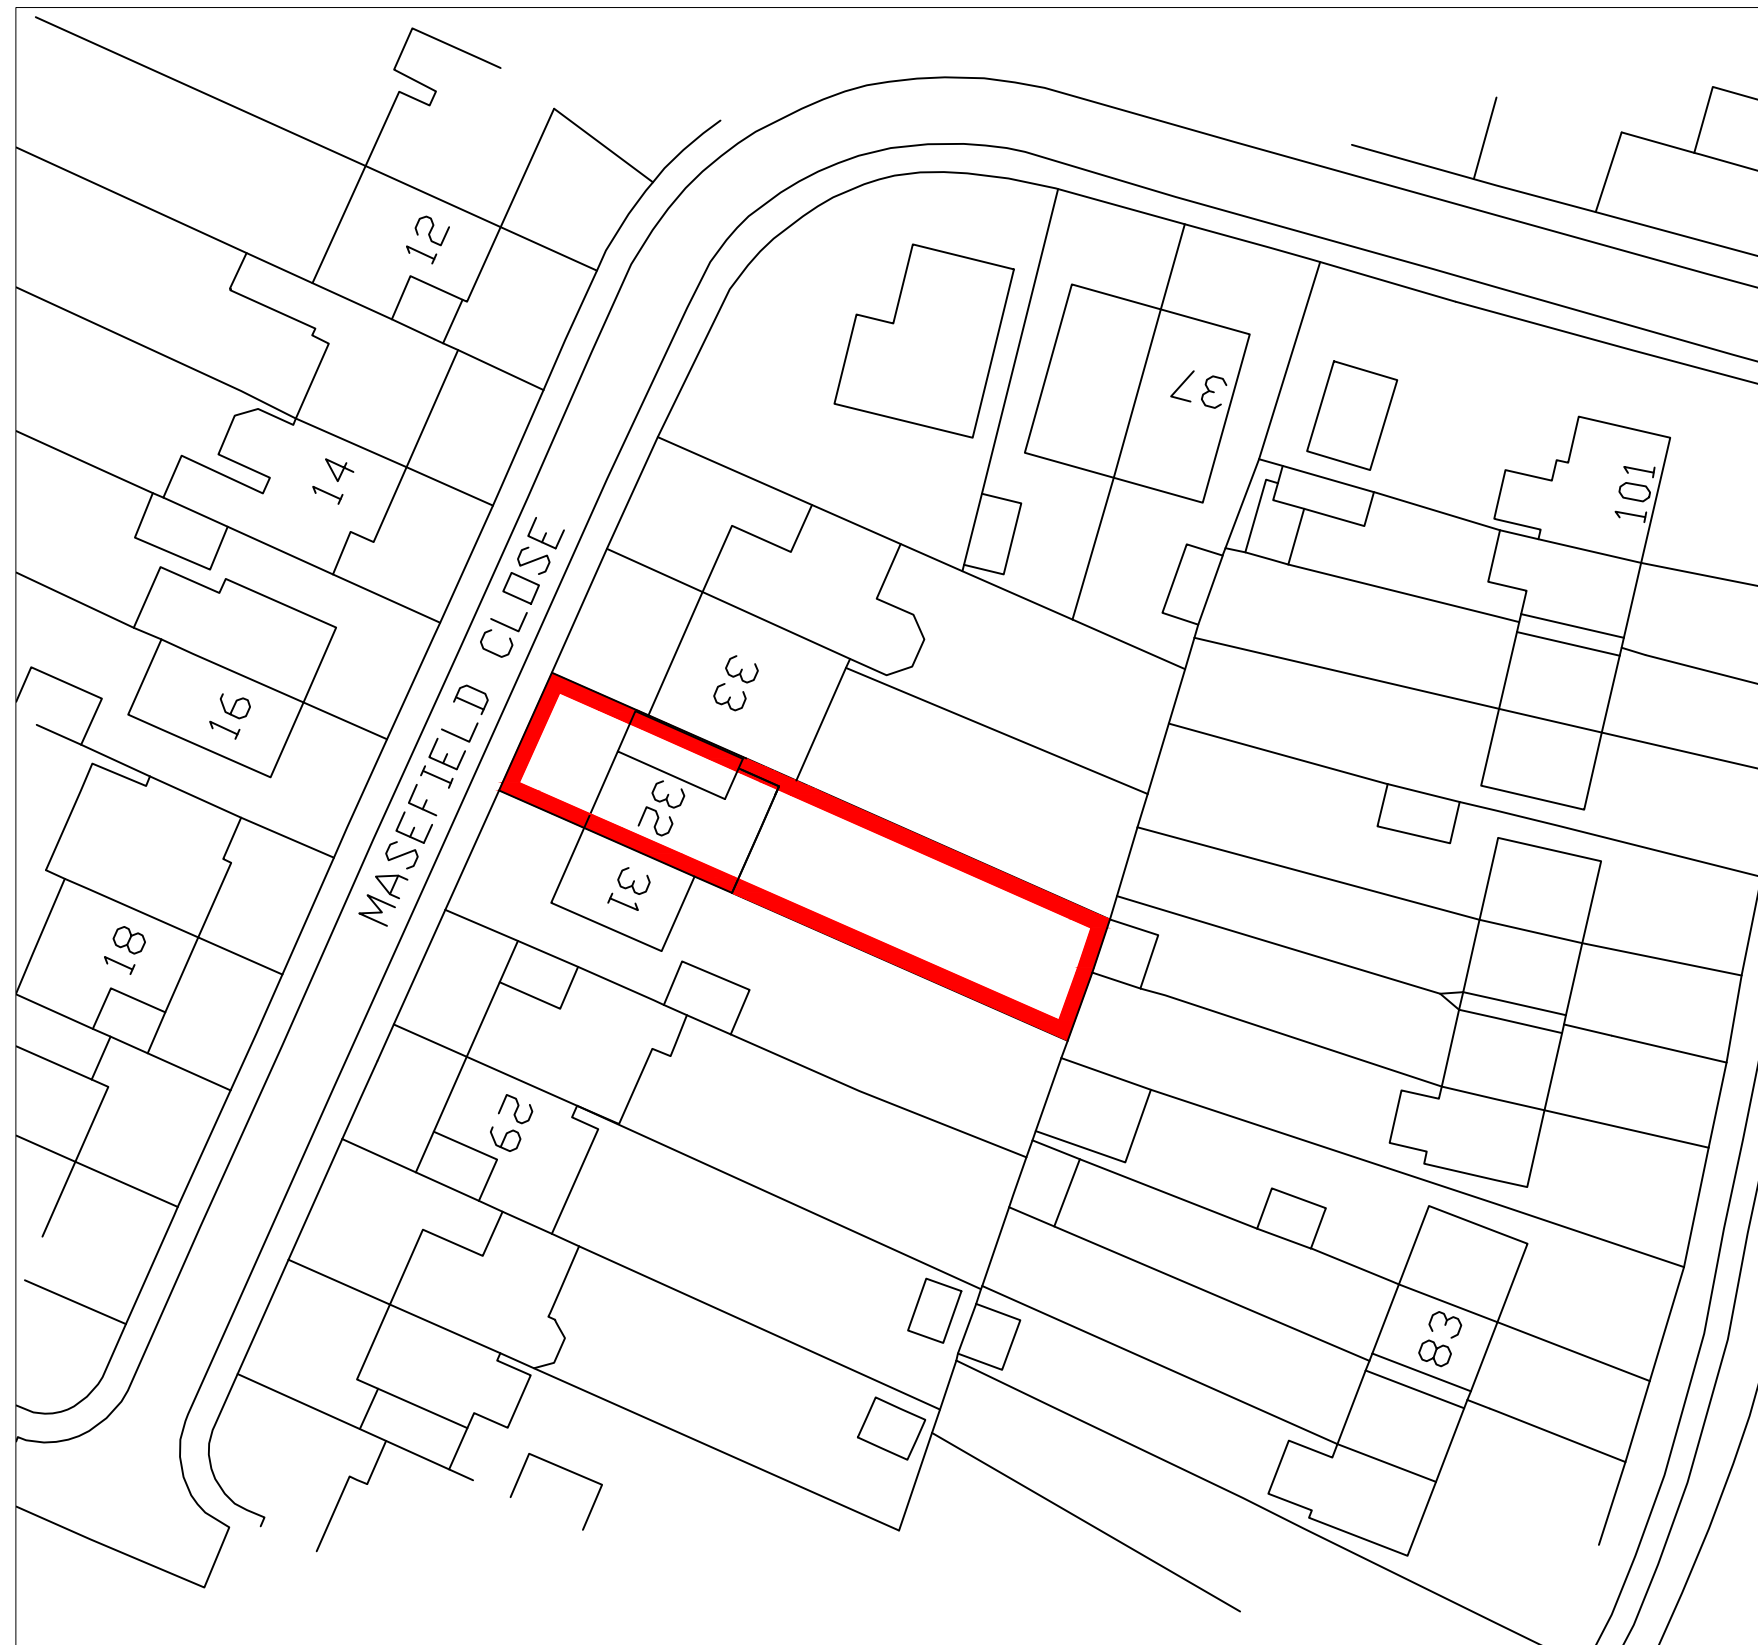



1:1250 BLOCK PLAN FOR 32 MASEFIELD CLOSE, CHEADLE, STAFFORDSHIRE, ST10 1JS

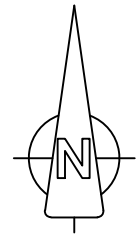

BLOCK PLAN - SCALE 1:500

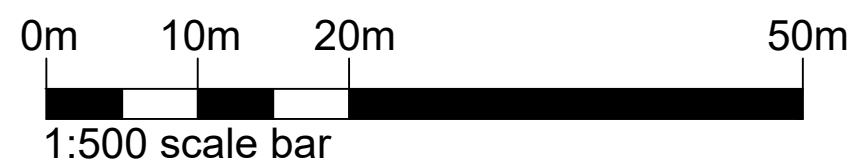

LOCATION PLAN - SCALE 1:1250

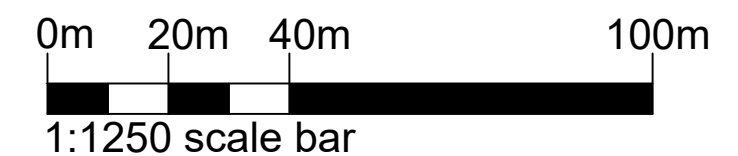

PROJECT: PROPOSED EXTENSION AT
32 MASEFIELD CLOSE
CHEADLE
ST10 1JS

CLIENT: NORSE GROUP LTD - MR N. WATT

Drawing Title

BLOCK PLAN

Drawing No.
2438-BR-07

Date:
SEPT 2024

Scale:
1:1250 @ A3

Revision:

Issue:
BUILDING REGS

Renaissance Studio, No 1 Derby St, Leigh, Lancashire WN7 4PF
Telephone: 01942 676360 . Fax: 01942 682084
Email: info@pabarchitects.co.uk . www.pabarchitects.co.uk