




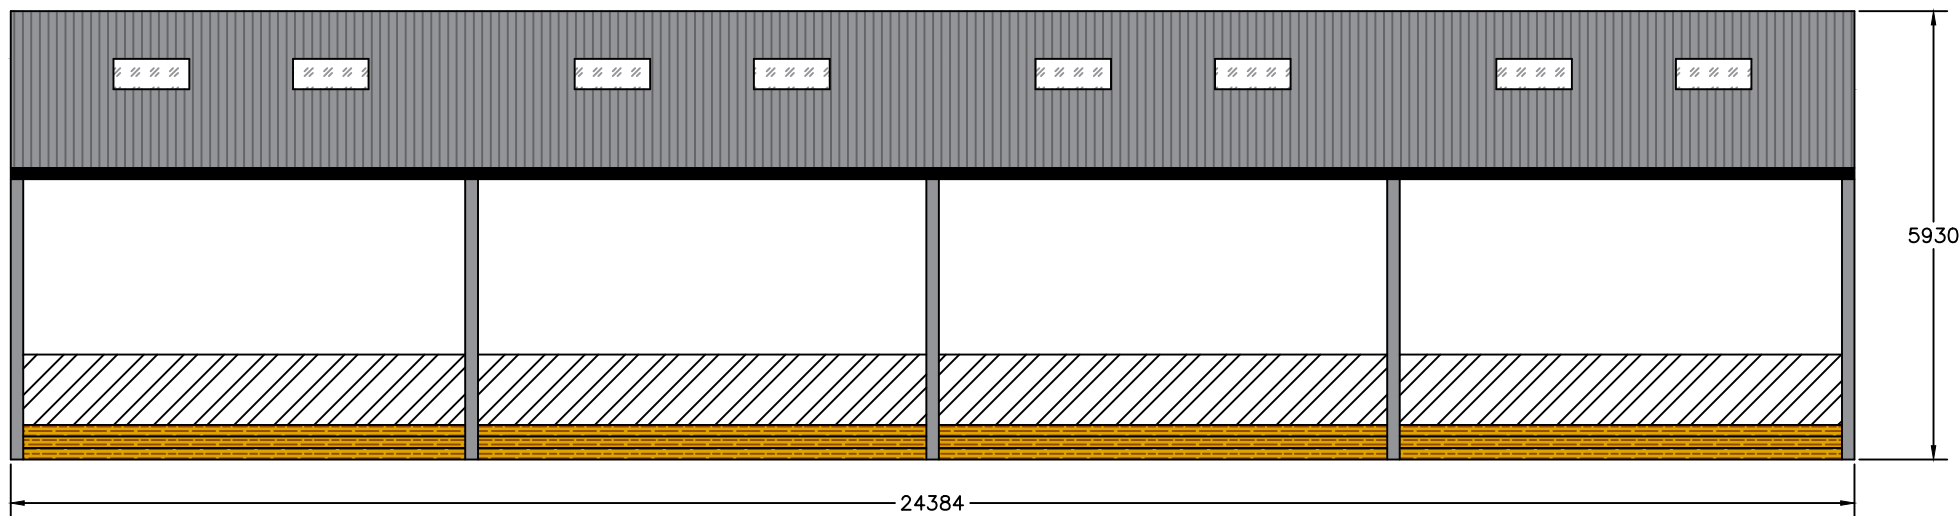


Northeast Side Elevation

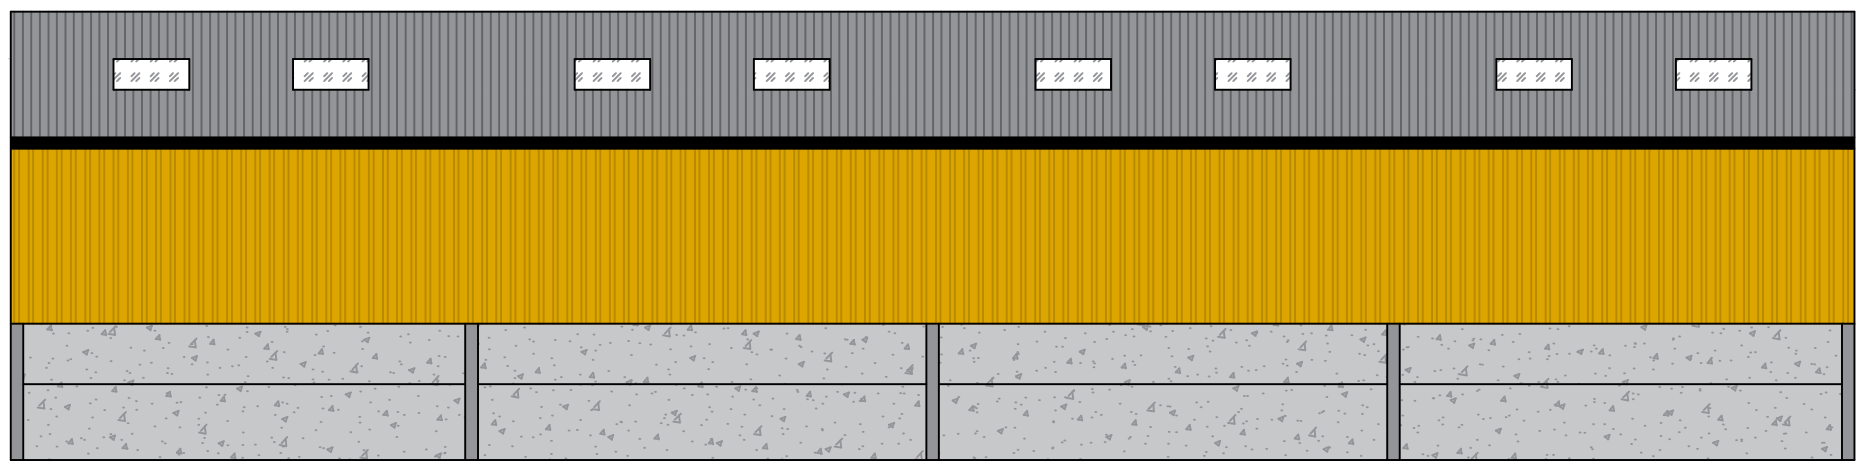


Southwest Side Elevation

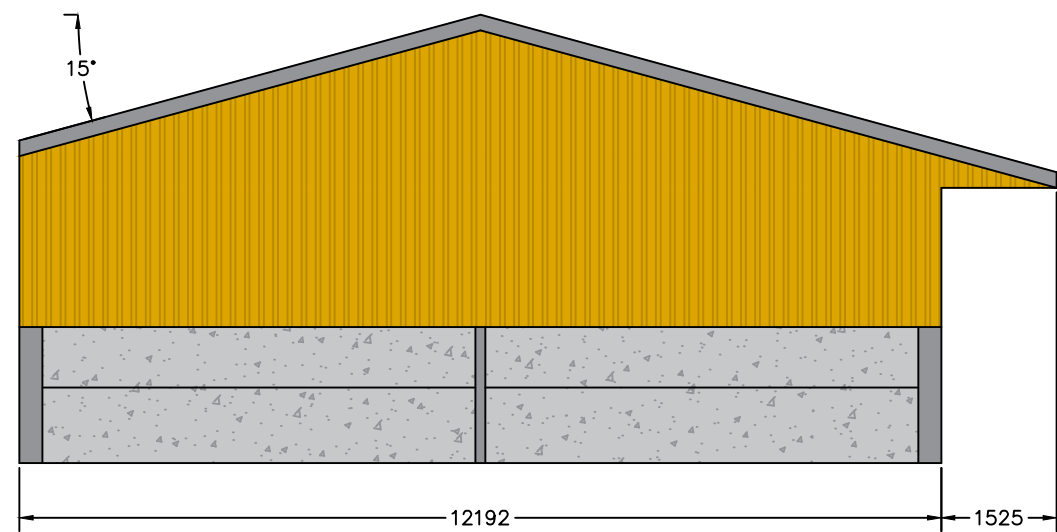

Southeast Gable Elevation

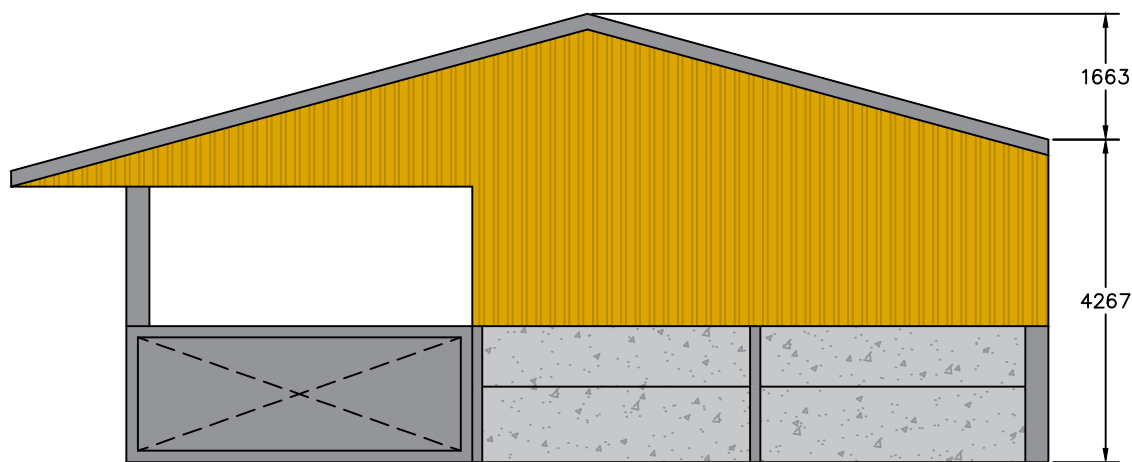

Northwest Gable Elevation

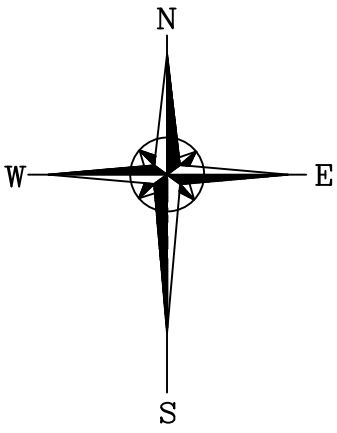

Roof sheeting to be natural coloured fibre cement sheeting, incorporating GRP rooflights

Vertical cladding to be treated Yorkshire boarding set in a traditional spaced system.

The northeast side elevation will incorporate a feed fence and the northwest gable elevation gated opening

Below cladding to be pre-stressed concrete panels

All dimensions shown in mm

© Copyright J C Harrison Planning & Admin Services jo@jcharrison.co.uk 07792 144155	
Client:	Mr G Brain Paynsley Barn, Stoke on Trent
Project:	Proposed Agricultural Building
Title:	Elevations
Drawn: J Harrison	Date: 25.09.2024
Scales: 1:100 @ A1	
Drg. No.: 1183-003	Rev.: