




NATIONAL
MAP CENTRE

BLOCK PLAN

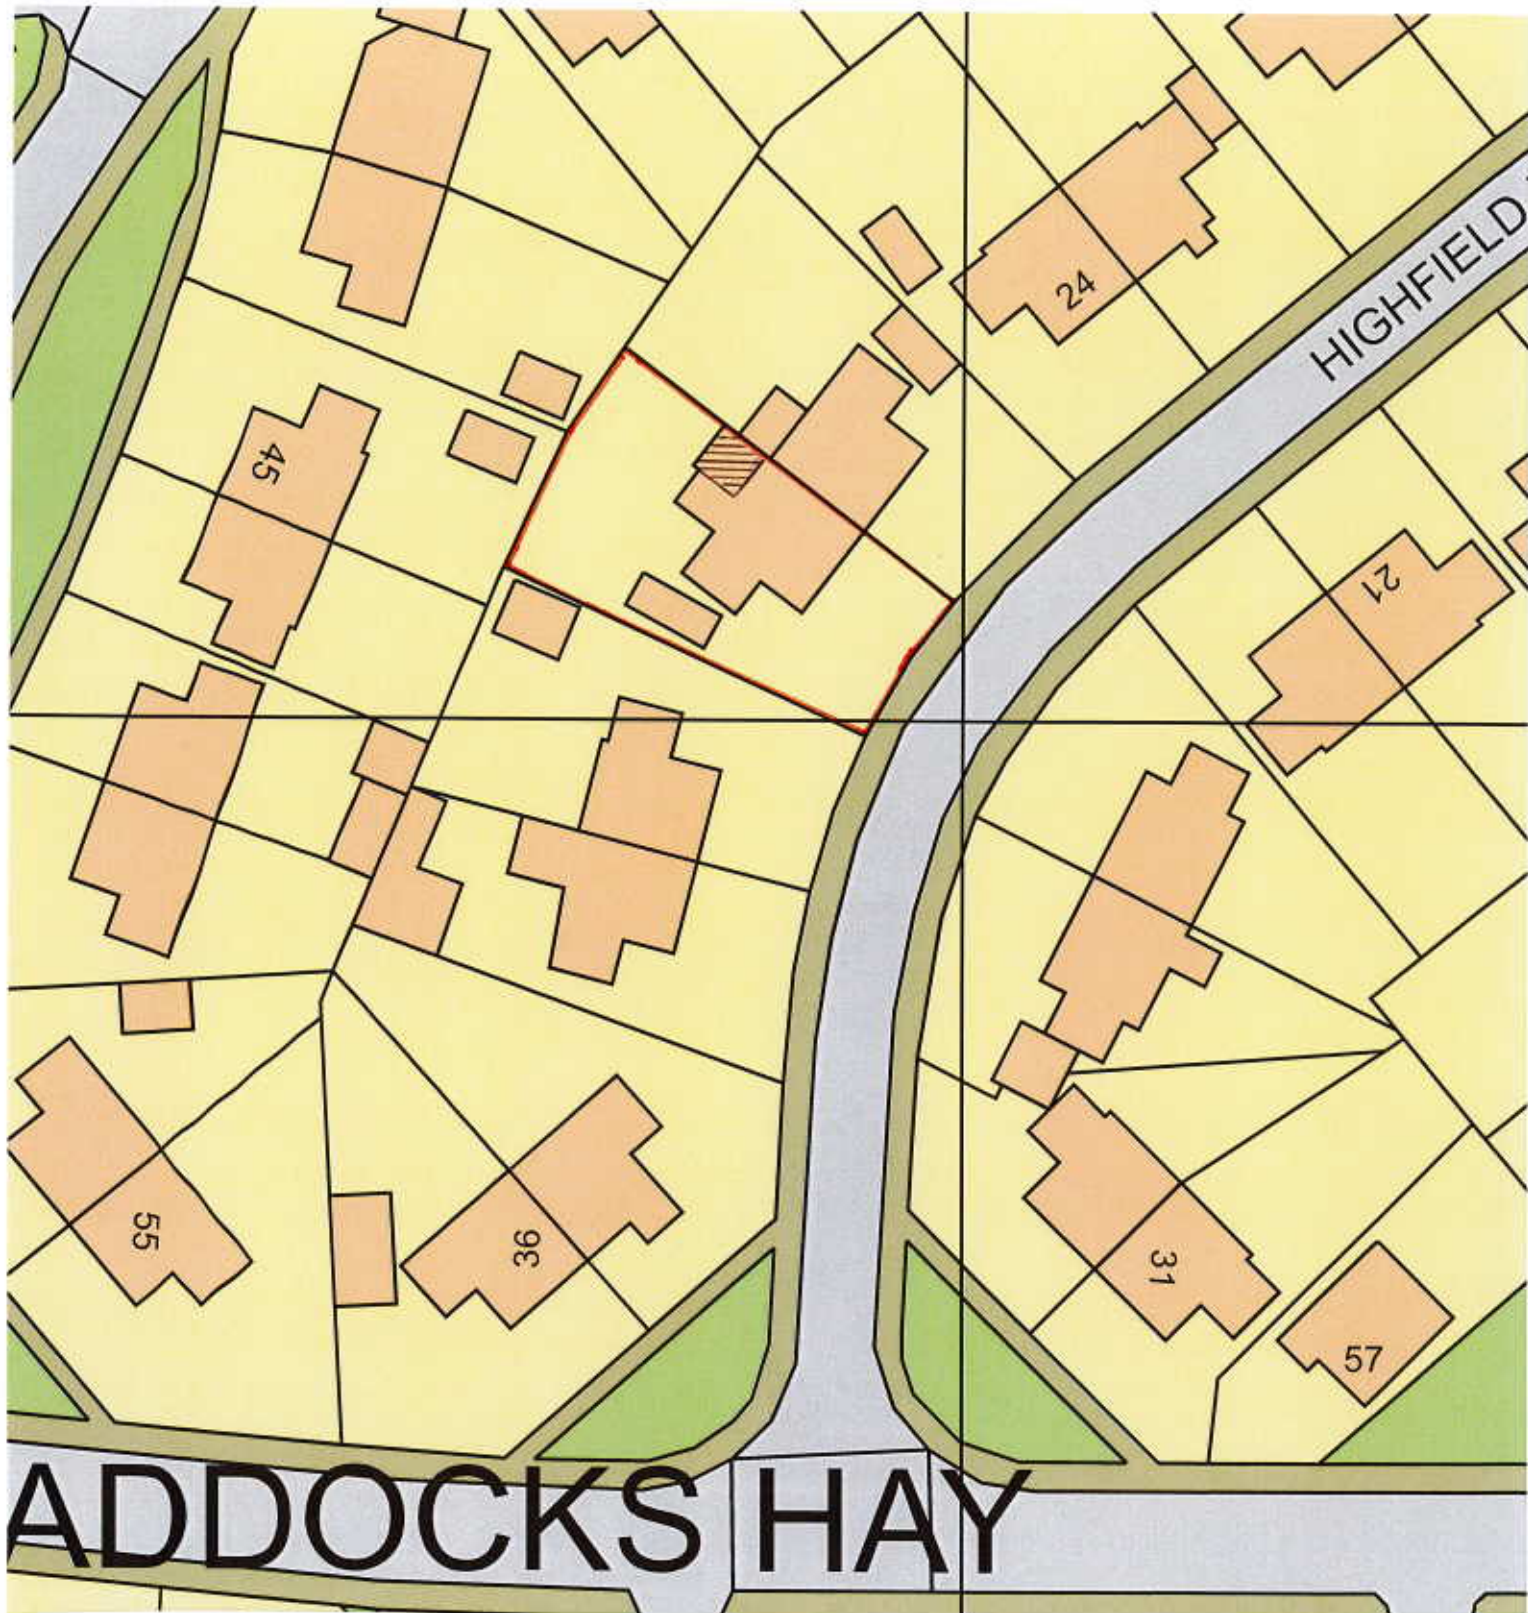

Os Licence number AC0000814278

Our Reference 900/14925

SCALE 1:500

METRES

30



Site Address

28 HIGHFIELD ROAD EAST
STOLE ON TRENT
STRAITFORDSHIRE
ST8 6HA