



Proposed Dwelling, The Meadows

Existing Street Scene 1:100

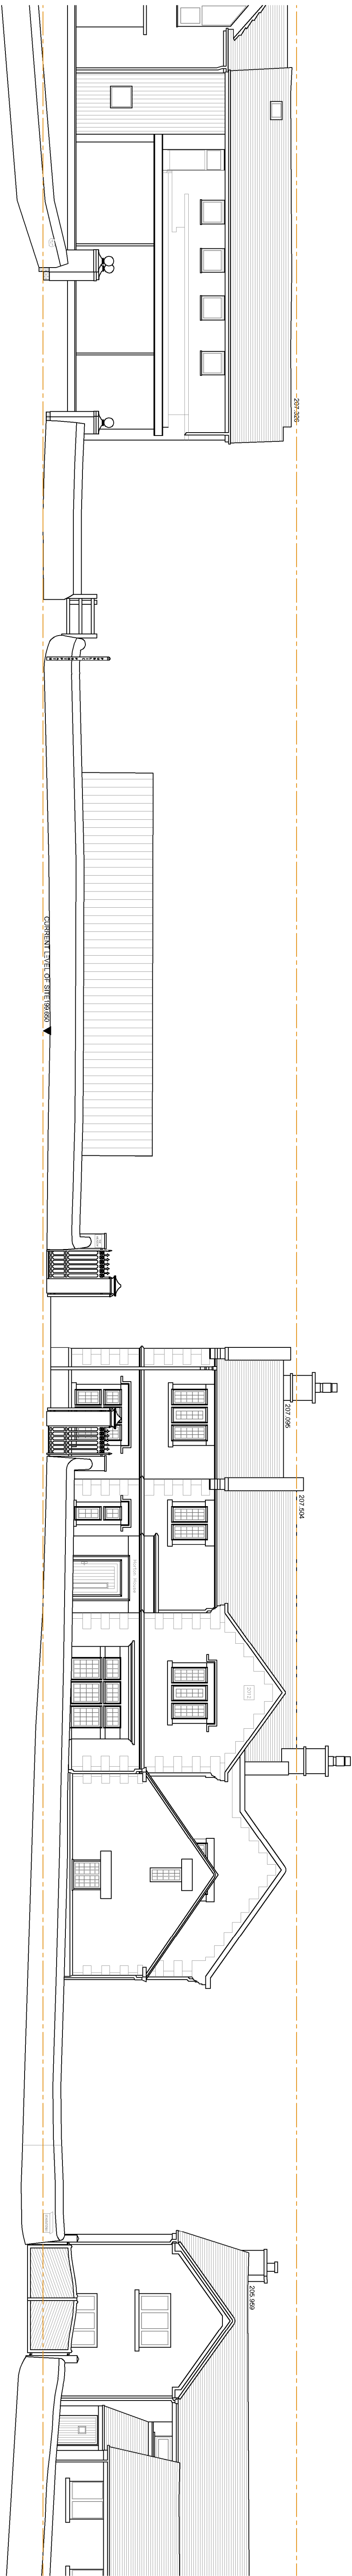

Proposed Street Scene 1:100

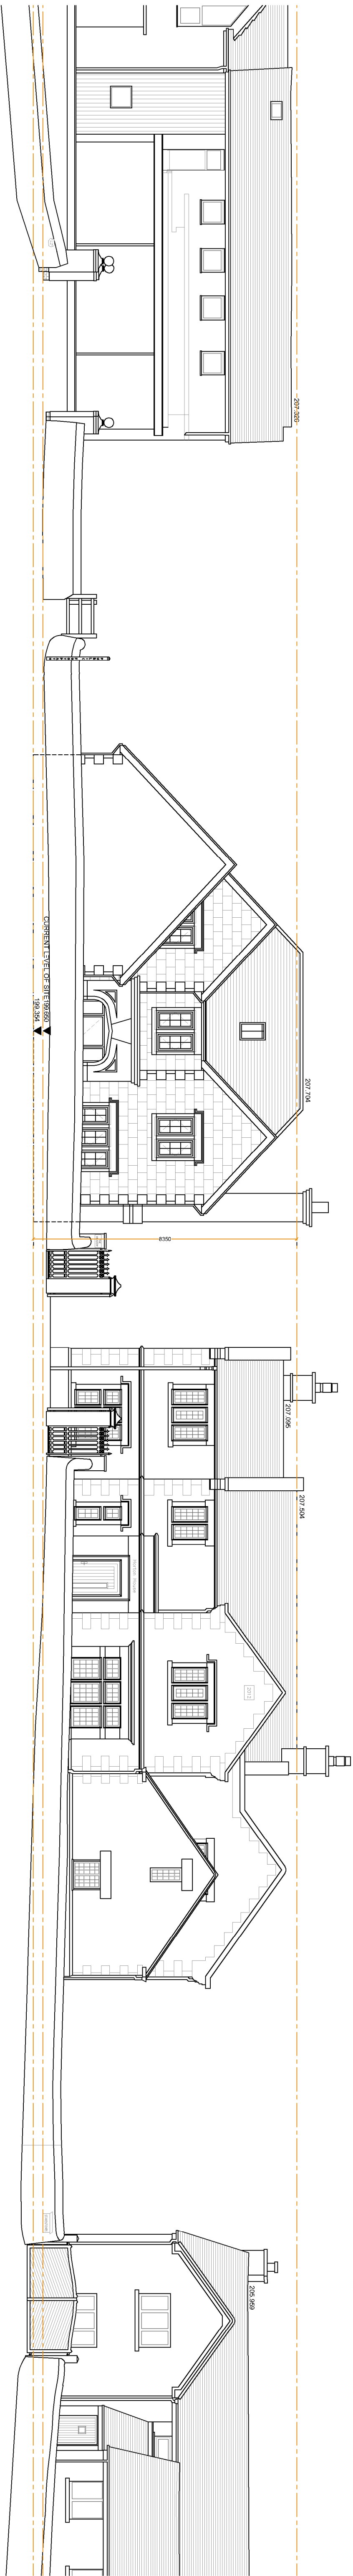

Rev	Date	Drawn	Checked	Description
Client	Scale	Paper Size	Date	
Mt Bob Engraving	1:100	A1	19.03.24	
Project	Drawn	Checked	Stage	
Proposed Dwelling, The Meadows	J.B.	-	PLANNING	
Drawing Title	Job Number	Drawing No.	Revision	
Street Scheme	23046	3	-	
As Existing / Proposed				

James Bell Architecture Ltd

Rural Architecture & Residential Property

Barn Studio, Lightfoot Green Farm, School Lane, Breerton, Cheshire, CW11 1RT, Te: 01477 500155, adlmin@jamesbellarchitecture.co.uk