


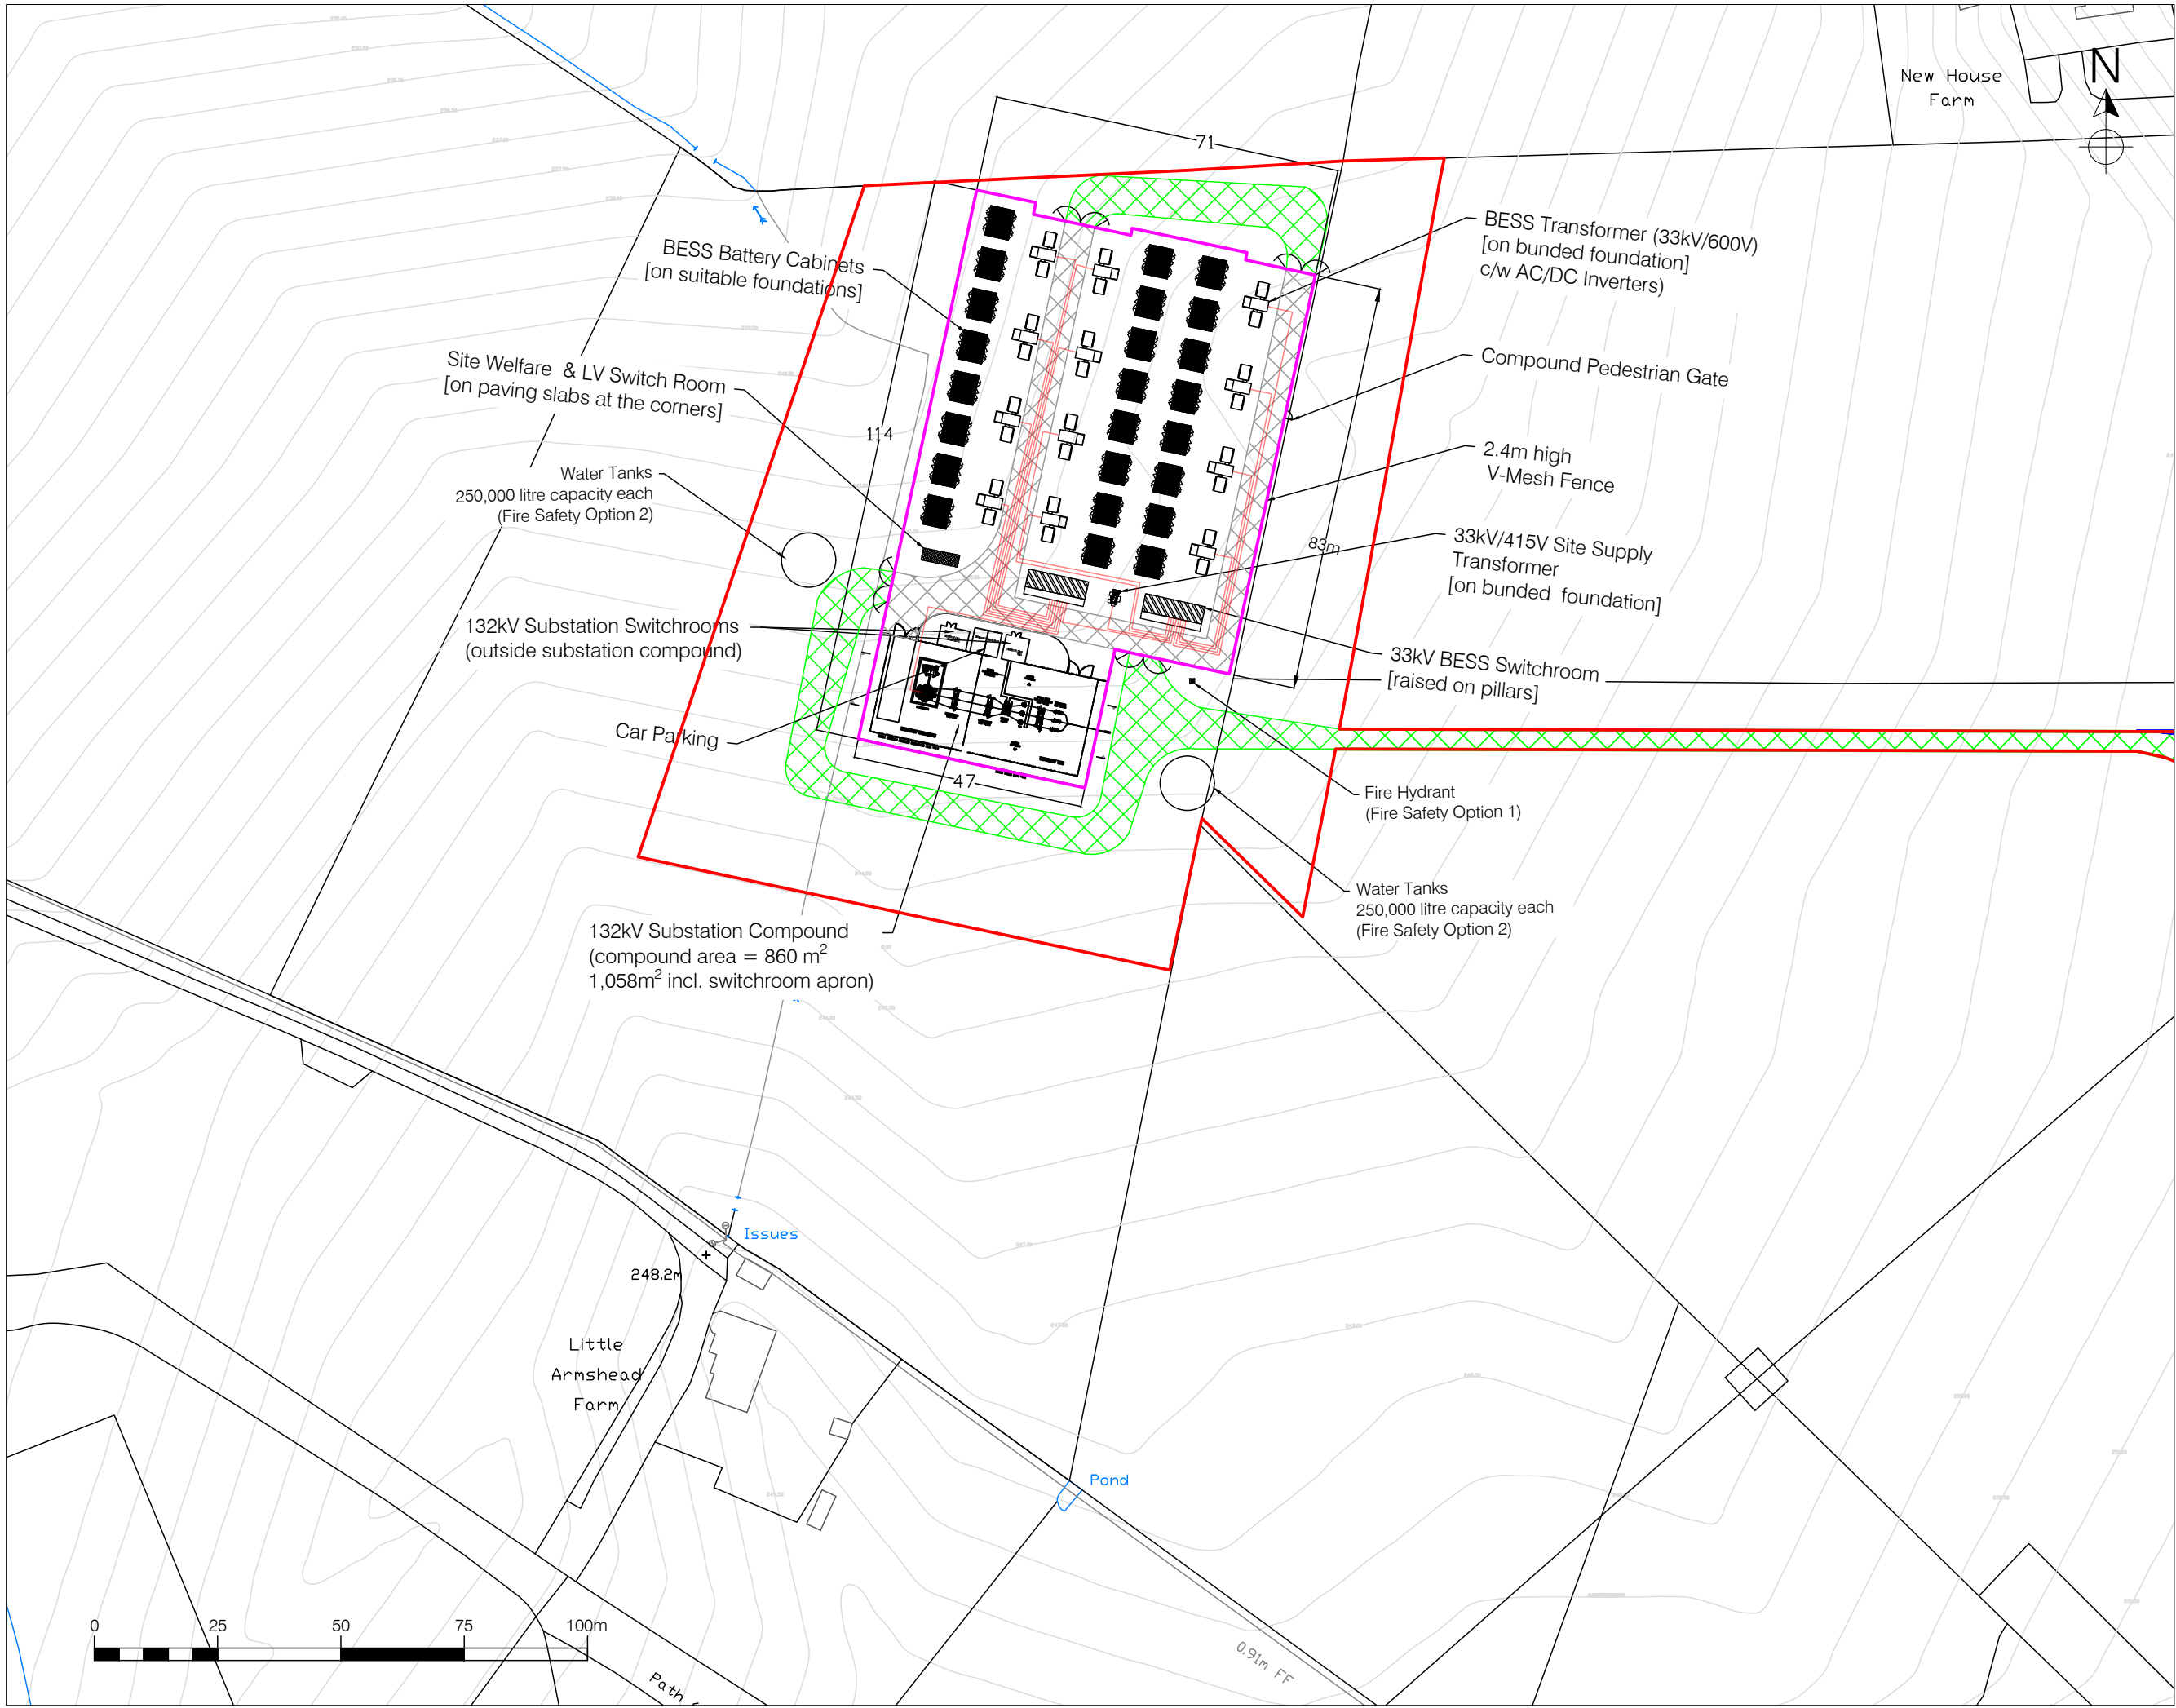

LEGEND

- Planning Boundary (area = 20,282m²)
- Compound Boundary (area = 7,265m²)
- Site access from Bagnall Road (length ~255m)

GIA (Gross Internal Area) = 1,746m²

1	26/09/24	Compound layout changed to accommodate increased battery spacing.
Rev. Suffix	Date	Details
SITE Land Adjoining New House Farm Luzlow, Bagnall, Stoke-On-Trent ST9 9JZ		
TITLE 99MW BESS Layout Plan with Access Road		
DWG. No. LZL-BESS-001.5		REV 2
SCALE 1:1,250 @ A3		DATE 26/09/24
DRAWN KN		STATUS Planning
ROOT POWER		