


Location Plan

Site Address: Easting: 400787 Northing: 350698

Date Produced: 24-Sep-2024

Scale: 1:1250 @A3

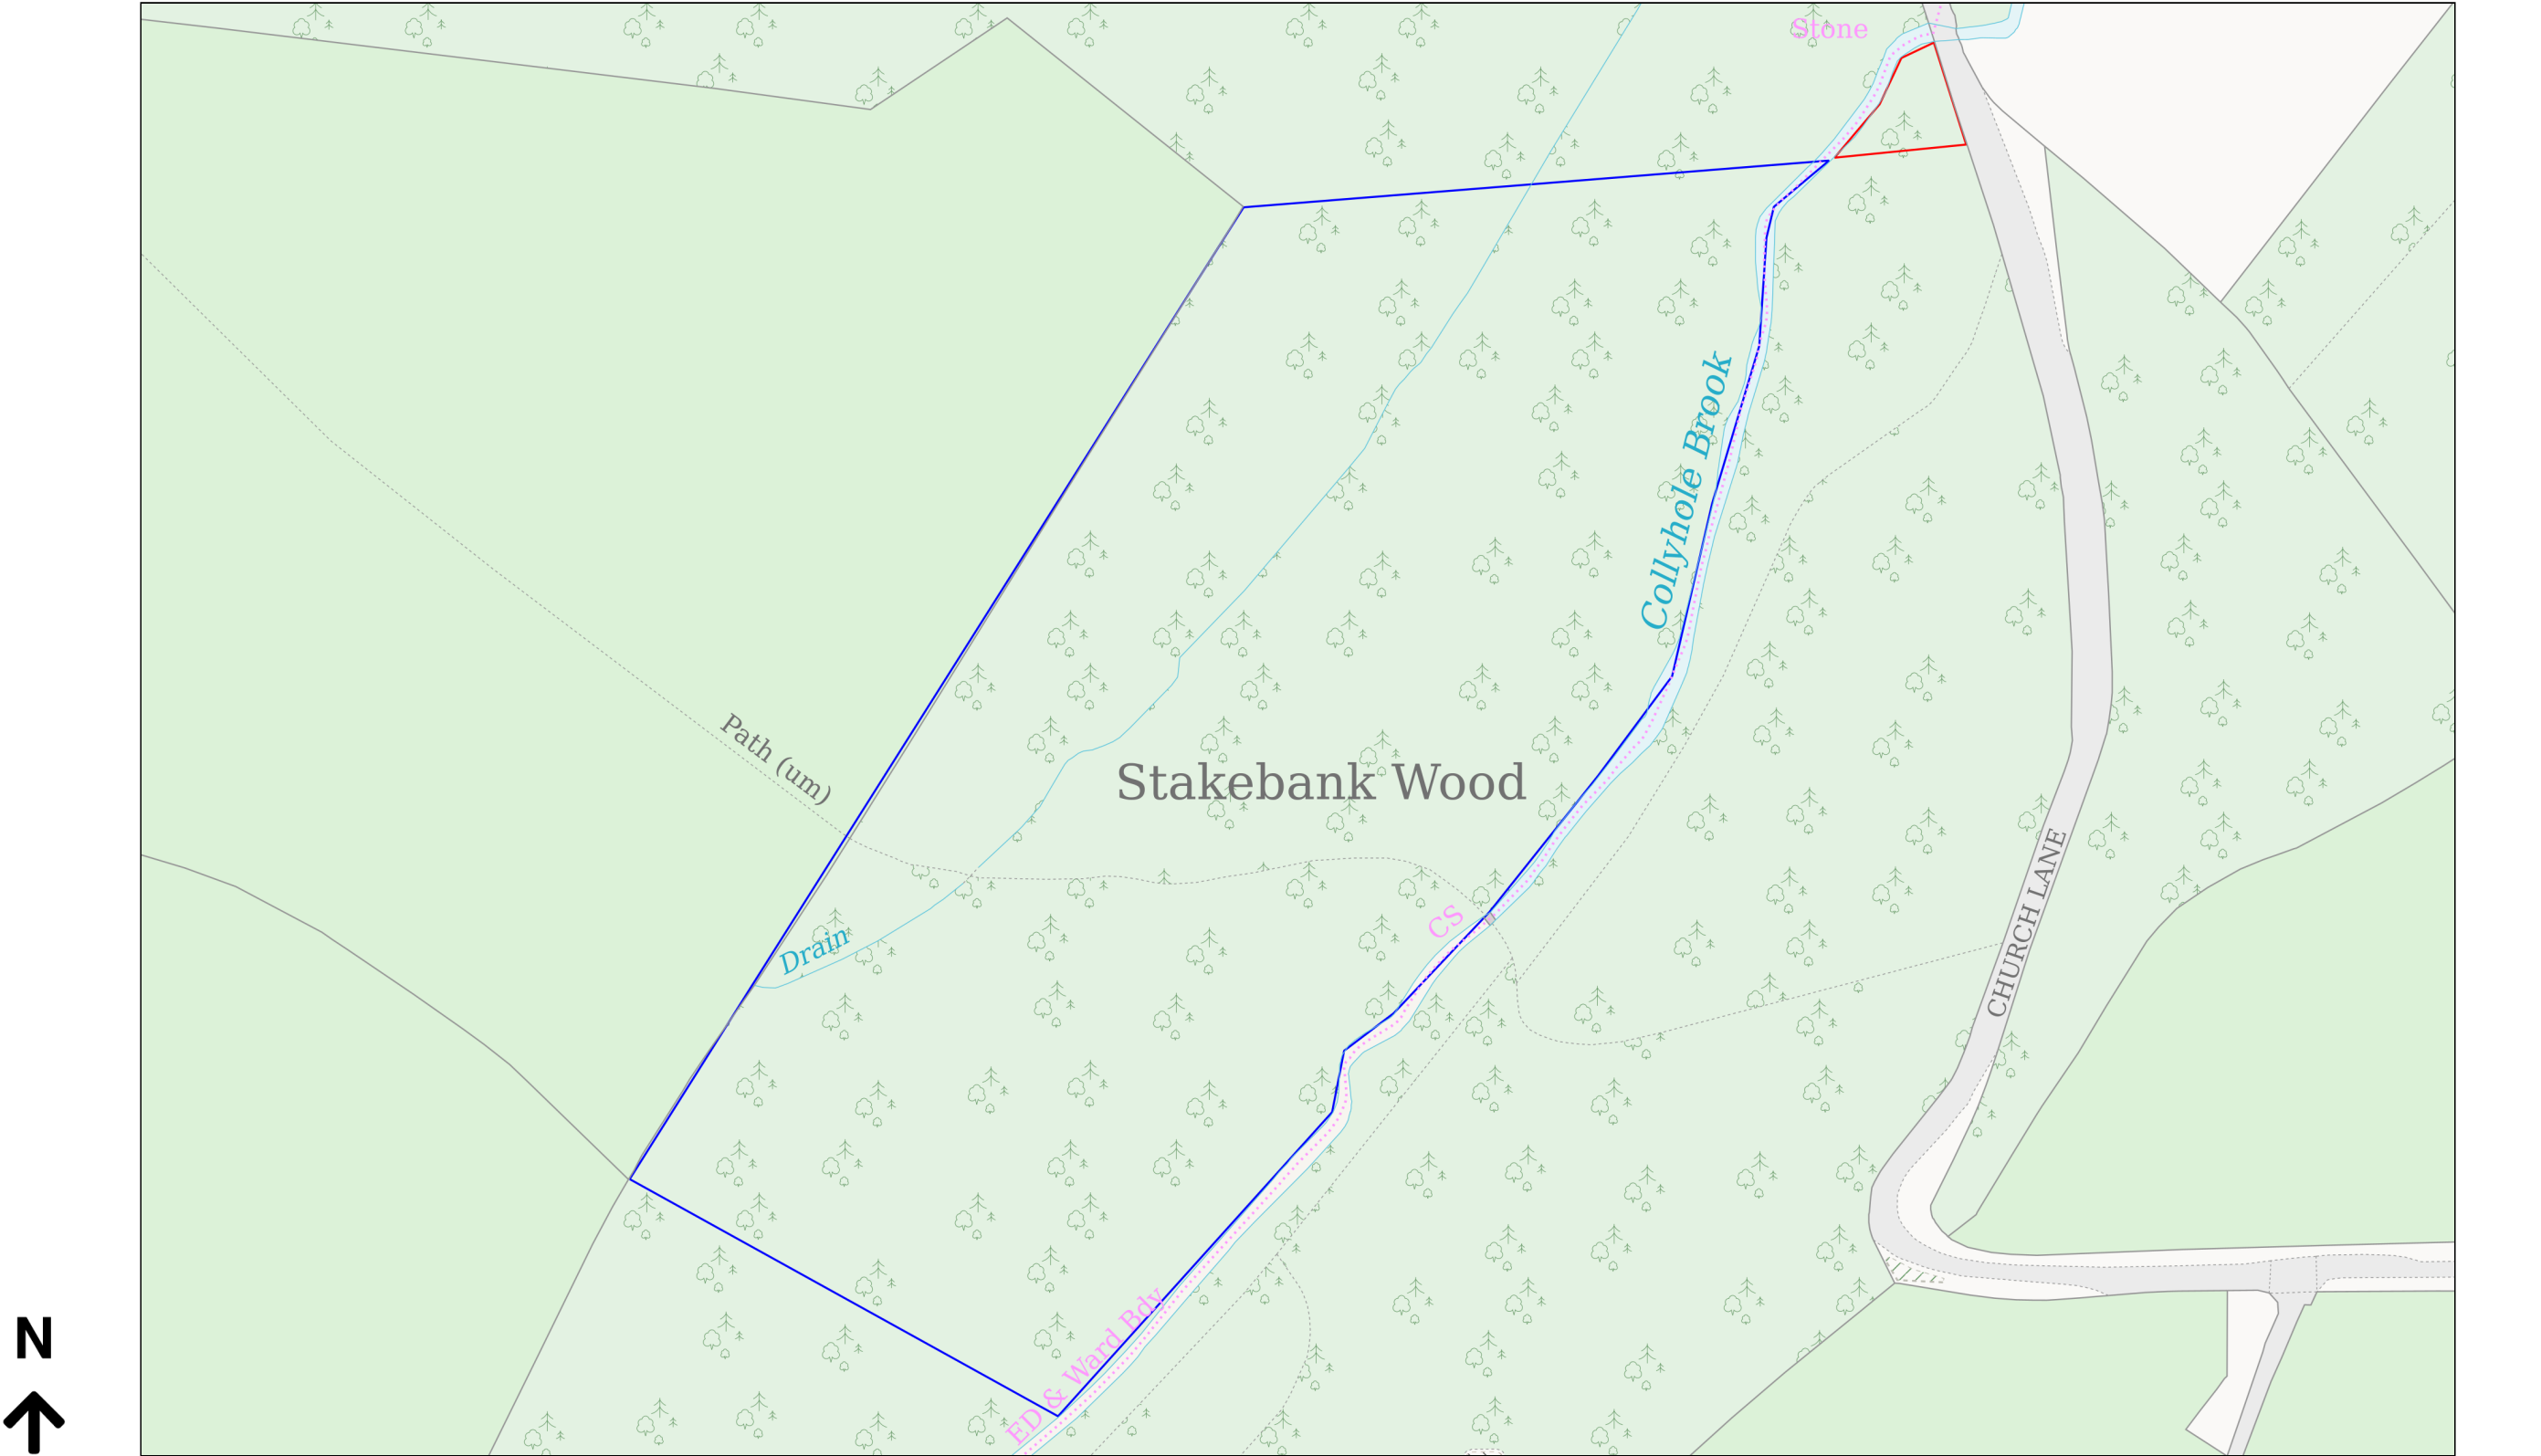

Planning Portal Reference: PP-13431771v1