


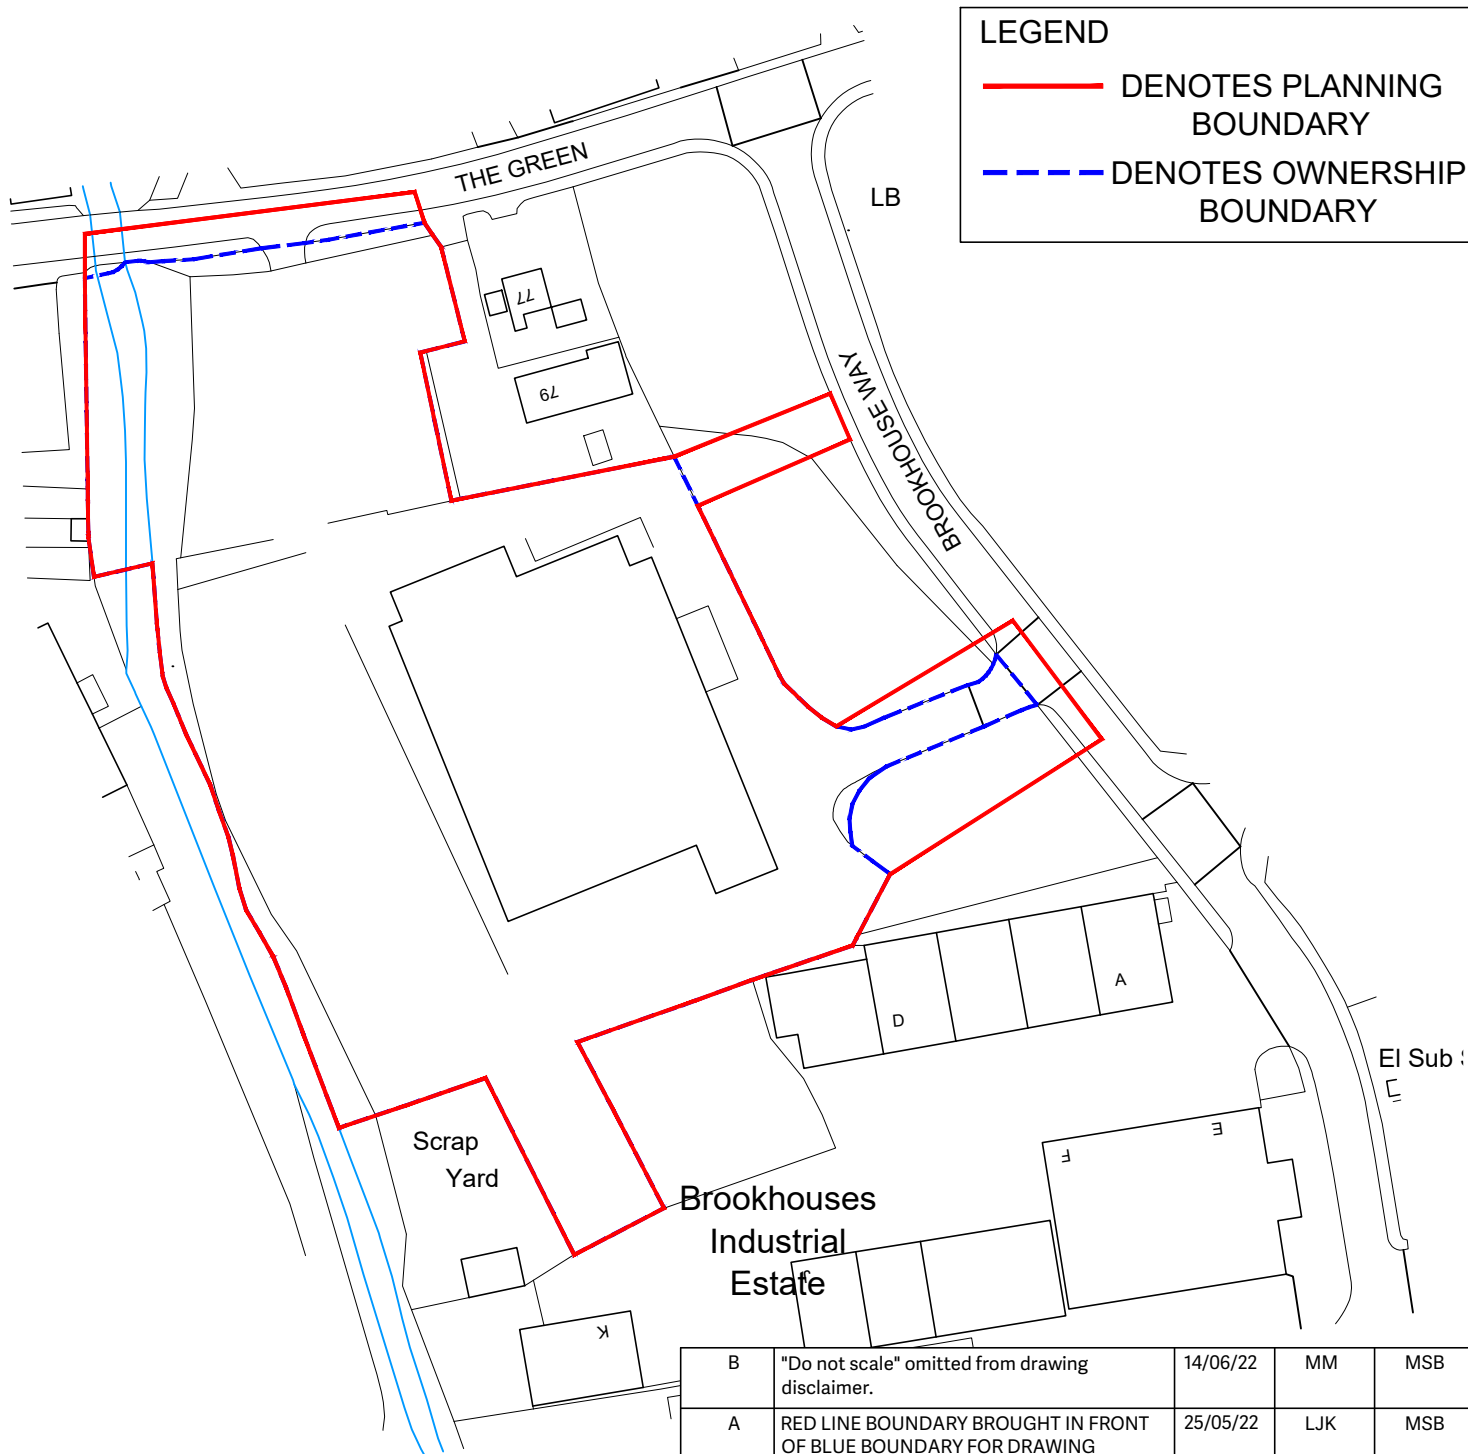

STOAS Architects Ltd
PLANNING

CLIENT **ALDI STORES LIMITED**

PROJECT **THE GREEN, CHEADLE**

TITLE **SITE LOCATION PLAN**



STOAS
ARCHITECTS

1 DUNSTON PLACE - DUNSTON ROAD - CHESTERFIELD - S41 8NL - TEL 01246 389 860
THE LODGE - COLESHILL MANOR - BIRMINGHAM - B46 1DL - TEL 0121 7471943

SCALE **1:1250 @ A4** DRAWN **LJK**

DATE **29.04.22** CHECKED **DCM**



DWG No. **J21A15 - P001**

REV **B**