


Existing AND Proposed
1:100

1. Existing and Proposed are the SAME for all elevations
2. The purpose of the application is solely to consolidate the legal title deeds from 2 dwellings to one freehold.
3. The consolidated family house will be nominated by Dr & Mrs Paul & Marina Matthews as main home where they will live and look after elderly relative (Dr Matthews' mother)
4. There is no intention of any alterations internally or externally

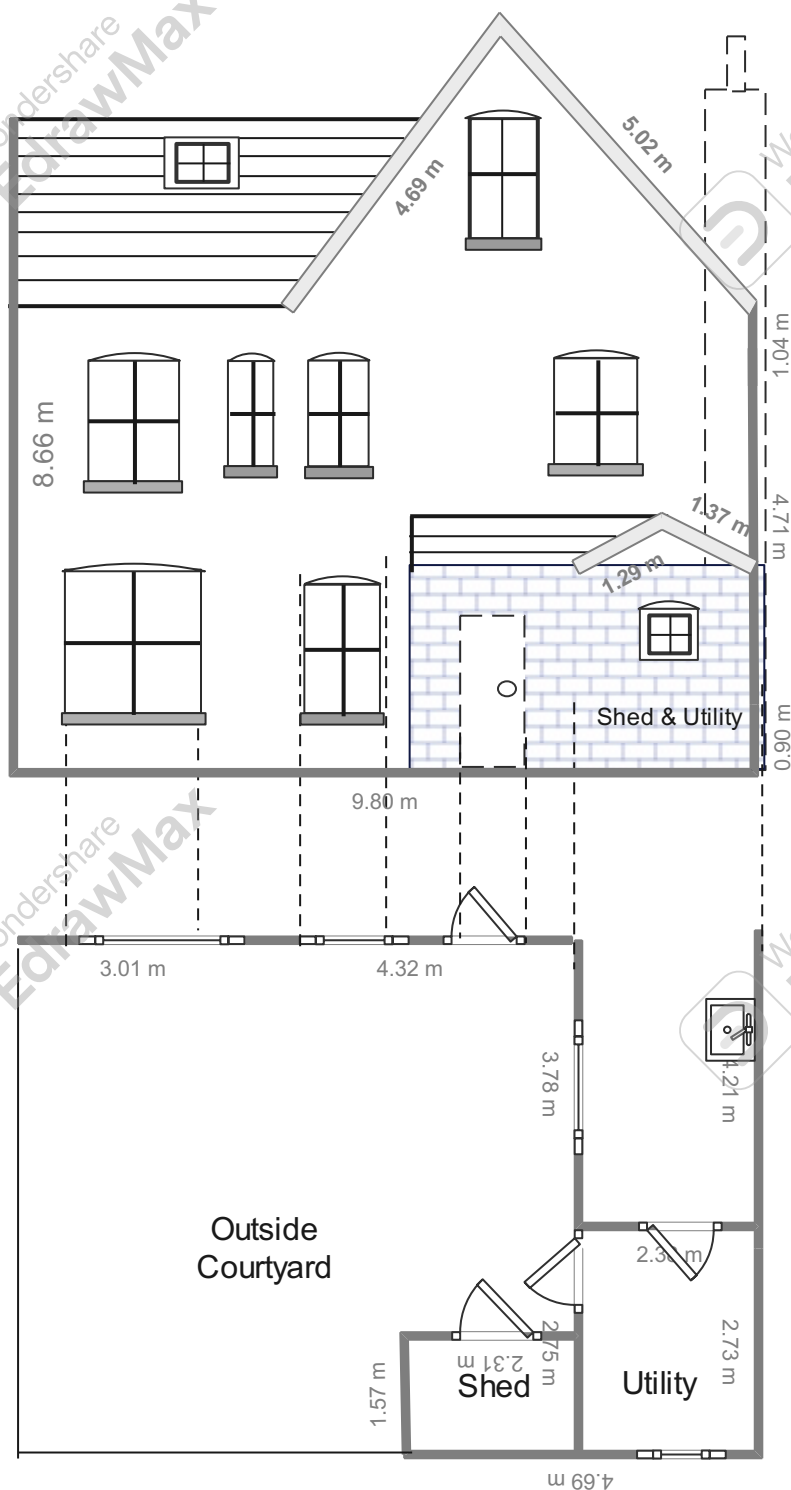

10.00 m

Scale Bar

Scale Bar

10.00 m