




NOTES:
MUGA / NEAP DESIGN SHOWN INDICATIVELY ONLY AND TO BE
AGREED WITH LOCAL PLANNING AUTHORITY AND SPECIALIST
SUPPLIER TECHNICAL DETAILS.

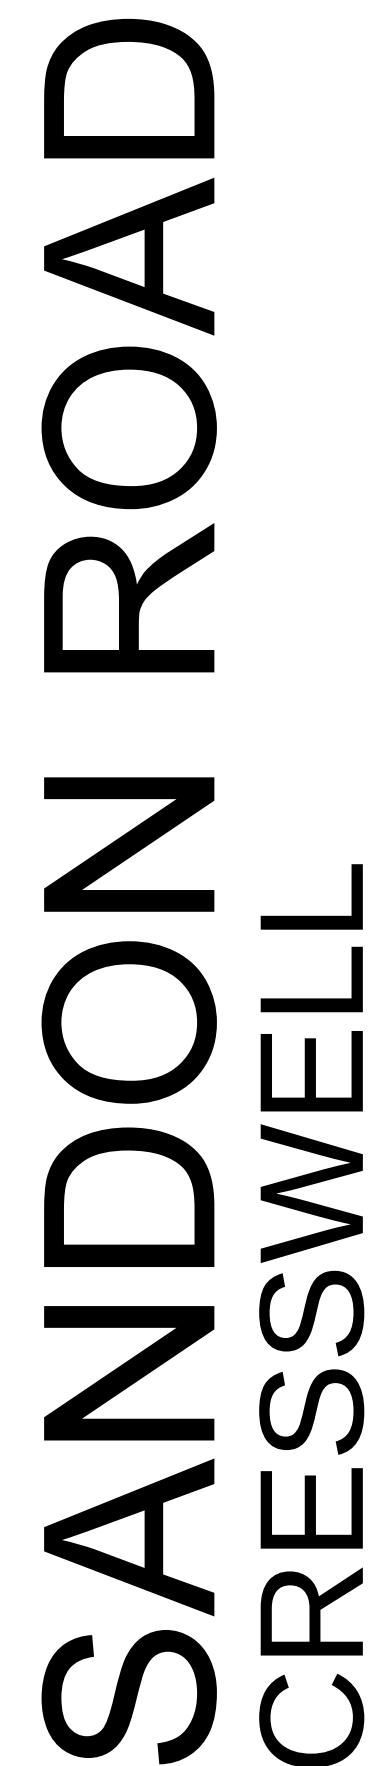

H	26.09.2024	UPDATED TO LATEST LAYOUT	TA
G	23.08.2024	SUITONS & APARTMENTS AMENDED, ROADS, LANDSCAPING, TREES & SCHEDULE ALL UPDATED.	TA
F	26.03.2024	UPDATED TO LATEST LAYOUT	TA
E	26.03.2024	SUITS POND& AMENDED DRAINAGE ENG. DETAILS, PATHS AND LANDSCAPING UPDATED TO SUIT.	TA
D	31.01.2024	UPDATED TO LATEST LAYOUT.	TA
C	01.09.2023	UPDATED TO LATEST LAYOUT	TA
B	23.05.2022	DO NOT SCALE! NOTE REMOVED.	TA
A	13.05.2022	ISSUED FOR COMMENT	TA
Rev	Date	Amendment	By

			
Oak House, Lloyd Drive, Cheshire Oaks Business Park Blitherton Park, Cheshire, CH65 9HQ Tel: 0845 481 8802 Fax: 0845 481 8802 Web: www.elan-homes.co.uk			
DEVELOPMENT			
SANDON ROAD, CRESSWELL, STAFFORDSHIRE.			
TITLE: PLANNING LAYOUT - CONSTRAINTS OVERLAY			
DATE: 13.05.2022	SCALE: 1:500 @ A0	DRAWN: TA	
DRAWING NO: CRS-PL-104		REV: H	