

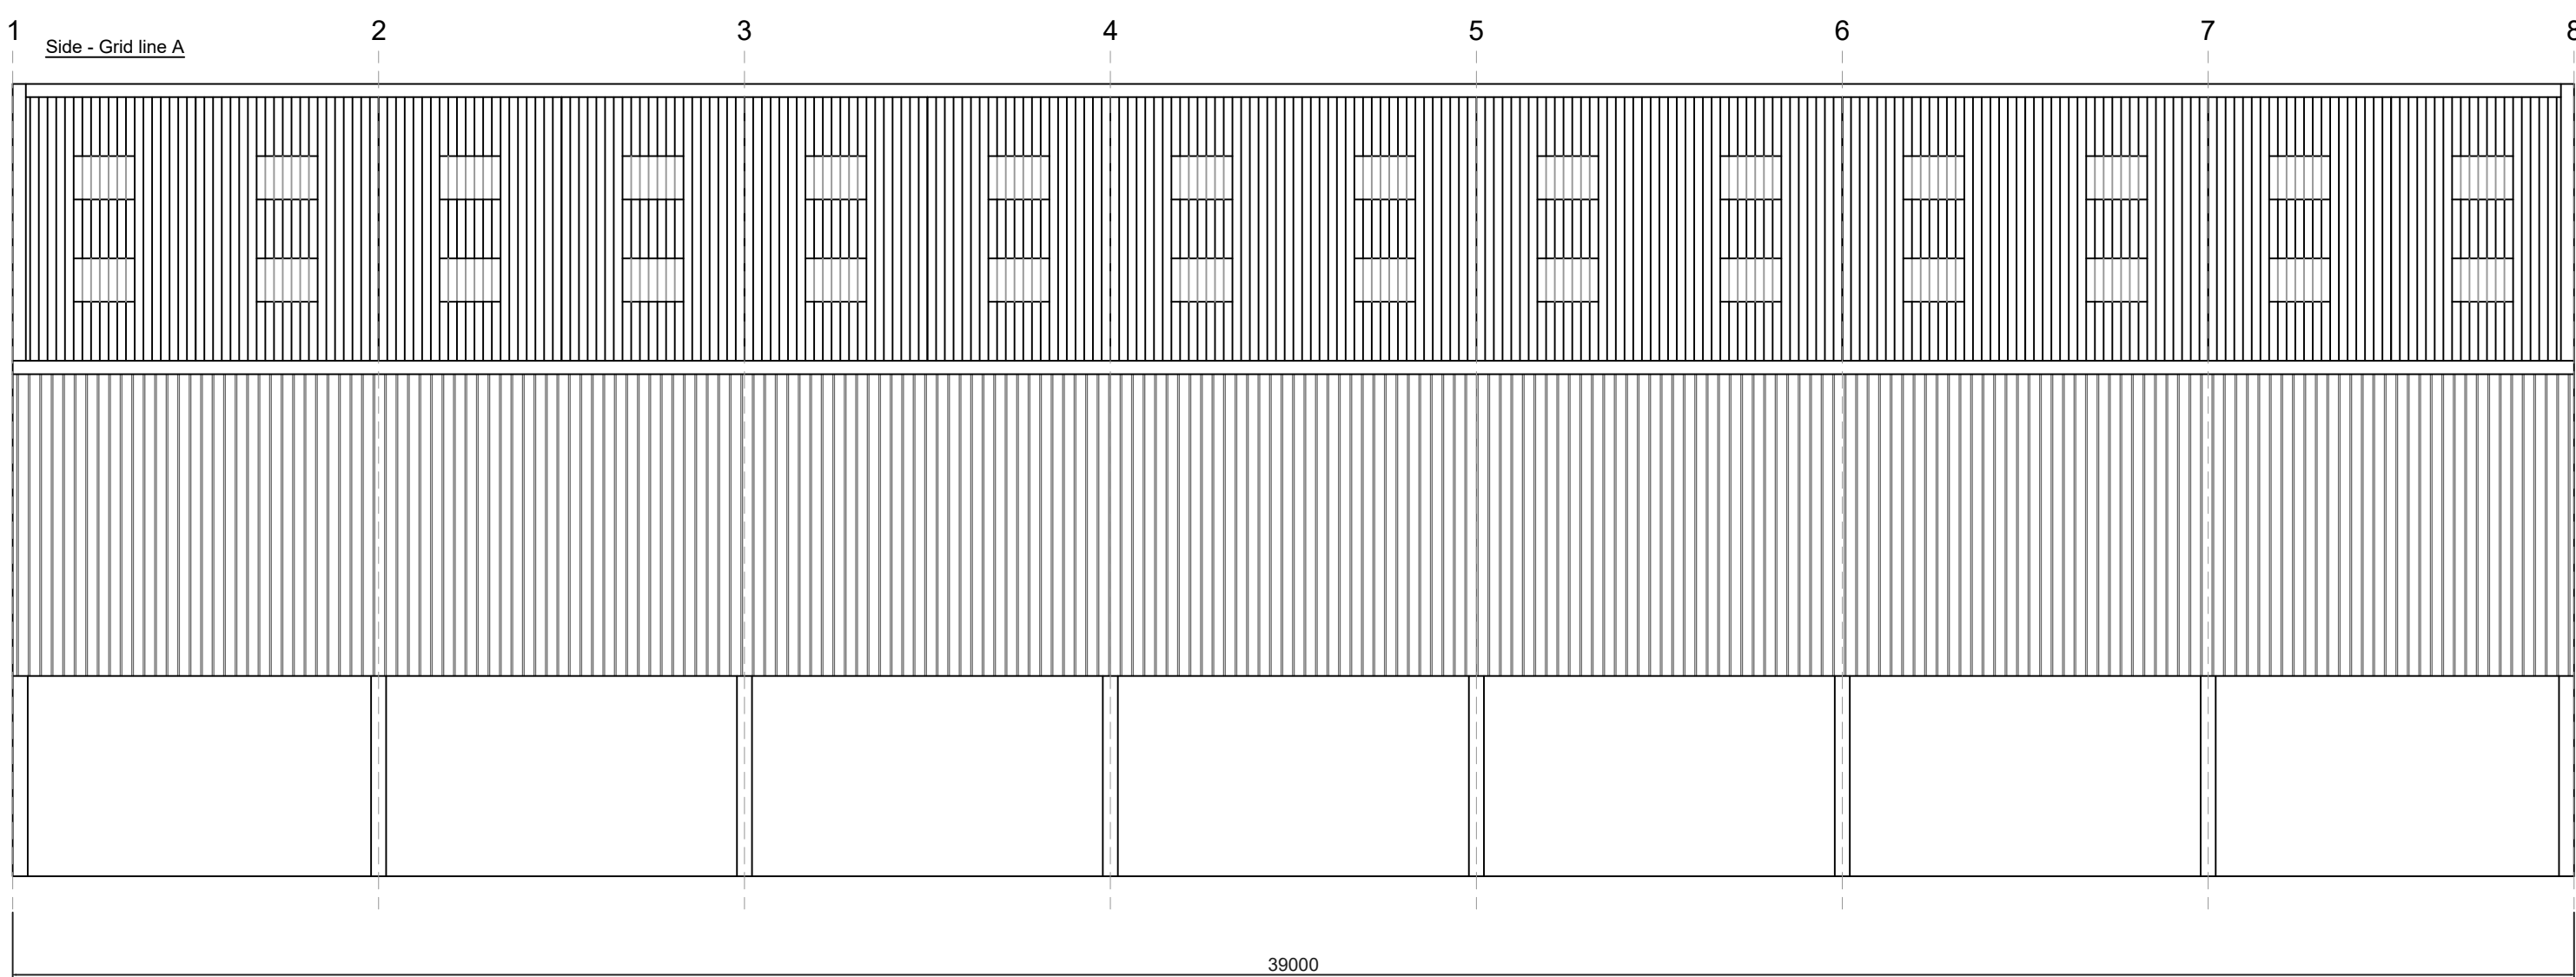
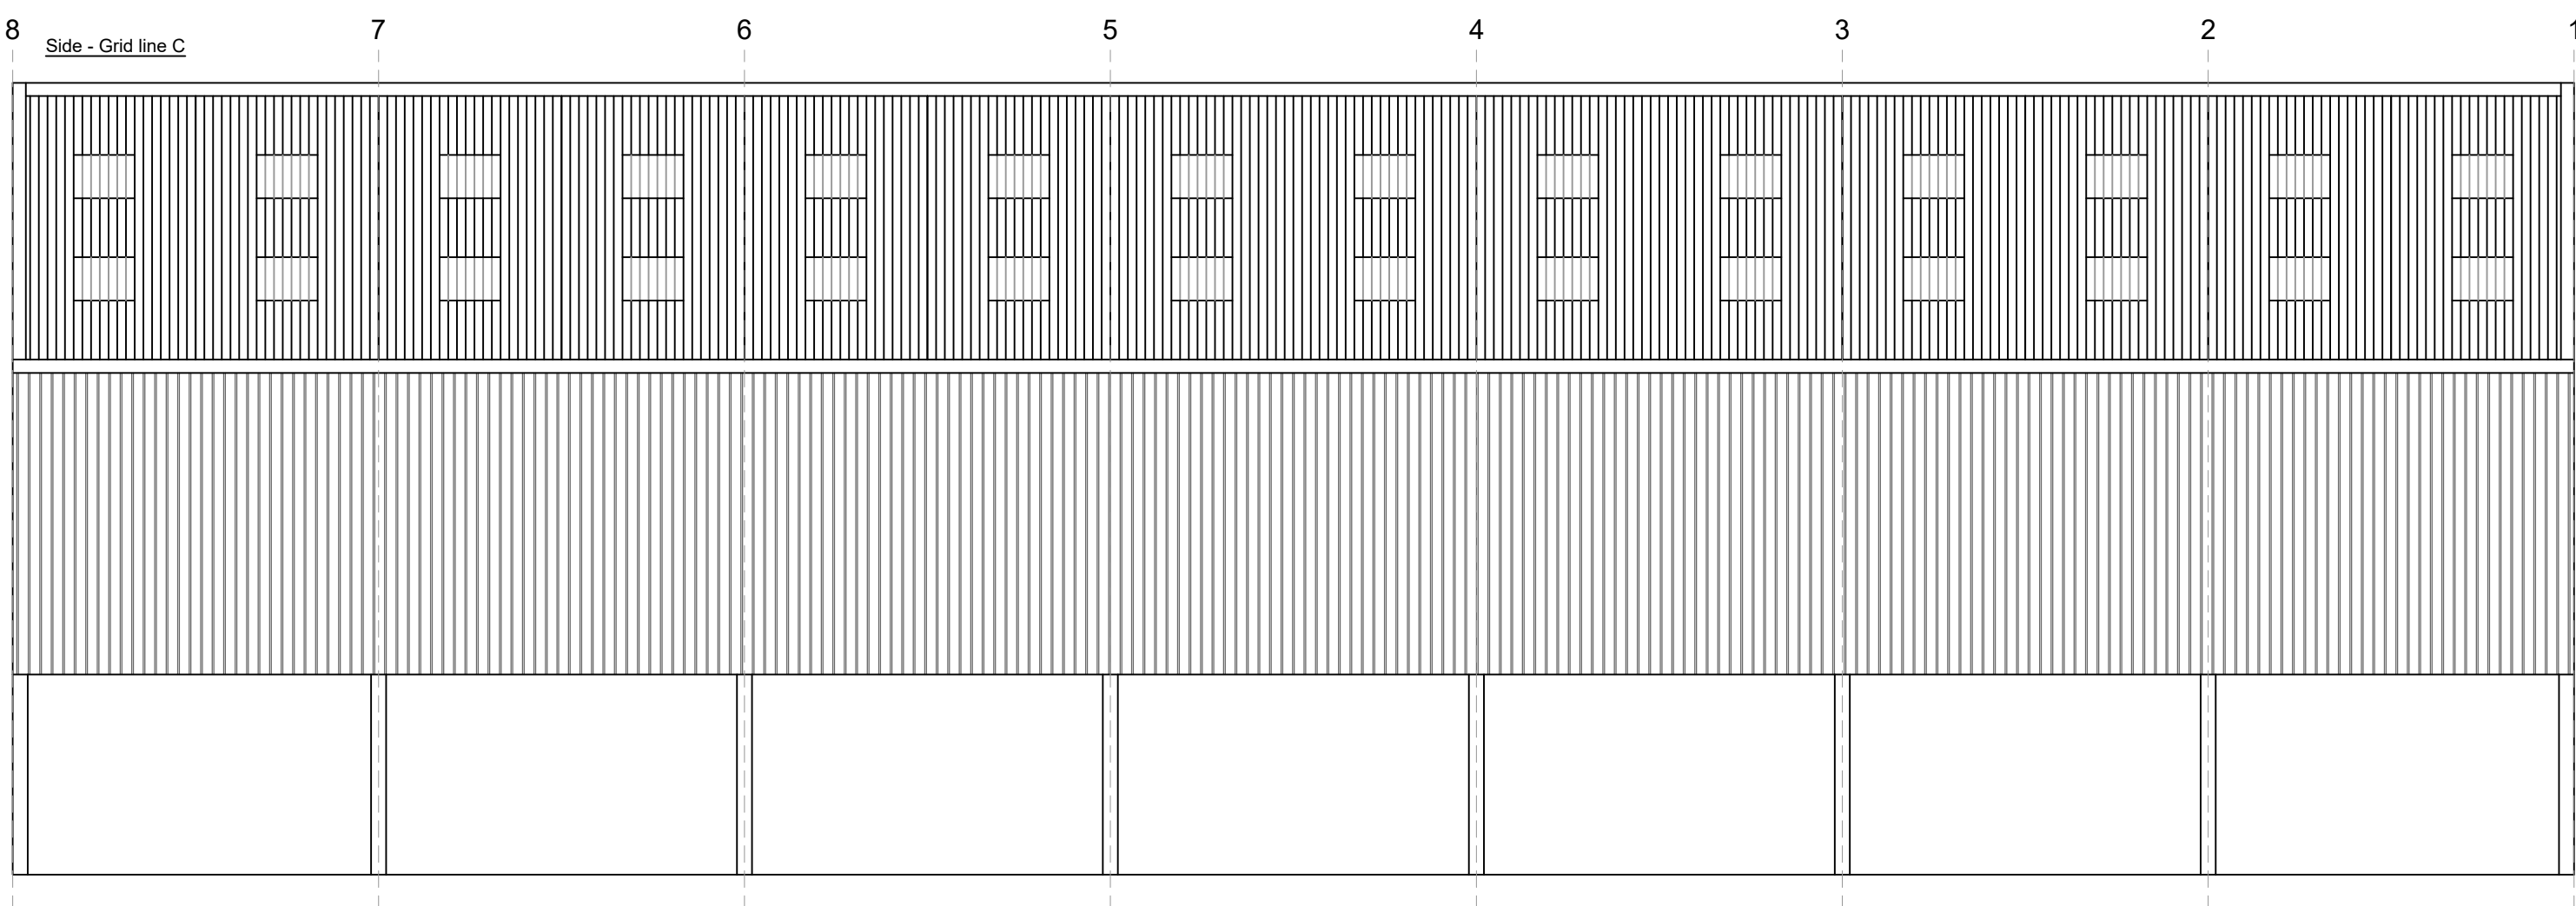
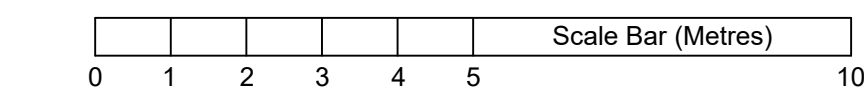


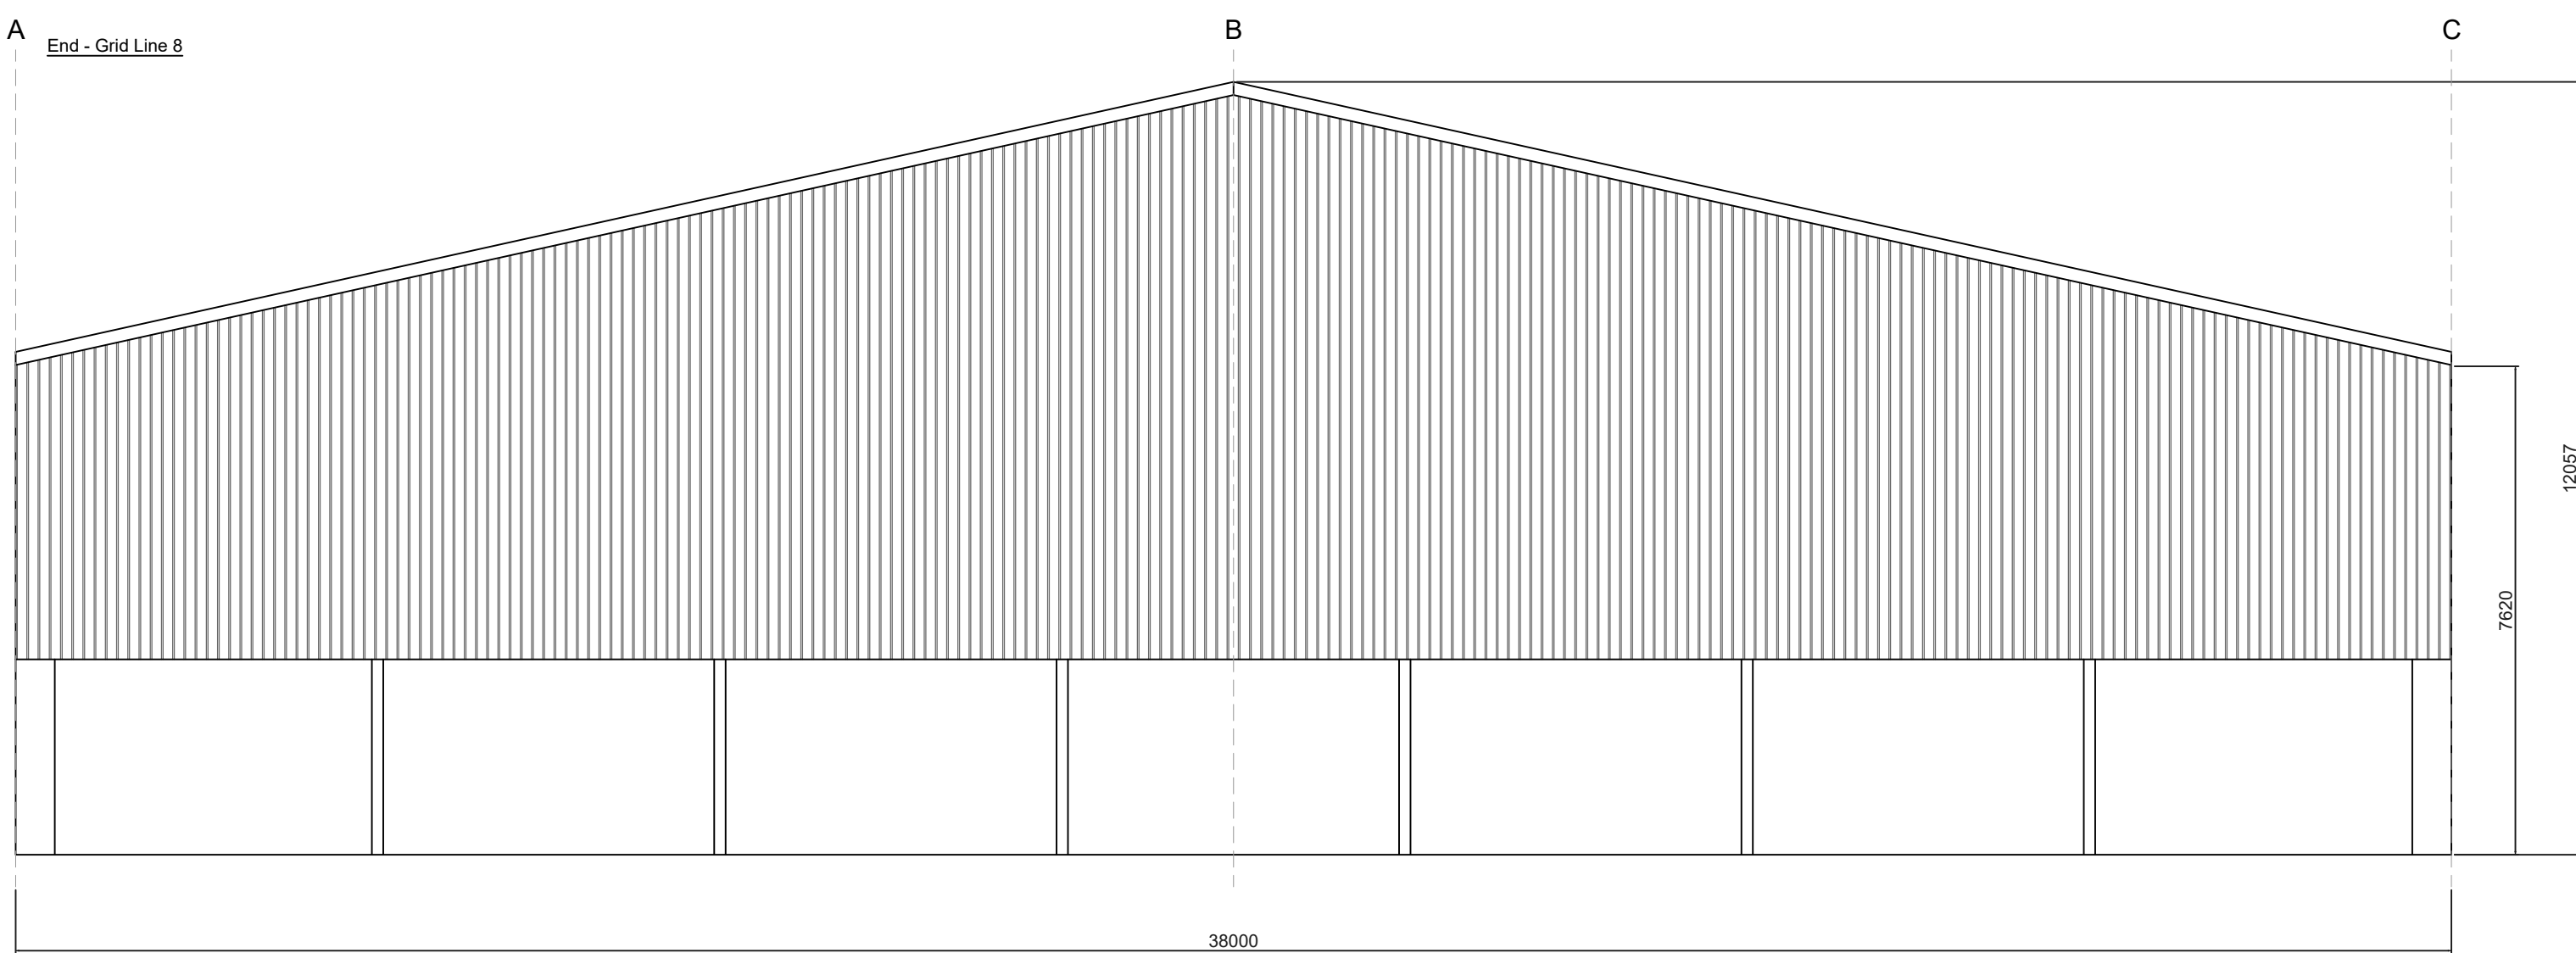

Roof cladding:
Natural Grey - Fibre Cement Sheets
GRP rooflights as shown

Side & end cladding:
Upper - Tanalised Yorkshire Boarding

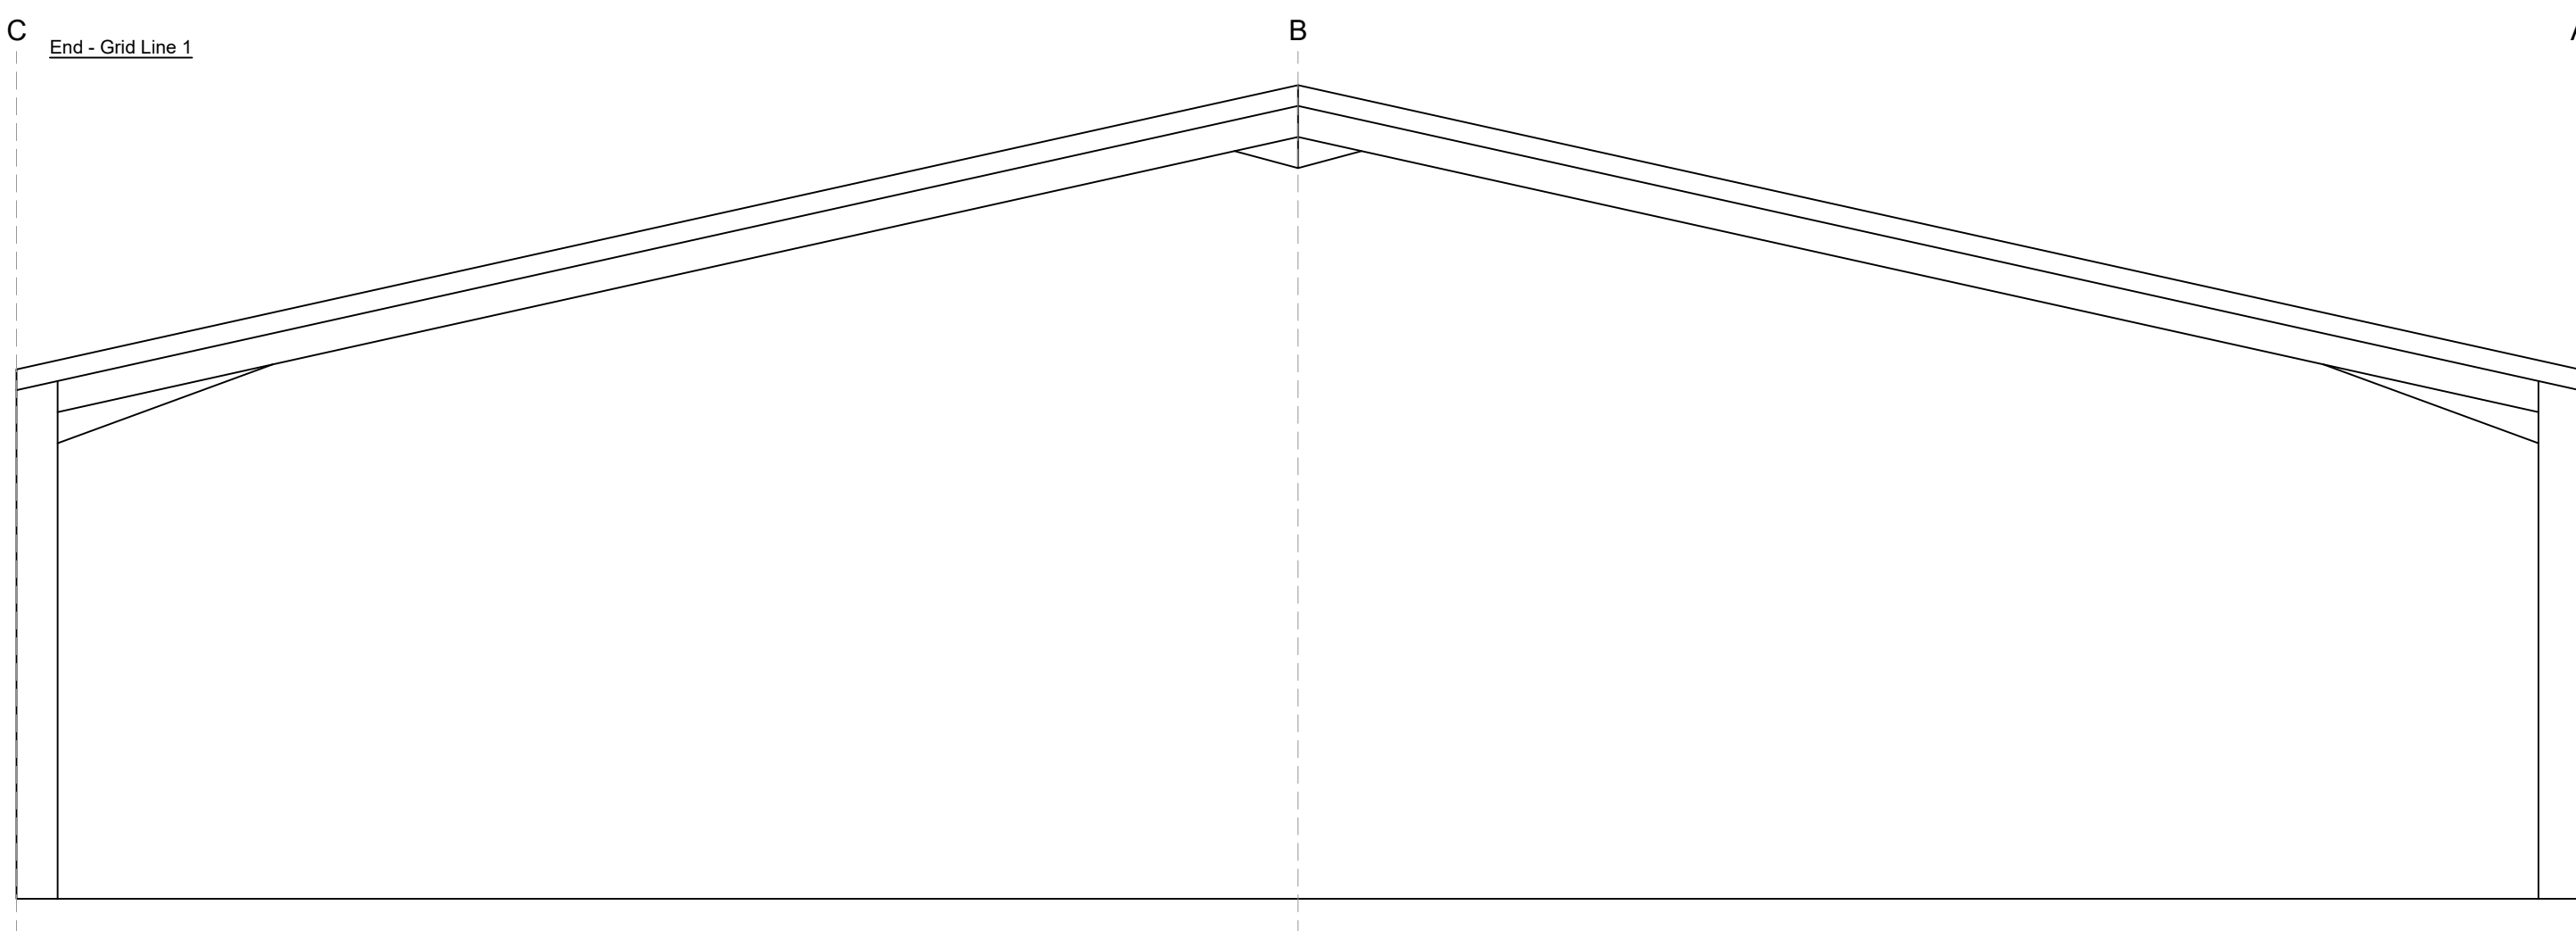

*Note: Wind bracings are not shown - Drawing for planning purposes only

Revision	Date	Description
Proposed Agricultural Building Elevations		
Client Name: JCB Farms 2		
Drawing number: ST-25484-01		
Drawn by: JW		
Date: 16/09/2024		
SCALE		1:100 @ A0

