
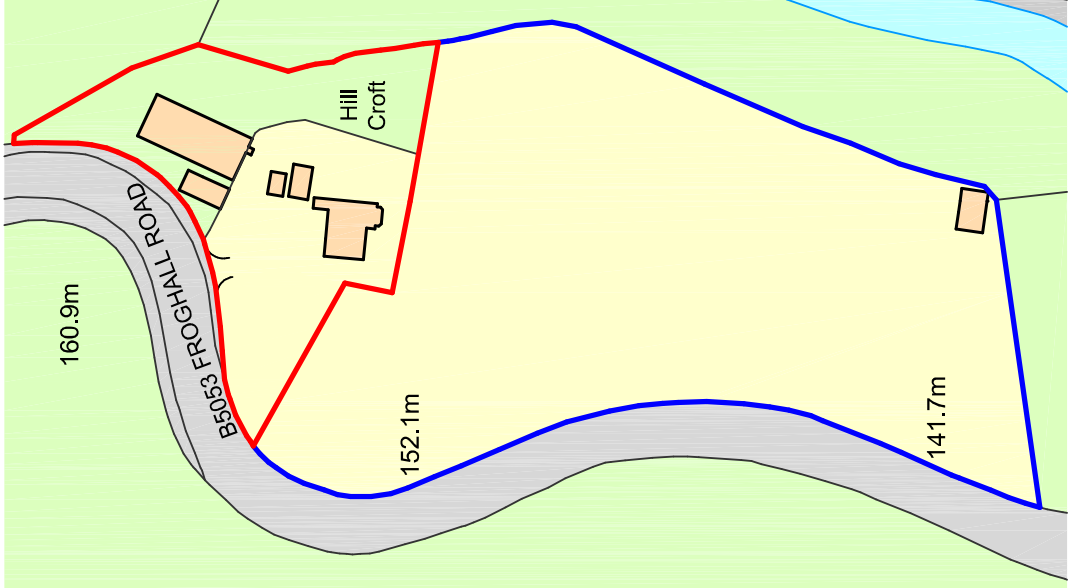
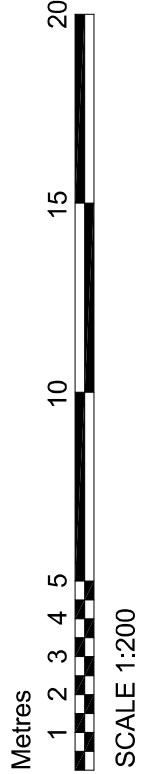
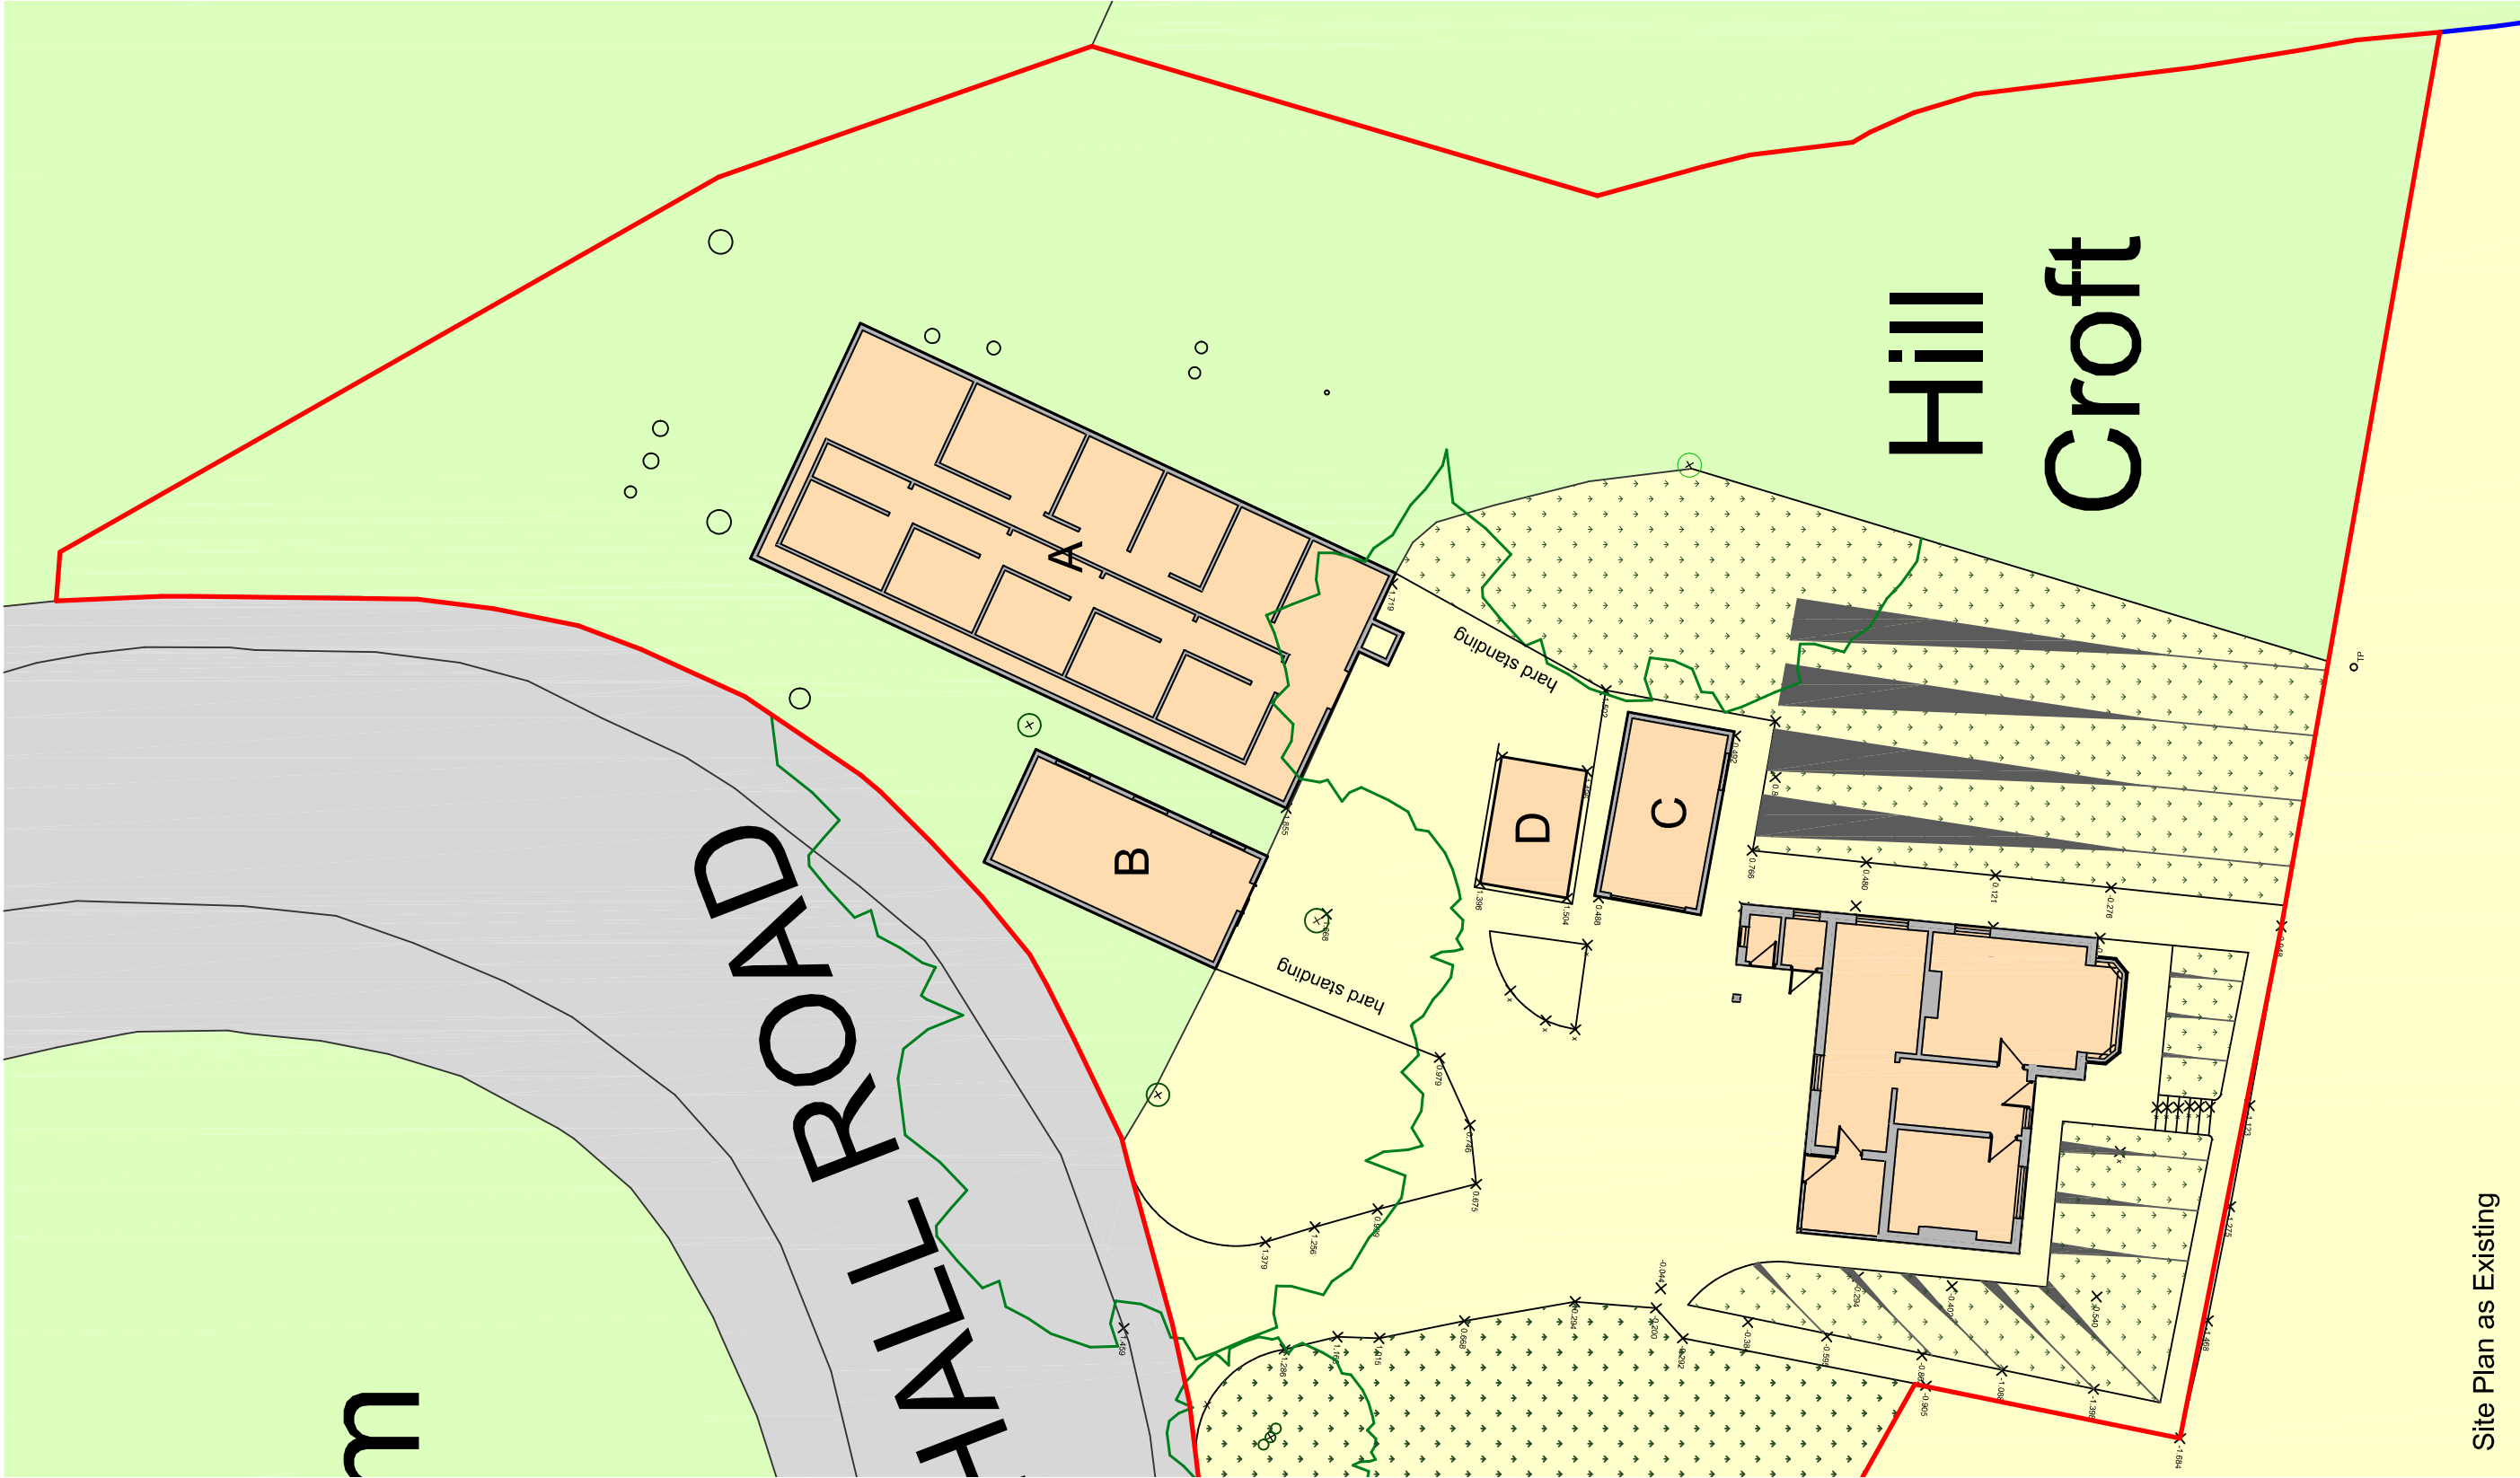
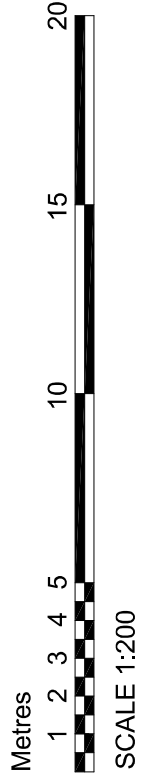


DBD Architectural Consultancy Ltd ©2024

- Copyright is vested with DBD Architectural Consultancy Ltd.
- All dimensions to be checked on site before proceeding.
- Consent to demolish dimensions of new work must be obtained from the relevant authority. Do not assume existing structure or details are plumb, square or level.
- Contractor must notify the architect of any discrepancies before proceeding.
- All drawings to be read in conjunction with all other consultants drawings and specs.

A	15.03.24	Architectural made following comments
B	15.03.24	Architectural made following comments
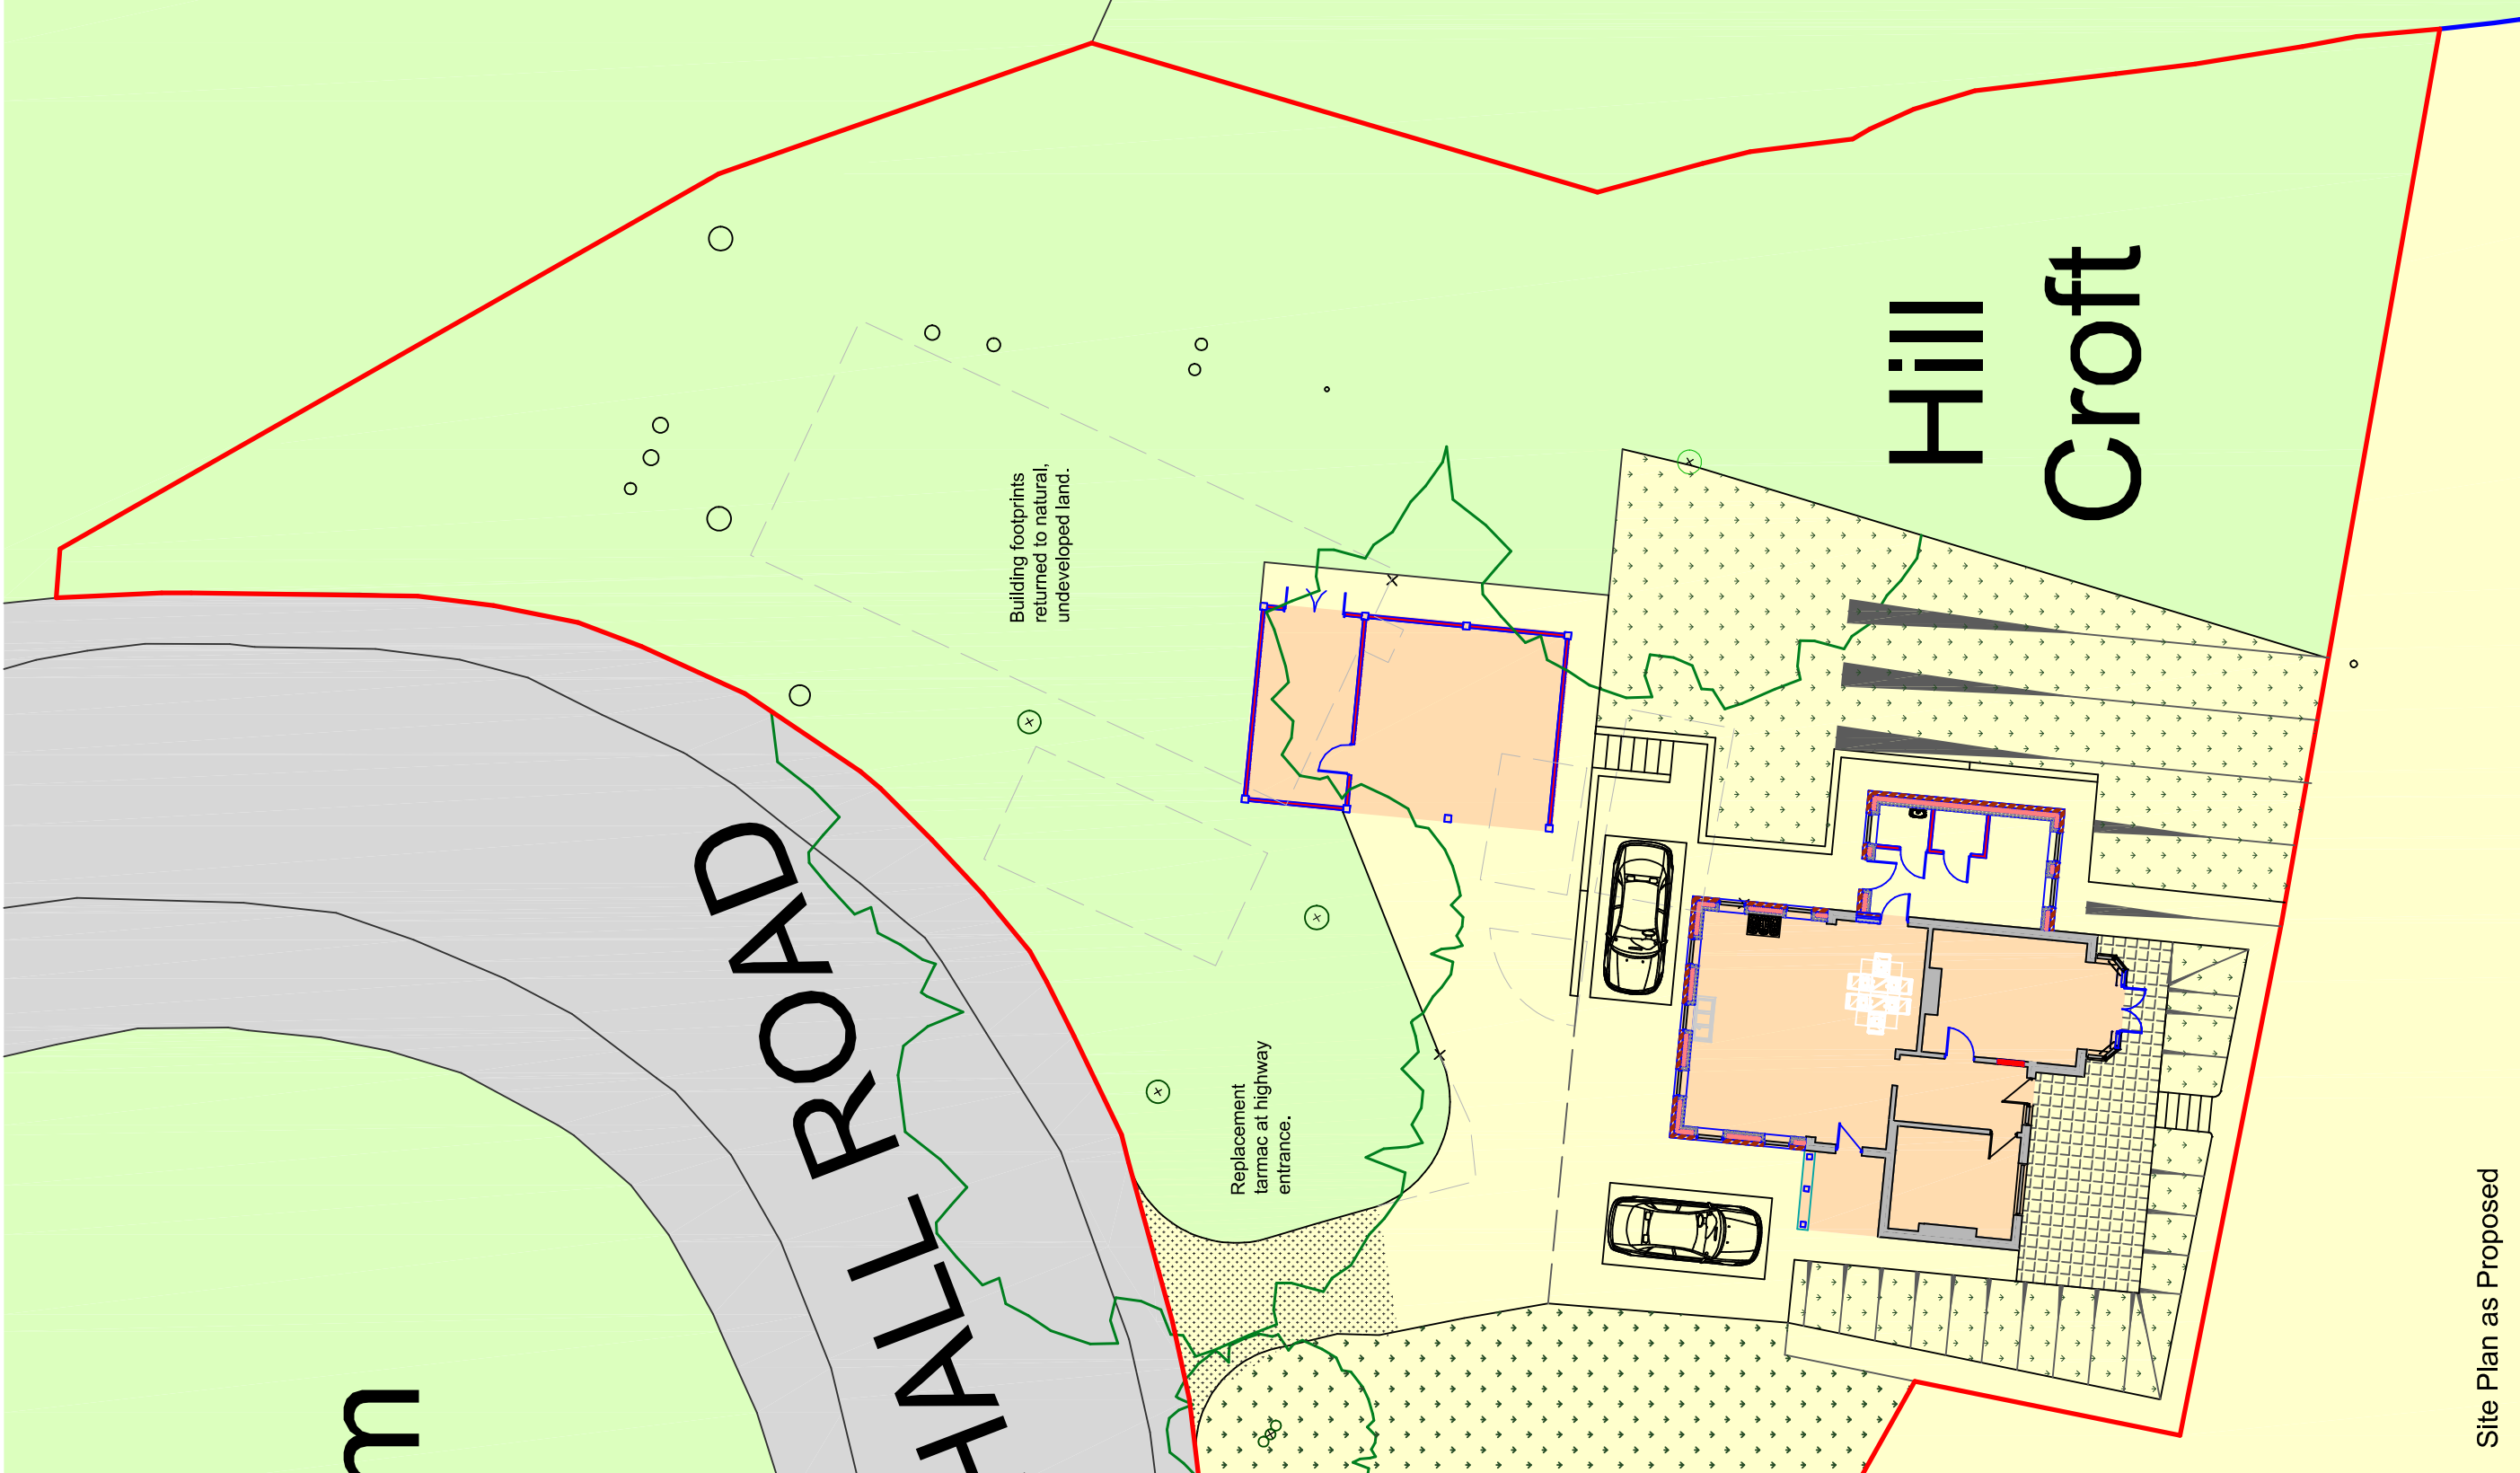