



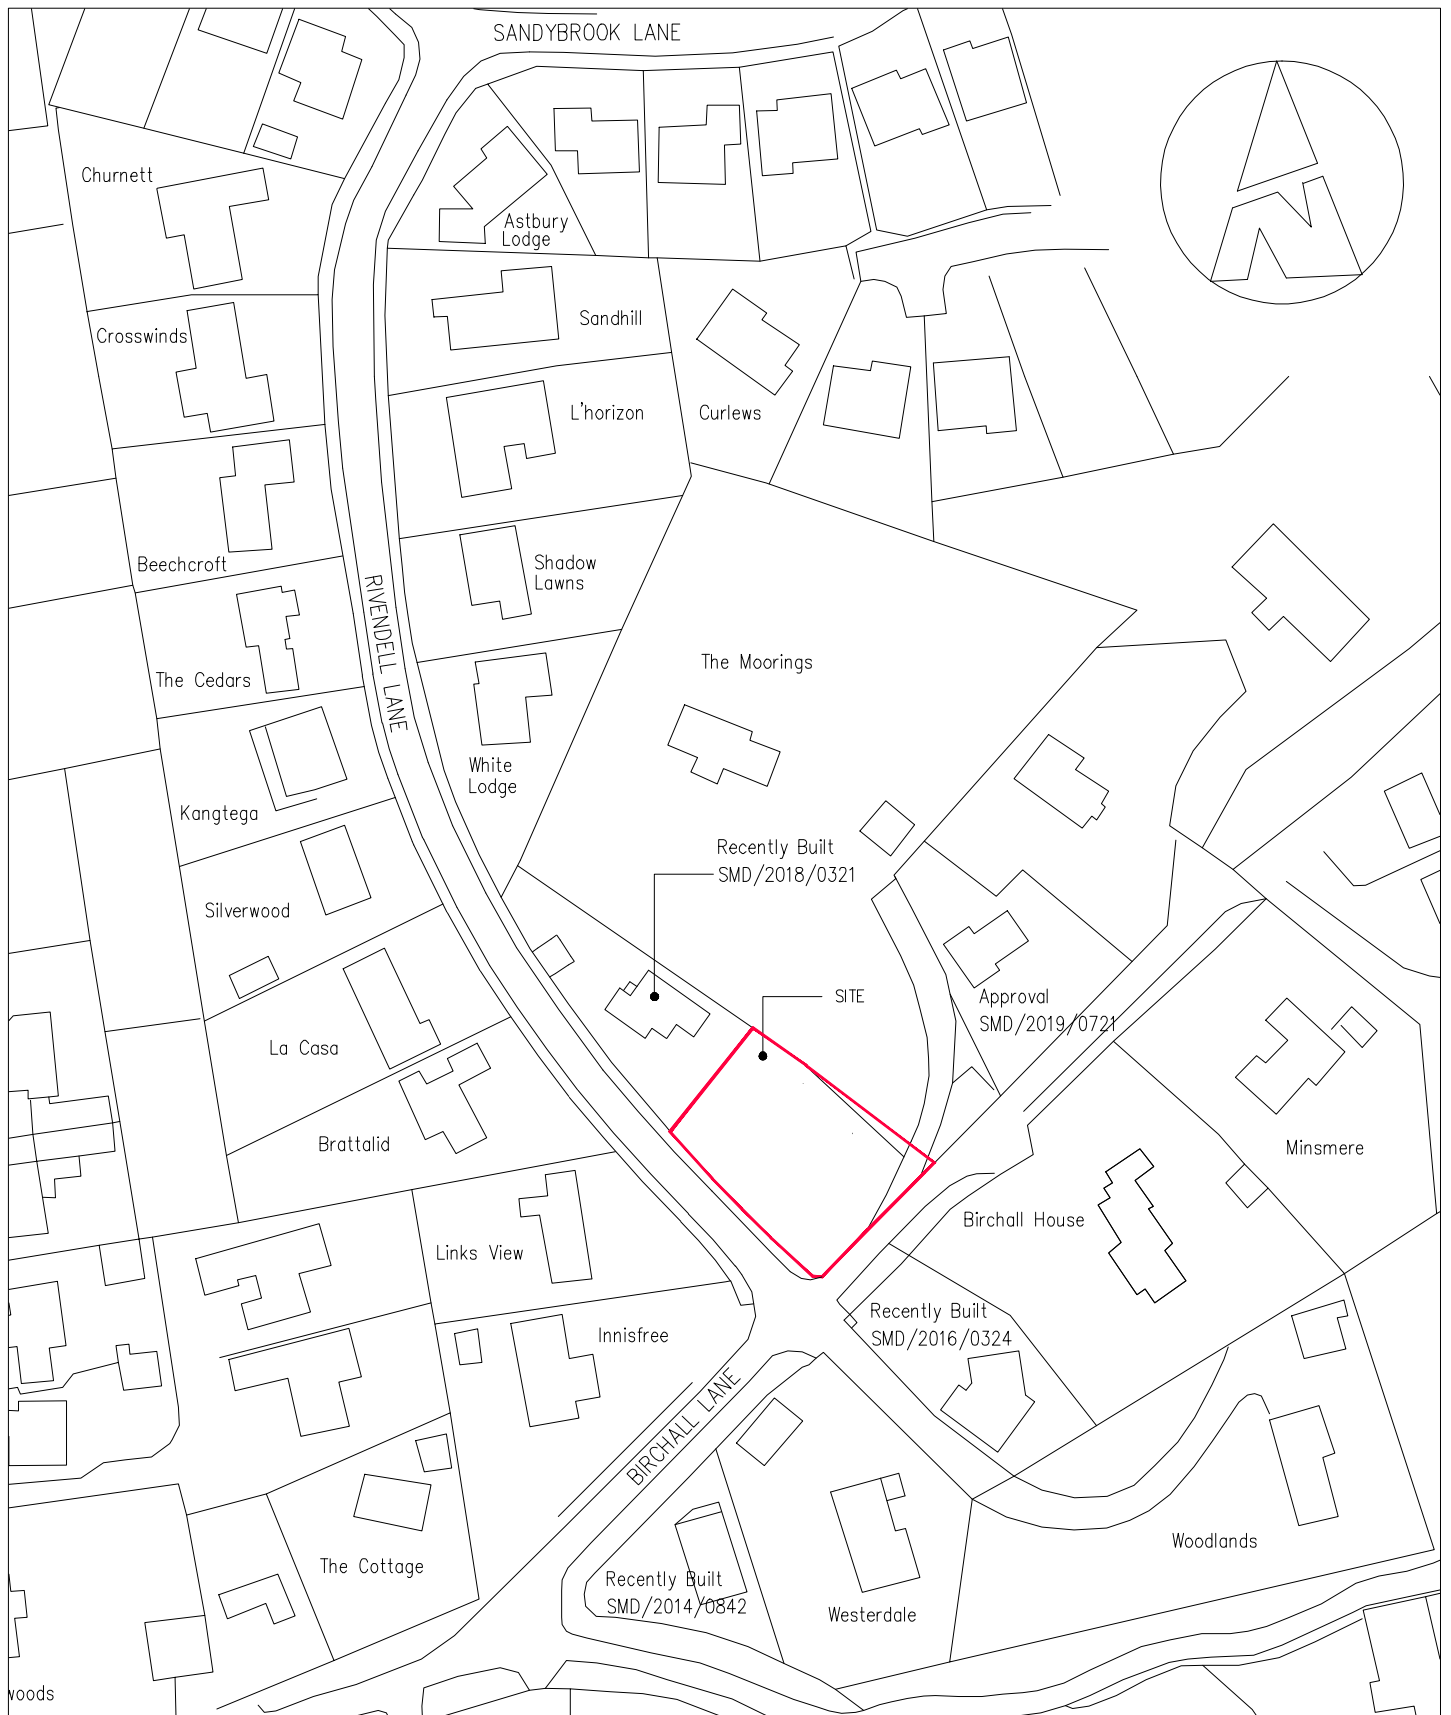

© Crown Copyright 2020
All rights reserved. Licence number 100060932

SITE:
Land off Rivendell Lane.
Birchall Leek ST13 5RH.
Easting (398860)
Northing (354743)

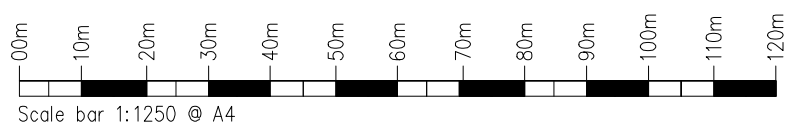

Location Plan.