


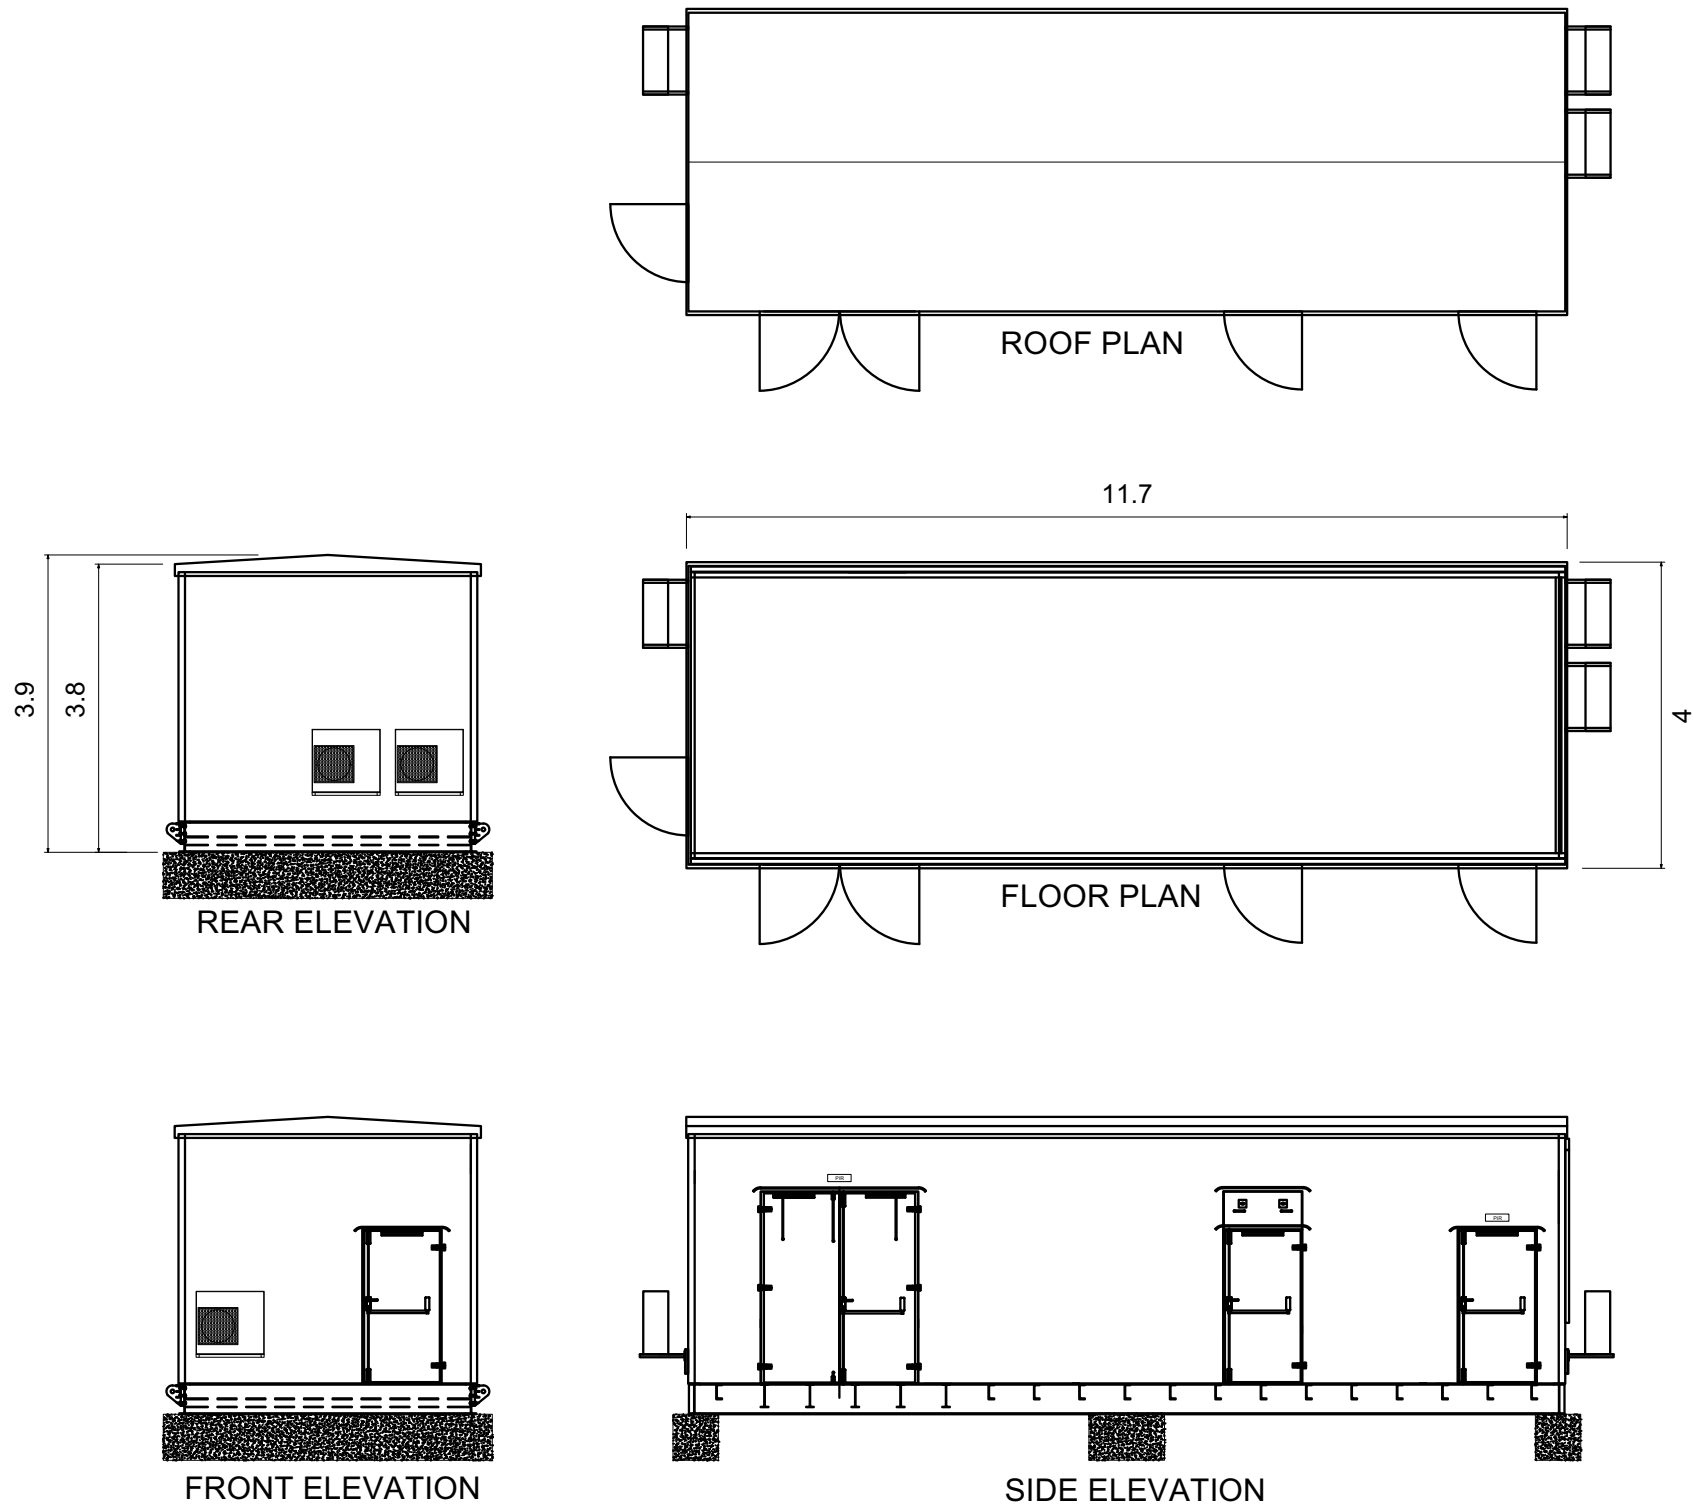

- GENERAL NOTES:
- 1) ALL DIMENSIONS ARE IN METERS UNLESS SPECIFIED.
 - 2) CONTAINERS TO BE PAINTED RAL6005

Revisions:
First Issue- 08/02/2024 AH

ALL DIMENSIONS TO BE CHECKED ON SITE WORK TO FIGURED
DIMENSIONS ONLY REPORT DISCREPANCIES TO THE GFP AT
ONCE BEFORE PROCEEDING COPYRIGHT ACT APPLIES.

© Enso Energy Ltd. Crown Copyright. All rights reserved. © 2024
Emansite license number 0100031673



Project Title:
Greenfields BESS

Drawing Title:
BESS Switchroom

DRWG No: CD-01-P05	Rev: -	Sht no: -
Drawn by : AH	Checked by: RM	
Scale: 1:100 @ A3	Date: 08/02/2024	