

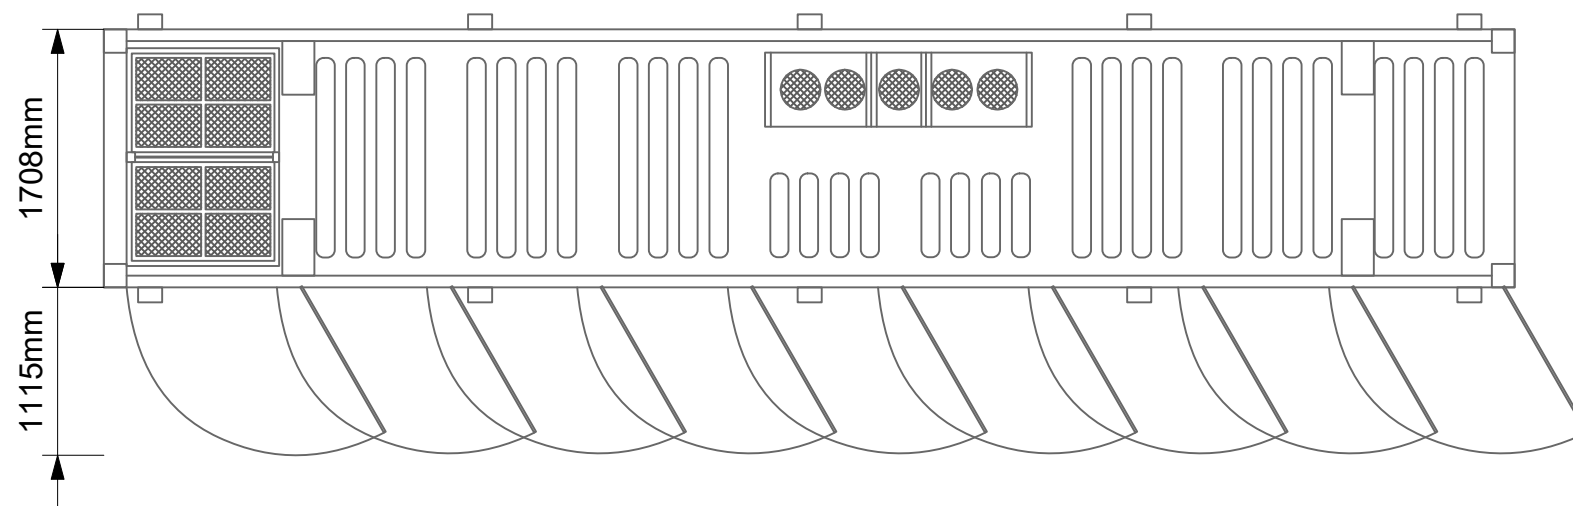


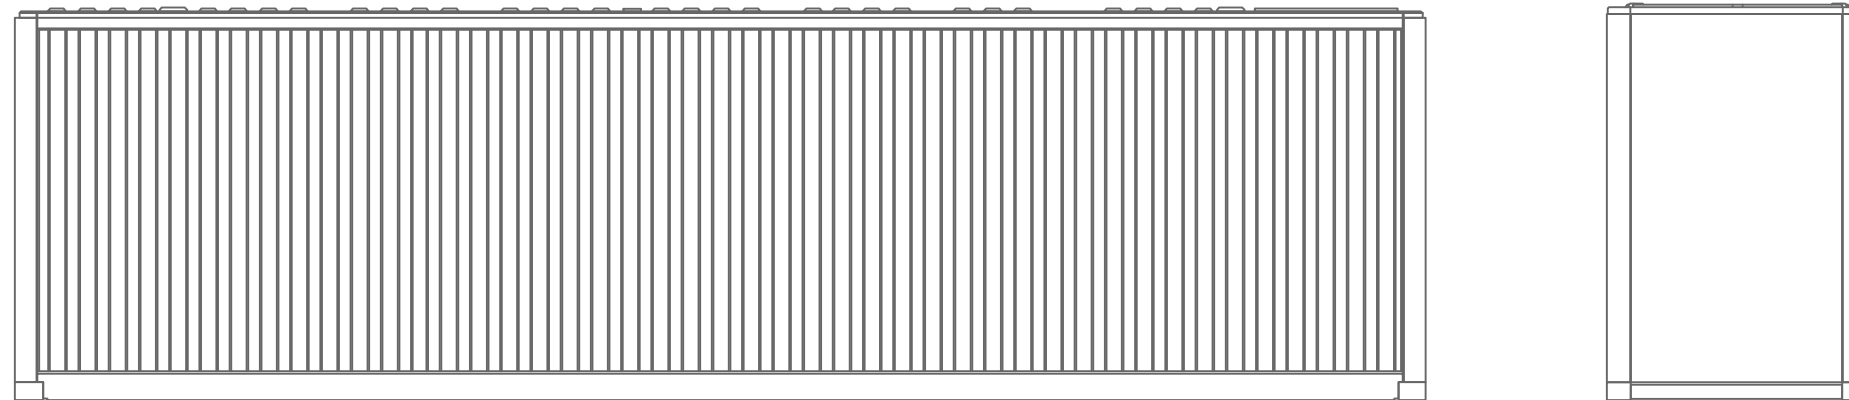

Revisions:
First Issue- 08/02/2024 AH
01 - (07/03/2024 JS) Revised battery container

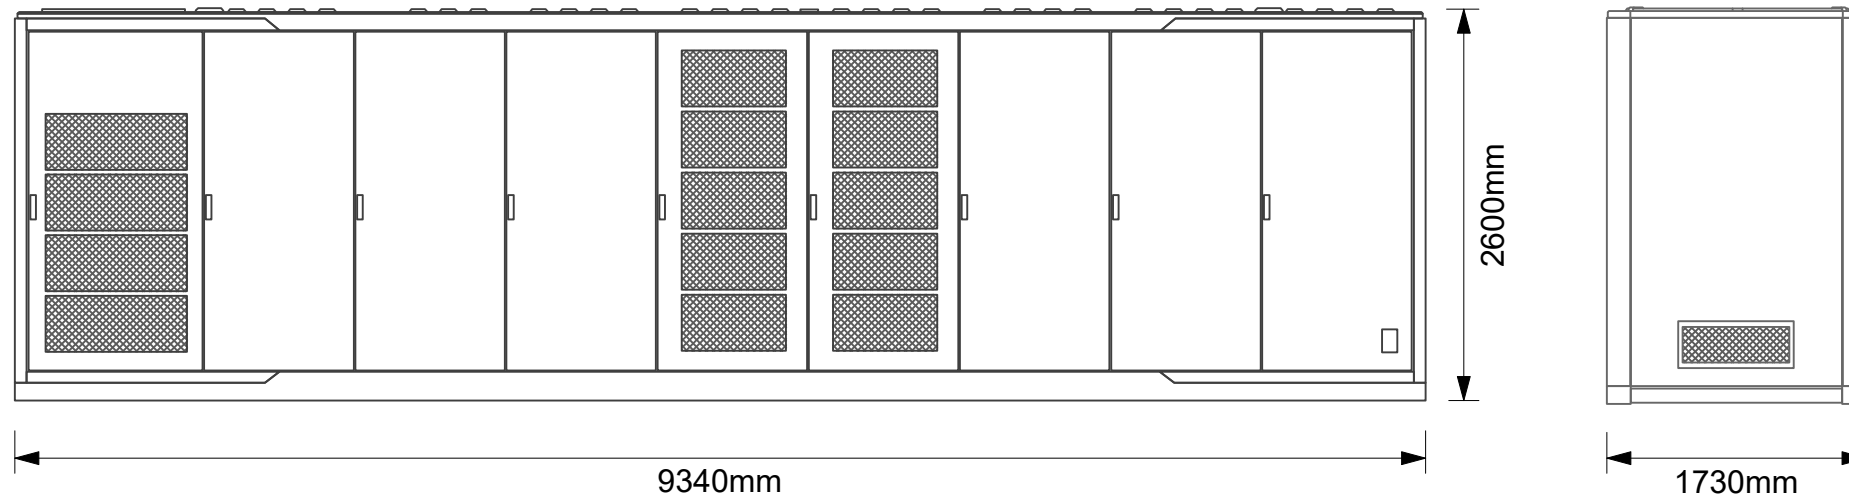

Project Title:
Greenfields BESS

Drawing Title:
BESS Battery Container Elevations

DRWG No: CD-01-P08	Rev: 01	Sht no: -
Drawn by : JS	Checked by: RM	
Scale: 1:50 @ A3	Date: 07/03/2024	

ALL DIMENSIONS TO BE CHECKED ON SITE WORK TO FIGURED
DIMENSIONS ONLY REPORT DISCREPANCIES TO THE GFP AT
ONCE BEFORE PROCEEDING COPYRIGHT ACT APPLIES.

© Enso Energy Ltd. Crown Copyright. All rights reserved. © 2024
Emapsite license number 0100031673



GENERAL NOTES:

1) ALL DIMENSIONS ARE IN METERS
UNLESS SPECIFIED.

2) BATTERY CONTAINERS TO BE
PAINTED RAL6005