



Copyright of the drawings is vested in the Architect and must not be copied or reproduced without consent. All construction must wait the site and be responsible for taking and checking all dimensions relative to the work. Hewitt&Carr Architects is not to be held responsible for any construction errors or omissions. THE ARCHITECT'S DRAWINGS ARE NOT TO BE USED FOR CONSTRUCTION WITHOUT THE ARCHITECT'S PERMISSION. ANY REVISIONS TO CLARIFY DIMENSIONS WITH THE ARCHITECT MUST BE SET OUT.


Rev	Down	Comments	Date
-----	------	----------	------

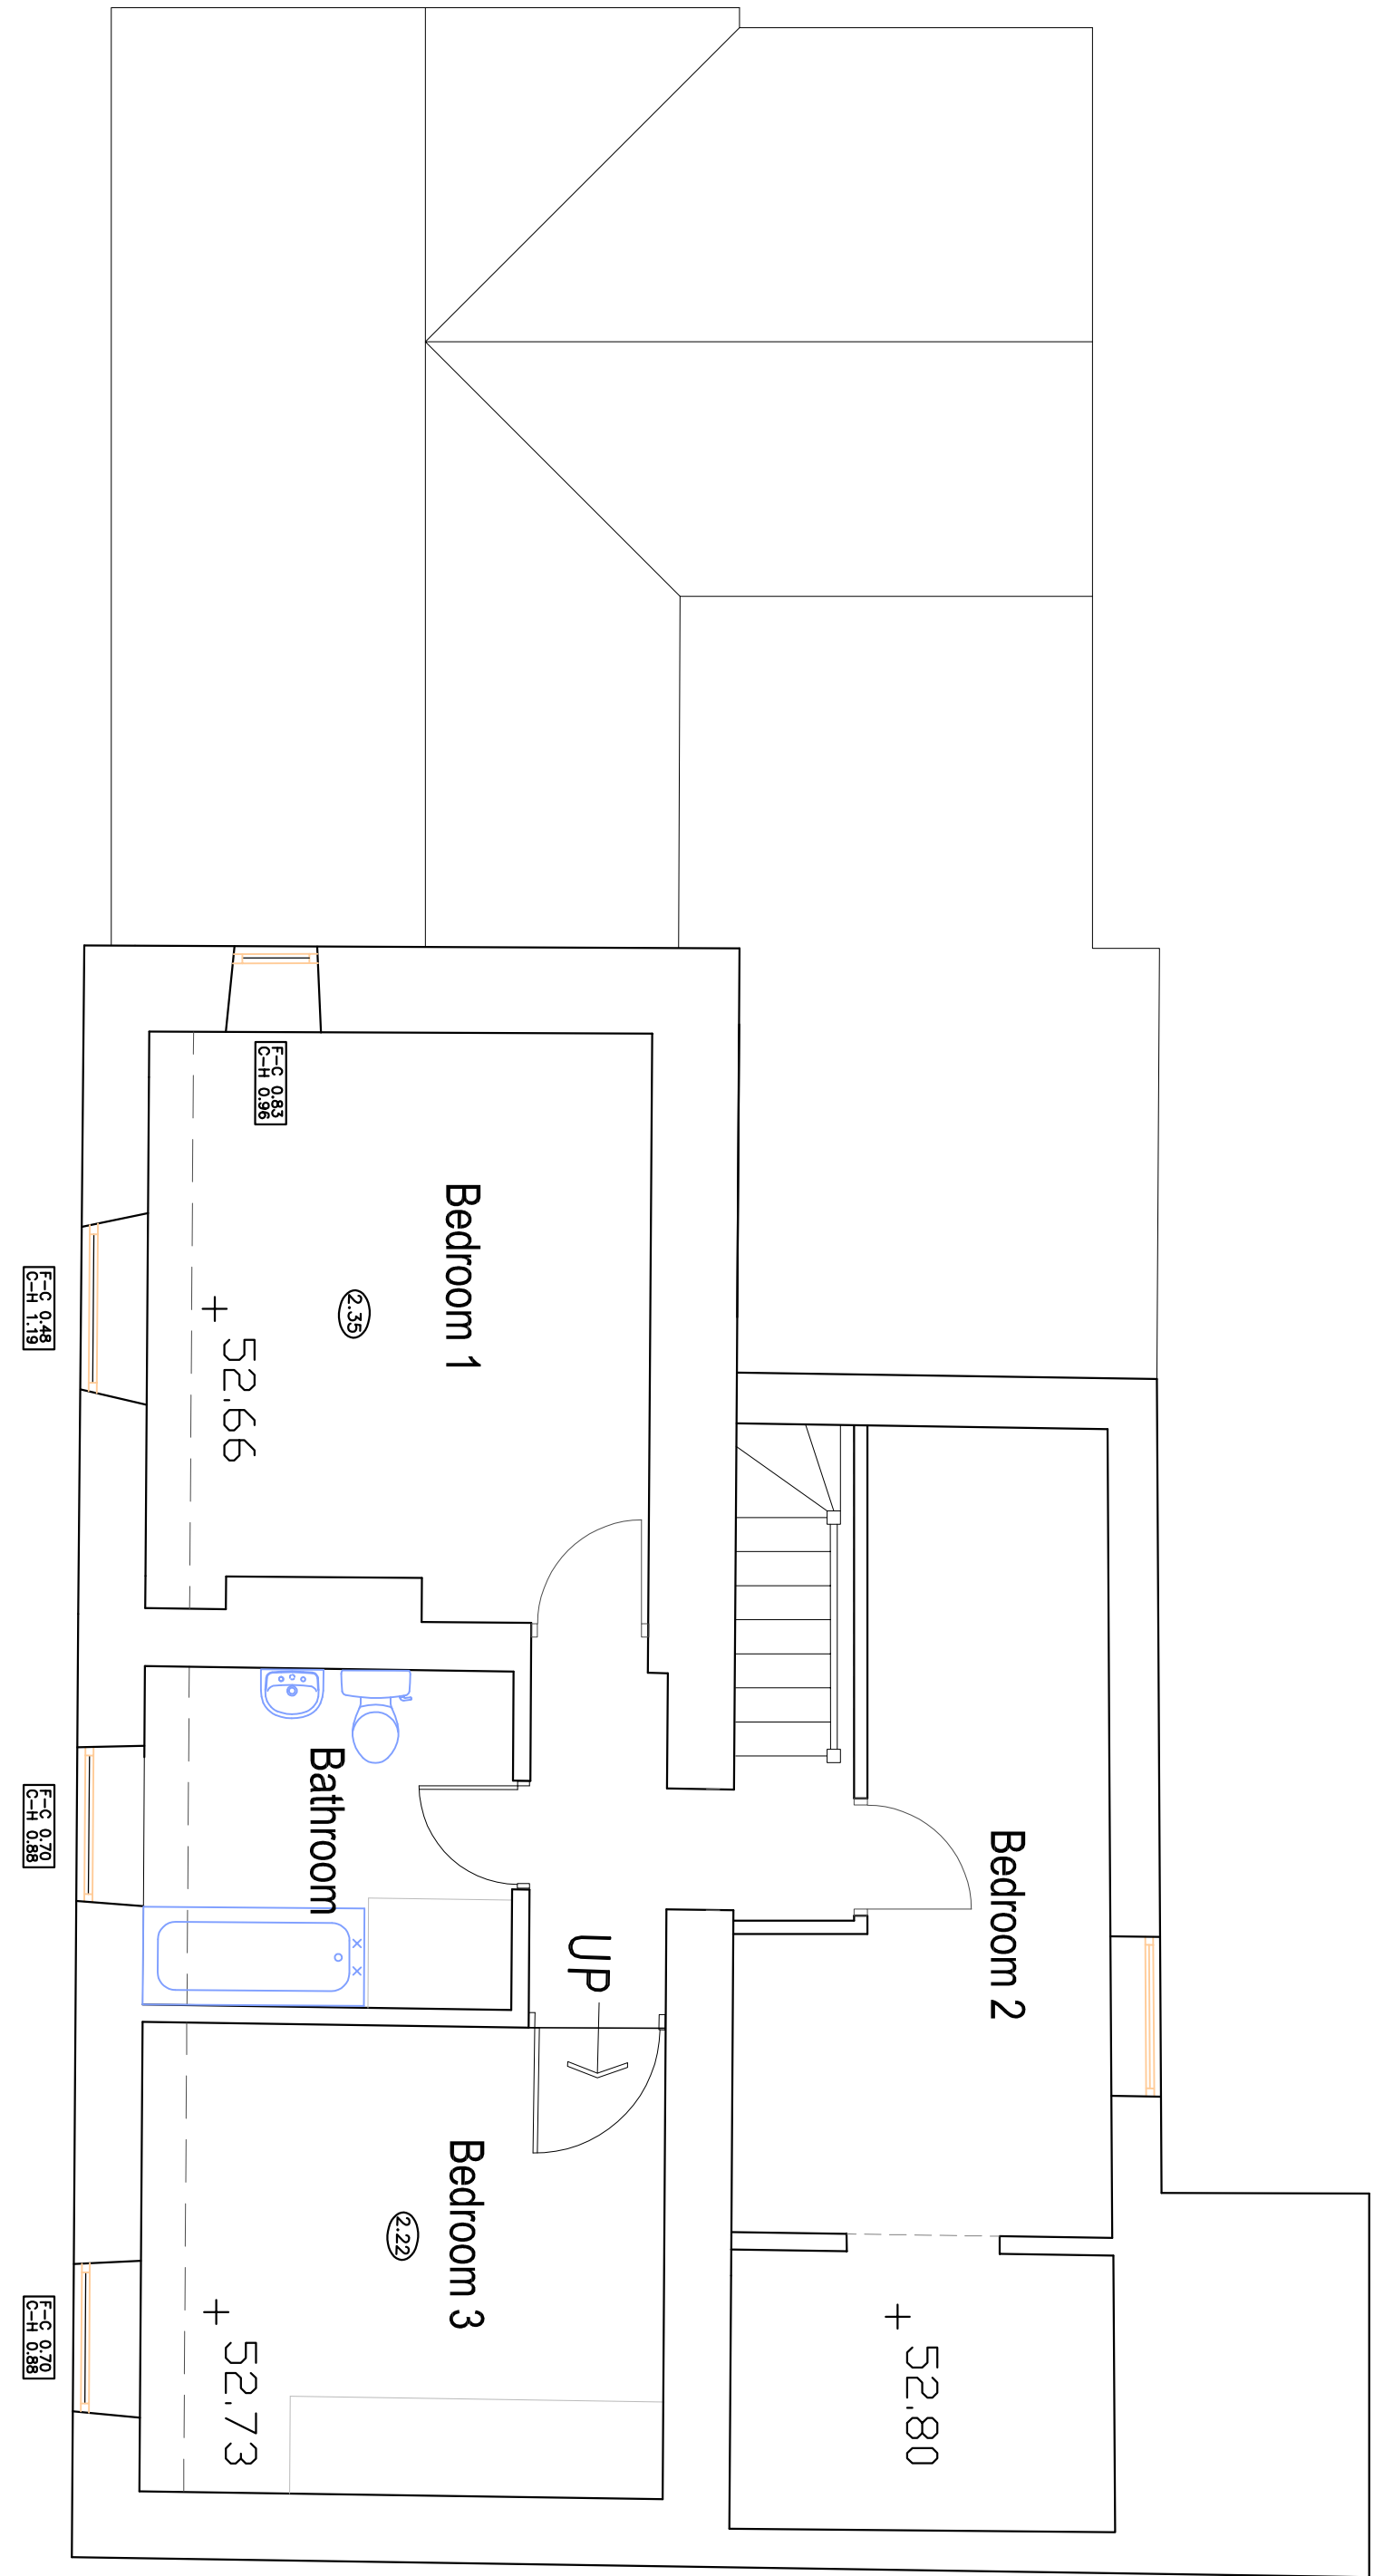


FIRST FLOOR PLAN 1:50

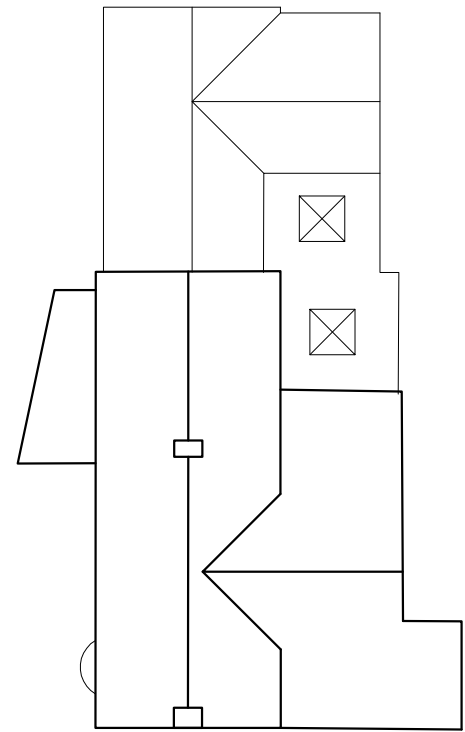


ROOF PLAN 1:200

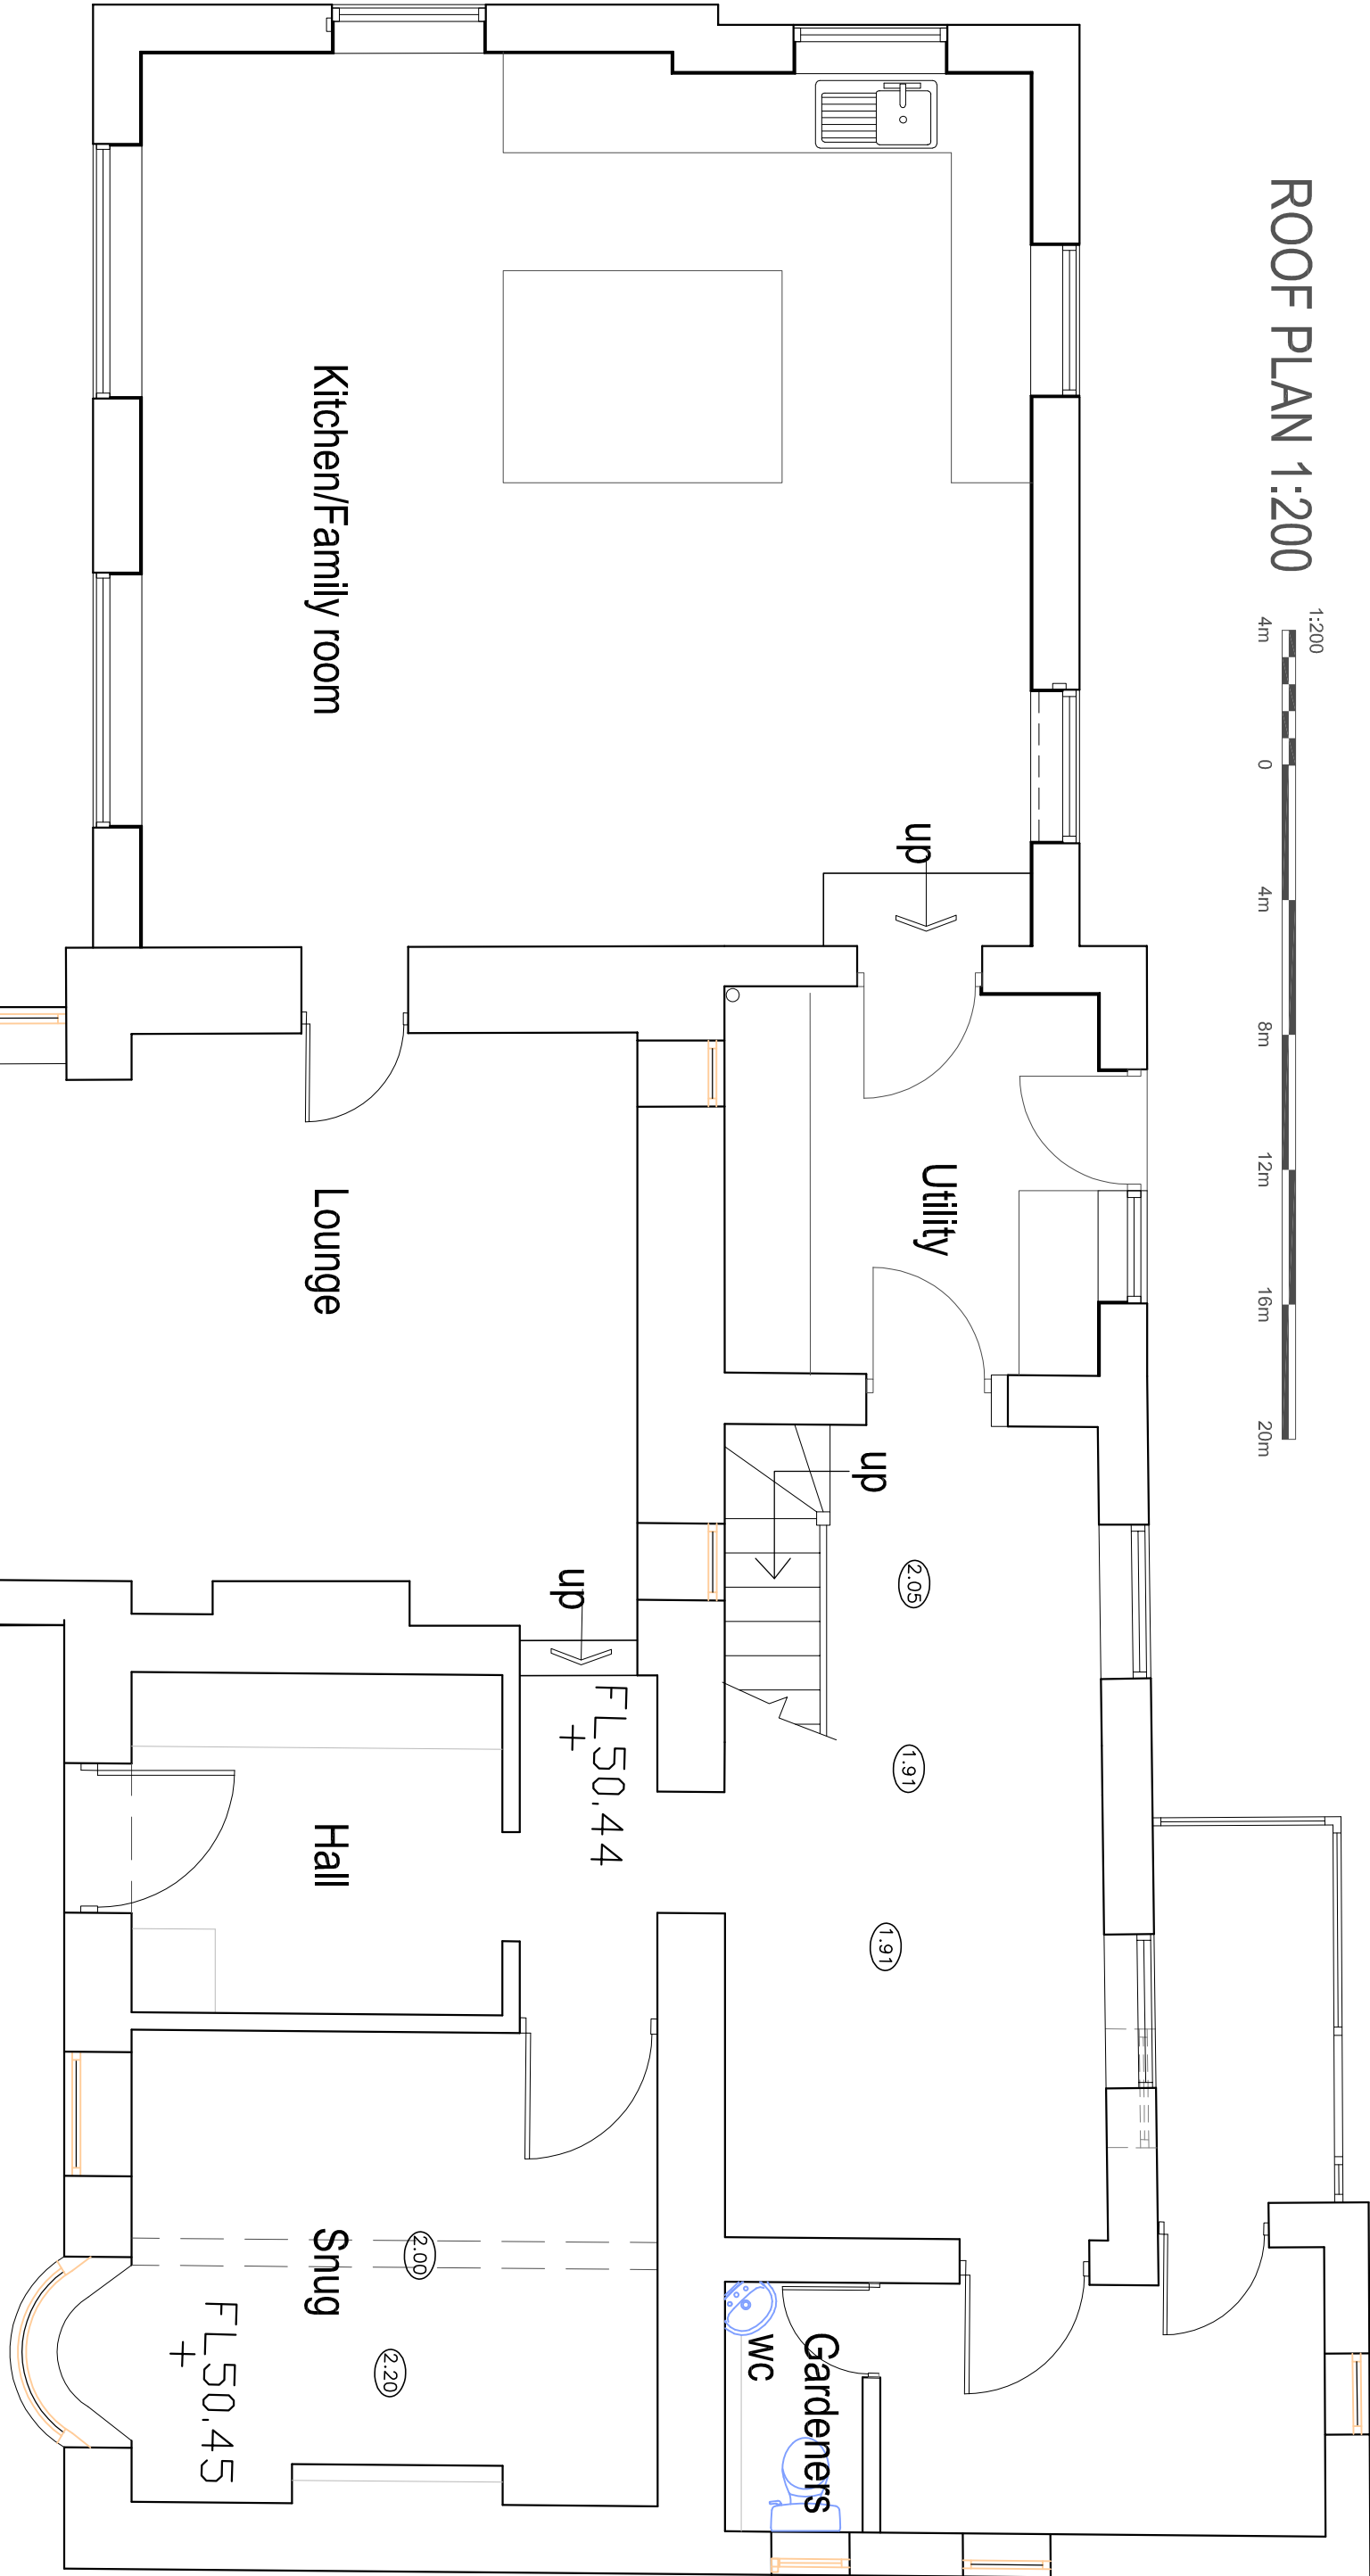


GROUND FLOOR PLAN 1:50

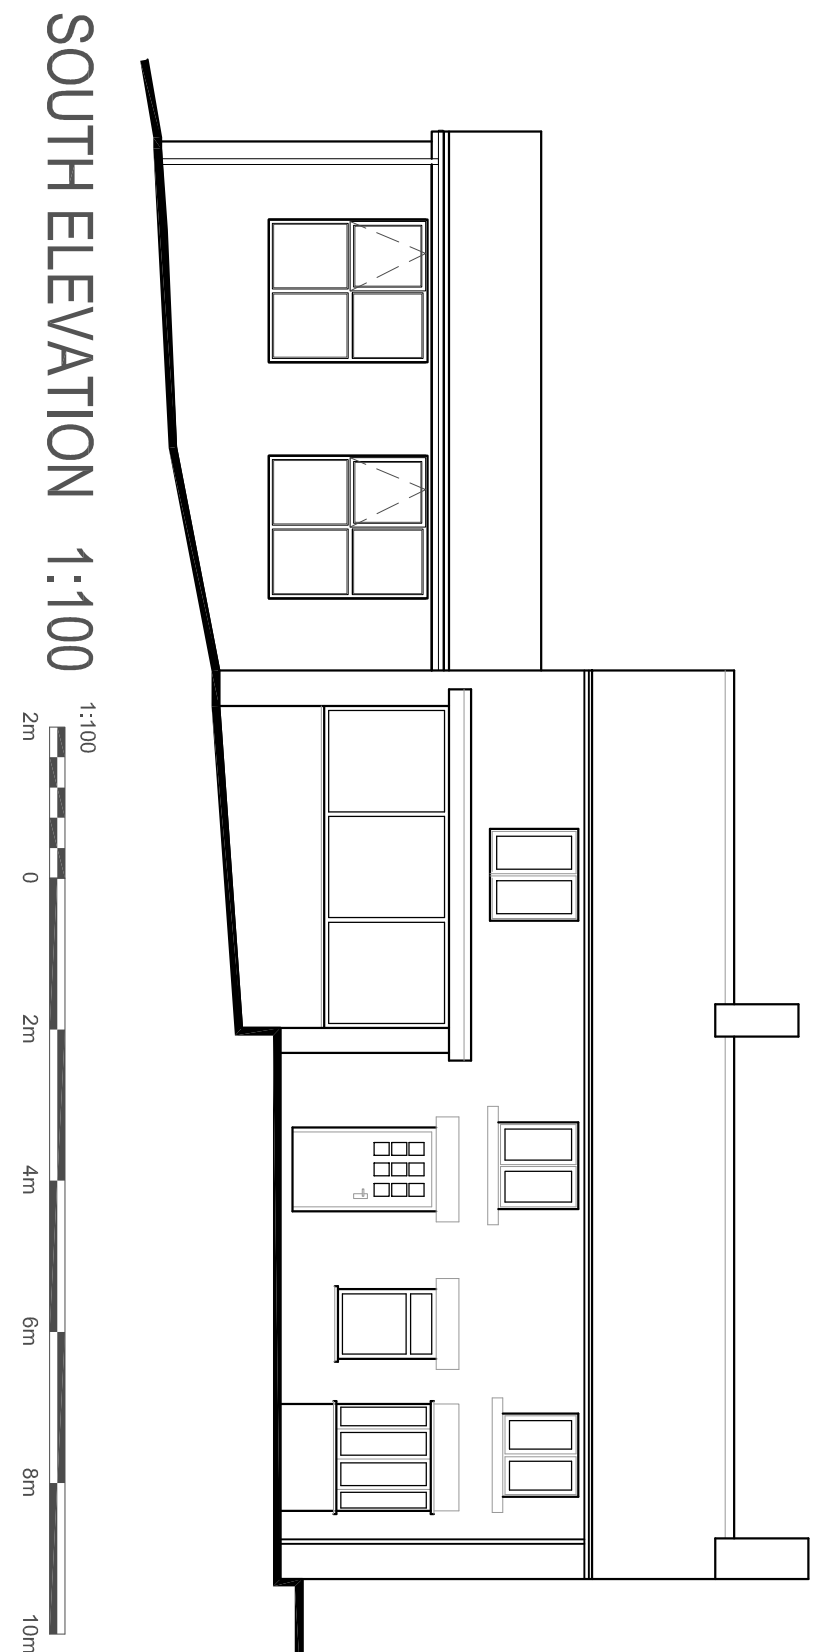


SOUTH ELEVATION 1:100

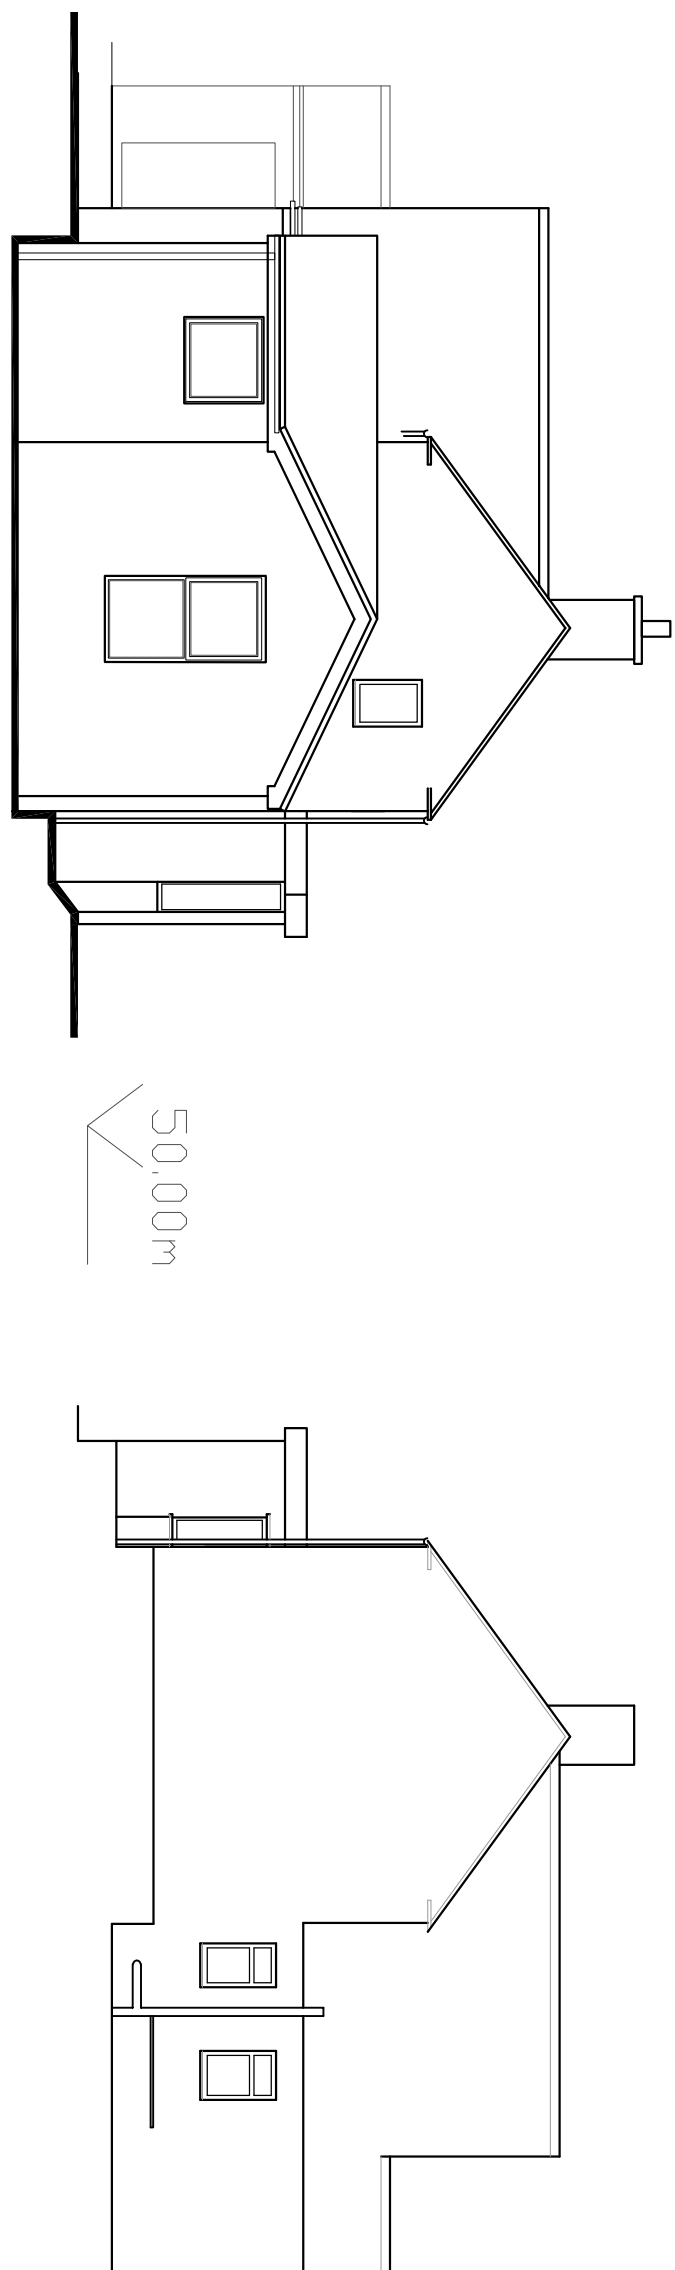


WEST ELEVATION 1:100

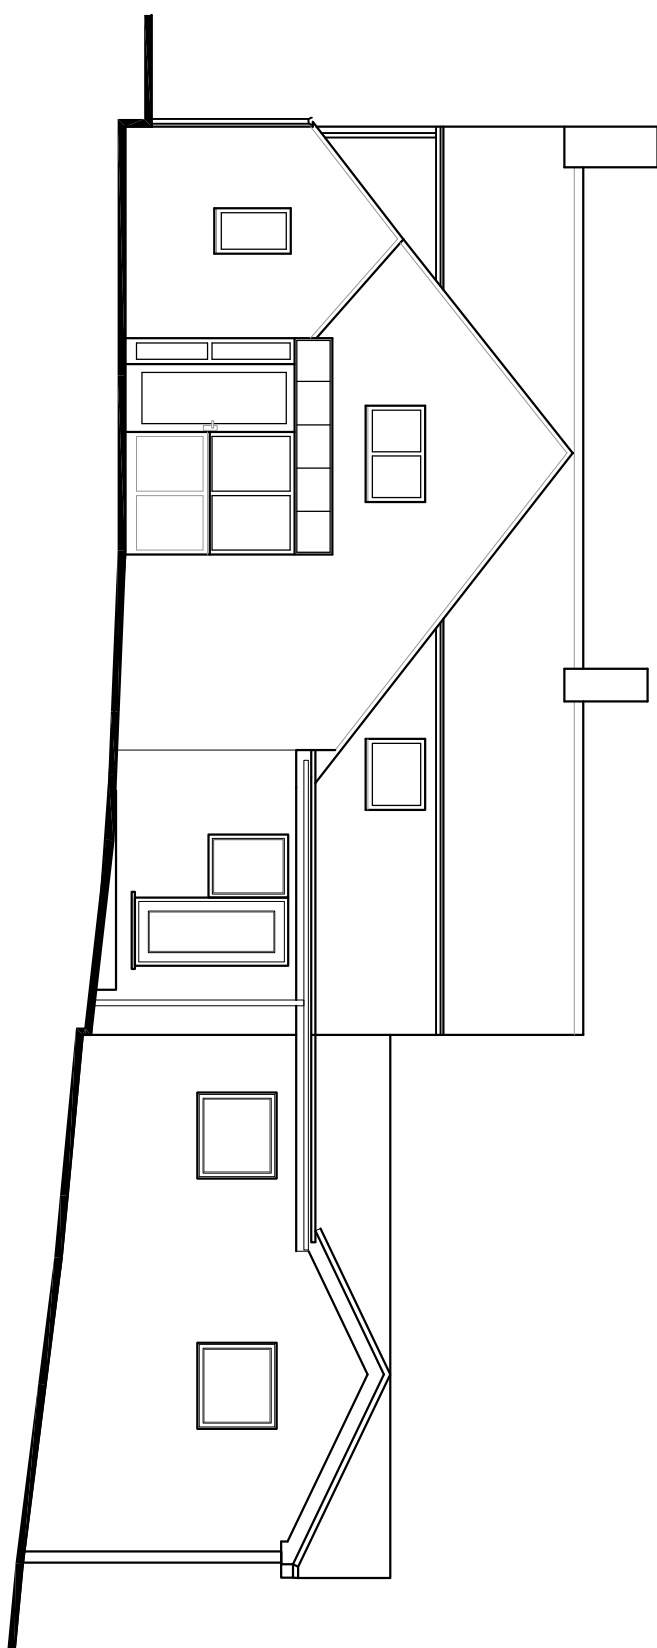

NORTH ELEVATION 1:100

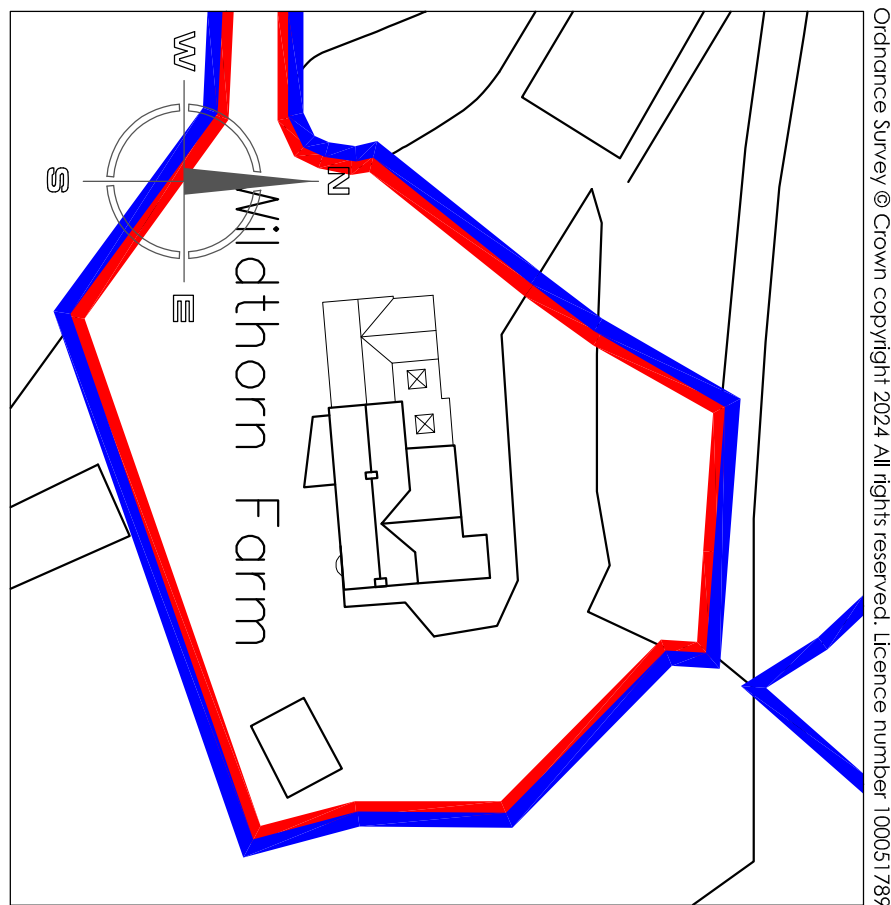

SITE LAYOUT PLAN 1:500

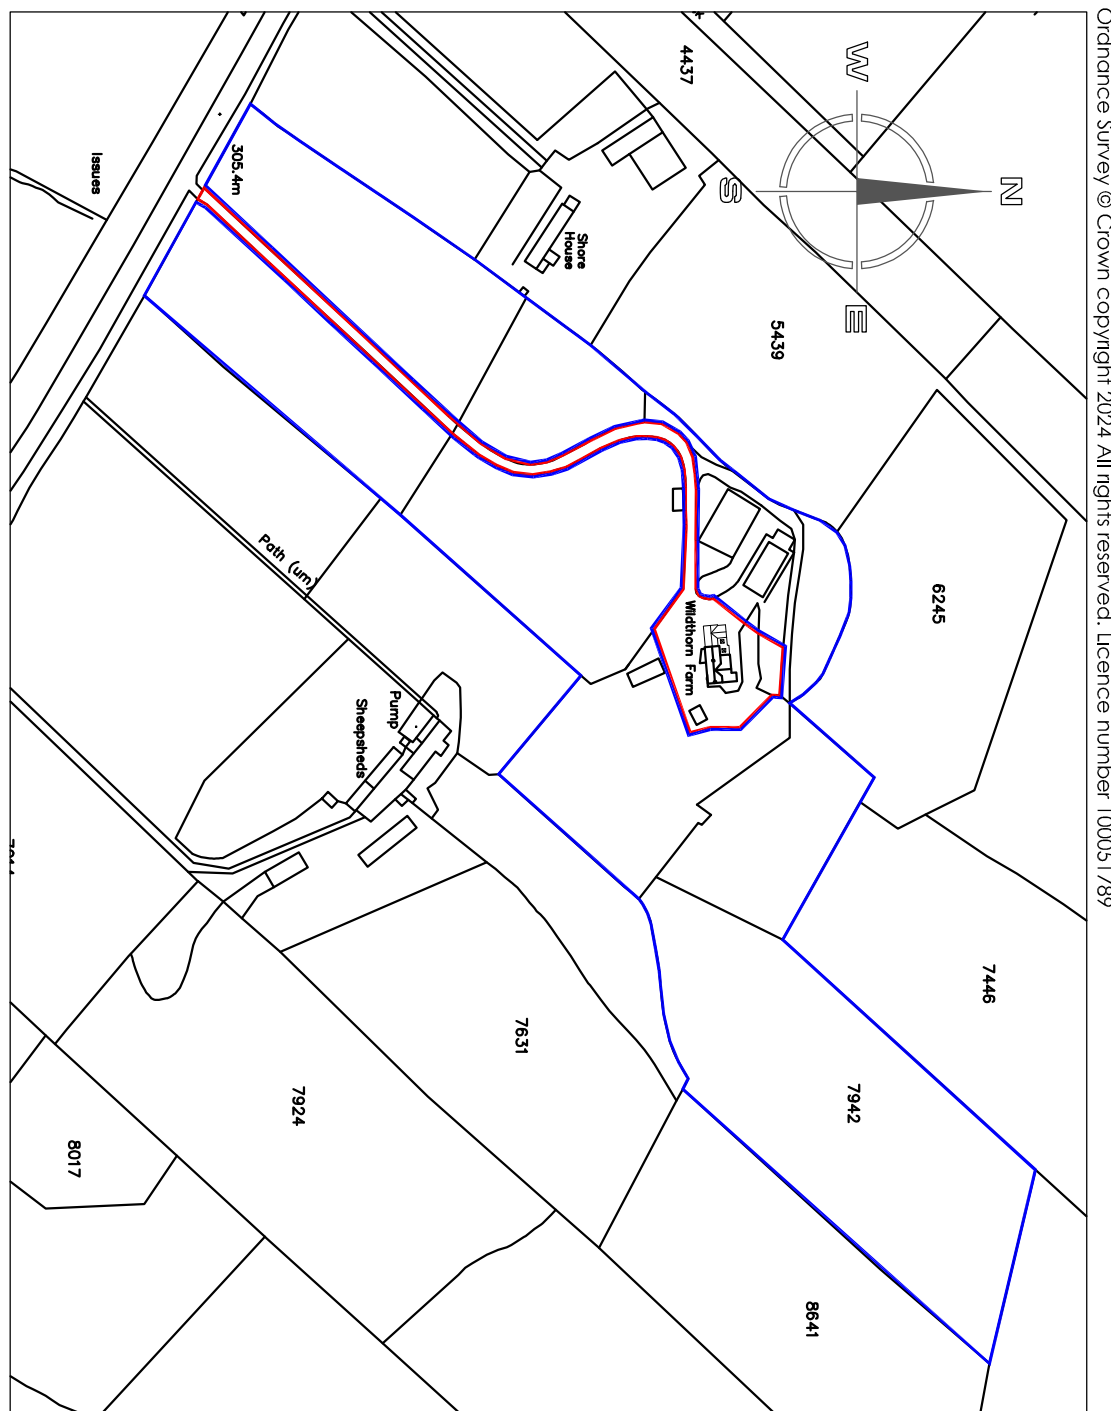

SITE LOCATION PLAN 1:2500

Hewitt&Carr Architects
A. Design House 117-19 Leek Road | Cheddleton ST10 1JE
T. 01539 754889
E. enquiries@hccarchitects.co.uk
W. www.hccarchitects.co.uk

Client
Hewitt and Carr Developments

Project
Proposed extensions and Alterations
to Wild Thorn Farm

Title
PLANS AND ELEVATIONS AS EXISTING

Drawn
PLANNING

Date
SEPT 2024

Scale
8/A1 AS NOTED

Project No.
01302 AL(0)300

Rev

File Ref: H:\REF