

344220N

344220N

344272N

344252N

344220N

344220E

344220E

344272E

344252E

344220E

344220N



344220N

344272N




344252N

344220N


NOTES

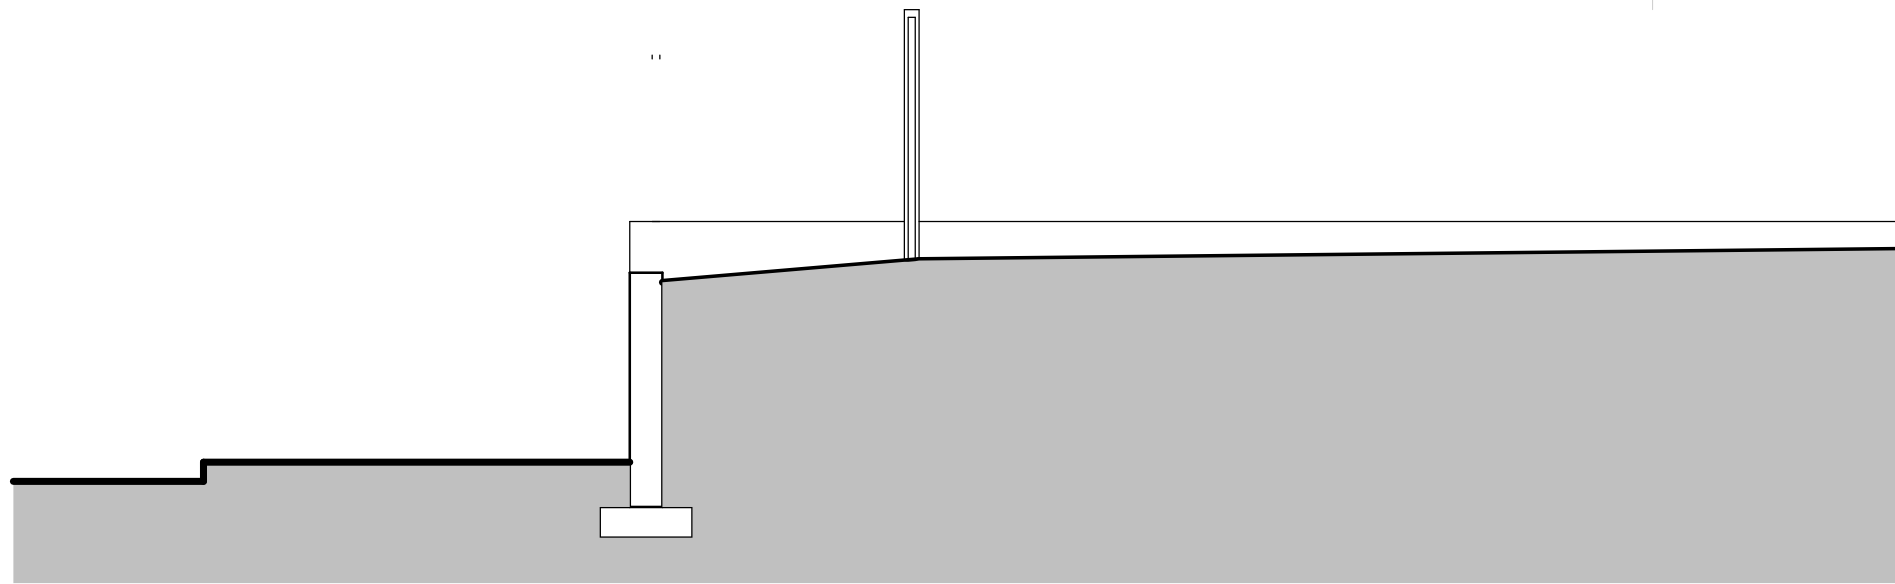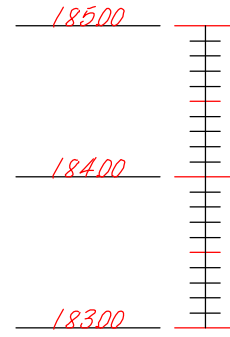

Existing Cross Section

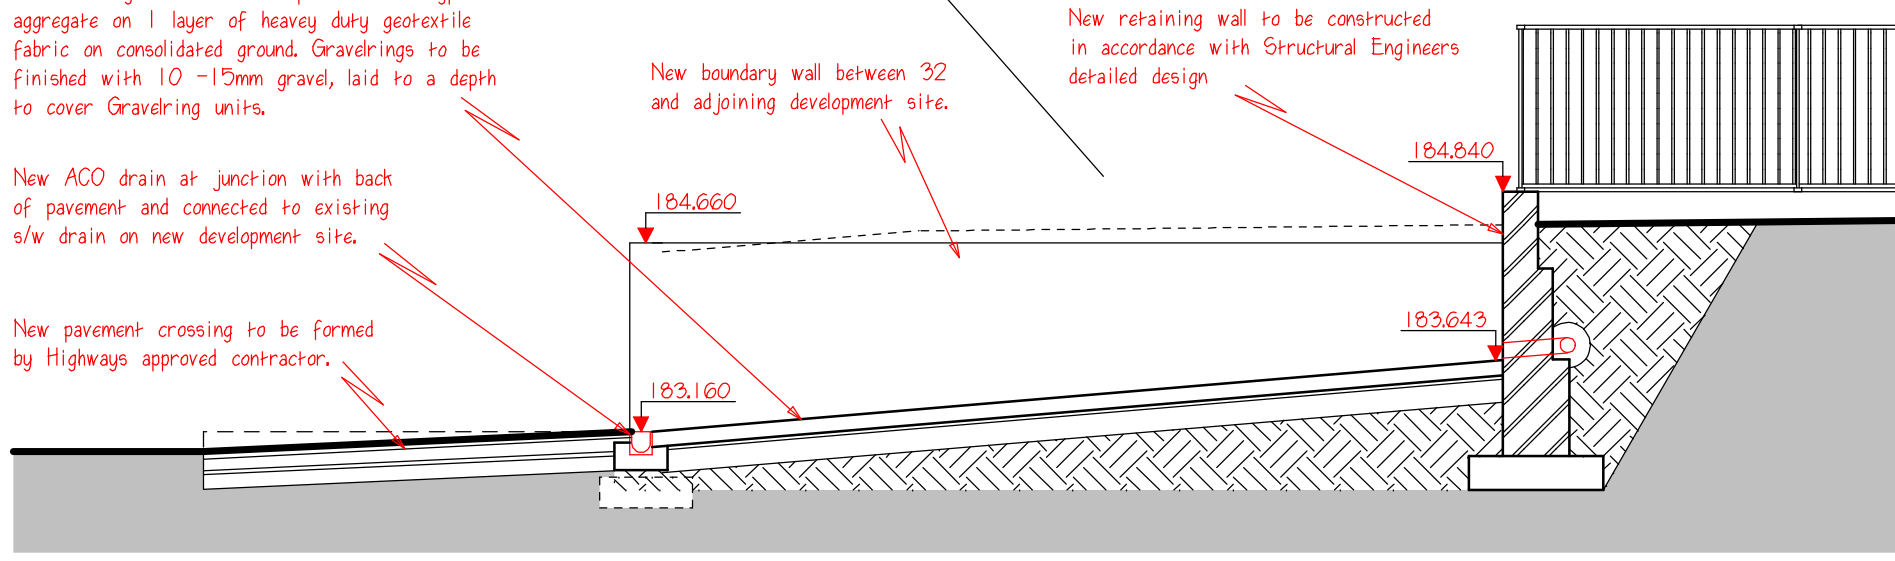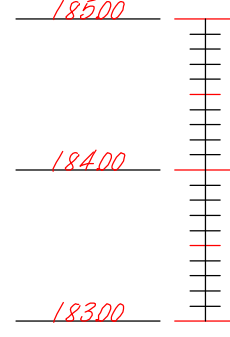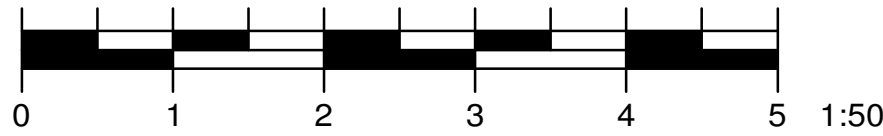

Proposed Cross Section

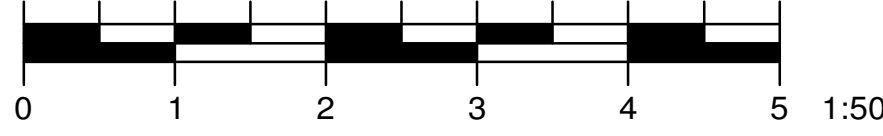

New Electric Pole to be fitted by National Grid.

existing pavement to be removed


New pavement crossing to be formed by Highways approved contractor.

Existing Electric Pole to be removed by National Grid, and wall made good

New pavement crossing to be formed by Highways approved contractor.

New ACO drain at junction with back of pavement and connected to existing s/w drain on new development site.

Proposed Site Layout

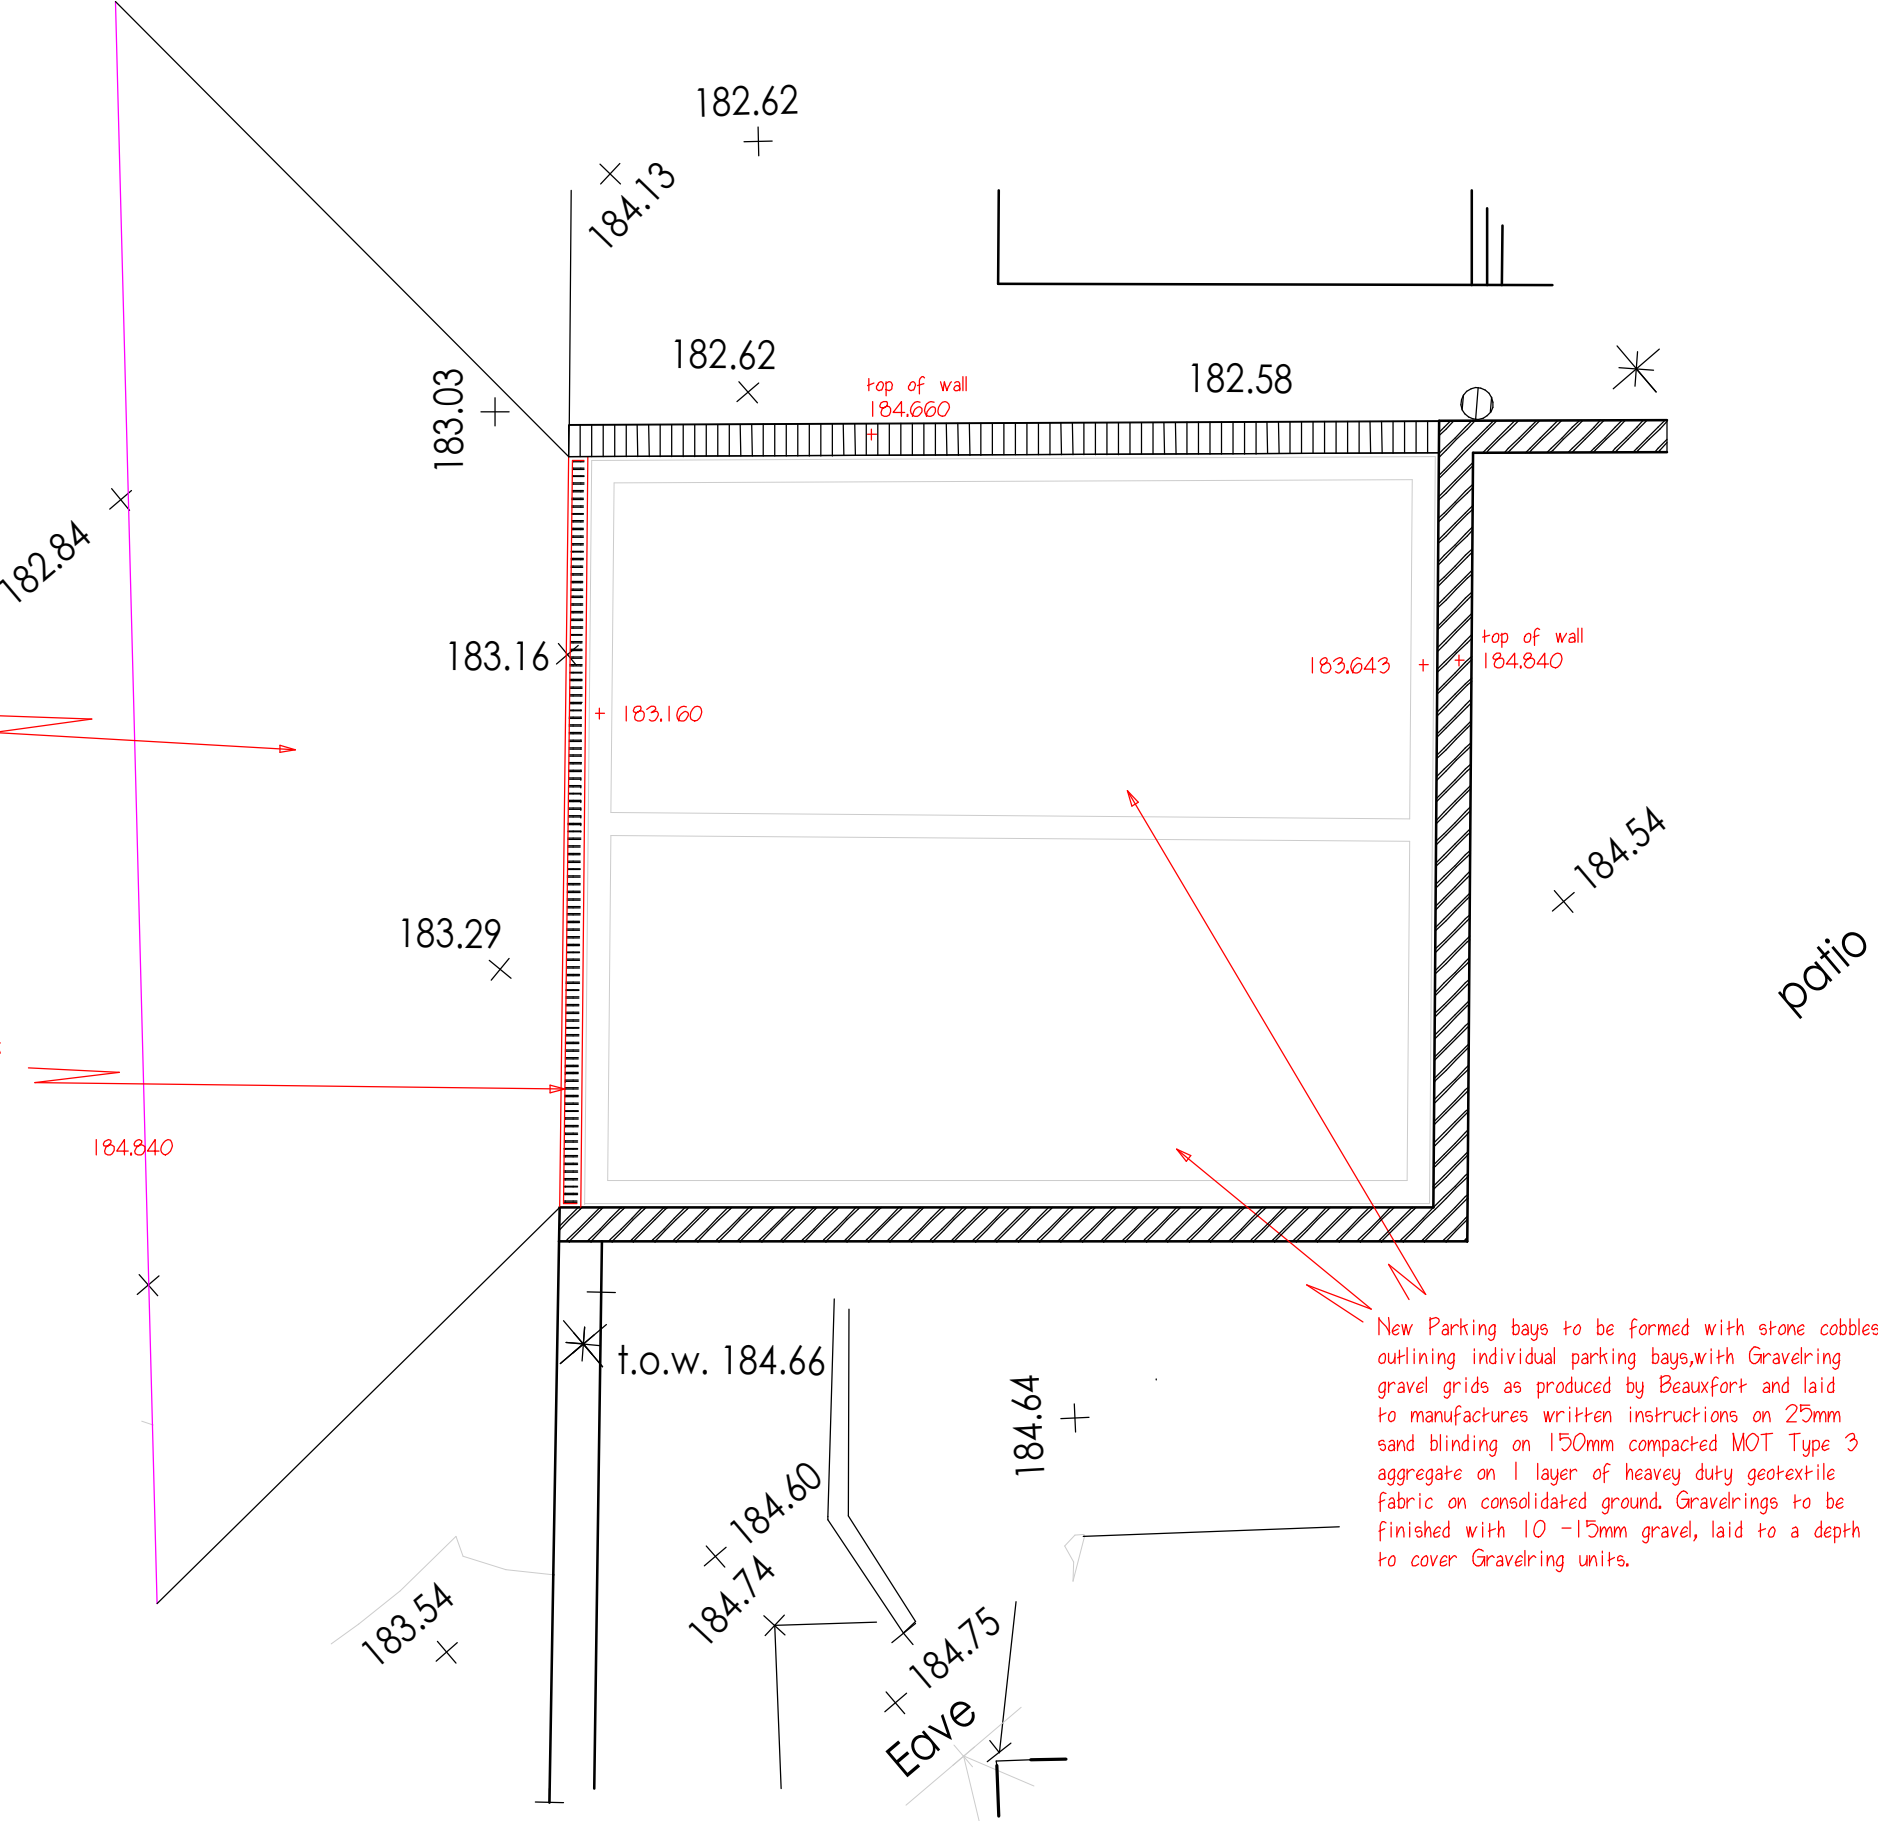

Detailed Plan

Rev	Discription	Date:
C	Detailed Plan and Sections added.	26/06/24
B	Proposed Parking layout amended to side by side option.	23/06/24
A	Proposed Parking layout amended.	26/05/24

karl grace design
01543 820 825
info@karlgracedesign.co.uk
www.karlgracedesign.co.uk

The Woodlands Design Studio, 20 Lichfield Road, Sandwell, Walsall, WSS 9PE
Karl Grace Design Ltd - Company Registered in England & Wales - Registration No 0208258 - Director: Karl Grace PPDA1 MDAT FCAB

Chartered Association of Building Engineers

Registered Practice

Client:
Mr J Brown

Project:
**Proposed External Works at
32 Godley Ln,
Dilhorne, ST10 2PF**

Drawing Title:
Proposed Site Layout & Sections.

SCALE:
1:200 - 1:50
DATE:
May 2024.

DRAWING NO: / Rev
24/012/03-C

PRINT DATE & TIME
07/10/2024
09:27:55
SHEET SIZE
A1

SCALE:
If printed correctly the entire grey bar below should measure 10cm, the scale can then be used to approximate real sizes
For example if the scale of the drawing is 1:10 then every 10cm on the drawing equates to 1m in reality.
1:10 (10 cm = 1m) / 1:20 (10cm = 2m) / 1:50 (10cm = 5m) / 1:100 (10cm = 10m)
1:200 (10cm=20m) / 1:500 (10cm=50m) / 1:1250 (10cm = 125m) / 1:2500 (10cm = 250m)

COPYRIGHT:
This drawing is copyright and remains the property of Karl Grace Design Ltd. Scaling off this drawing allowable for Planning Purposes only, otherwise do not scale. All dimensions to be checked on site.