

SPECIFICATION (Above 3.0m wide)
Gates are 1.2m high except for the curved hanging stile which is 1.5m 125 x 75mm.
Slam stile is 75 x 75mm.
Top rail is 100 x 75mm, under rail 75 x 95mm and cross braces 75 x 25mm.
Supplied in natural preservative finish.

- All timber used throughout is cured timber with a 25 year guarantee
- The timber is to be stop chamfered and planed
- All rail and cross bracings are bolted with stainless steel bolts
- All joints are morticed and tennoned

Upperdales Developers Ltd

Proposed Redevelopment of
Lilac Grove Farm,
Folly Lane, Cheddleton
Staffs,
ST13 7DA


Planning Conditions
5-Bar Timber Gates

Date	Sheet	Scale
October 2024	A3	1:20
Dwg No.	Rev.	Drawn
2021-2632-127	-	NAW




10 Cawdry Buildings, Fountain Street, Leek. ST13 6JP
Telephone: 01538 386002
E-mail: info@sammonsLtd.co.uk
Web: www.sammonsLtd.co.uk

This drawing is copyright.
All dimensions must be checked prior to commencement.

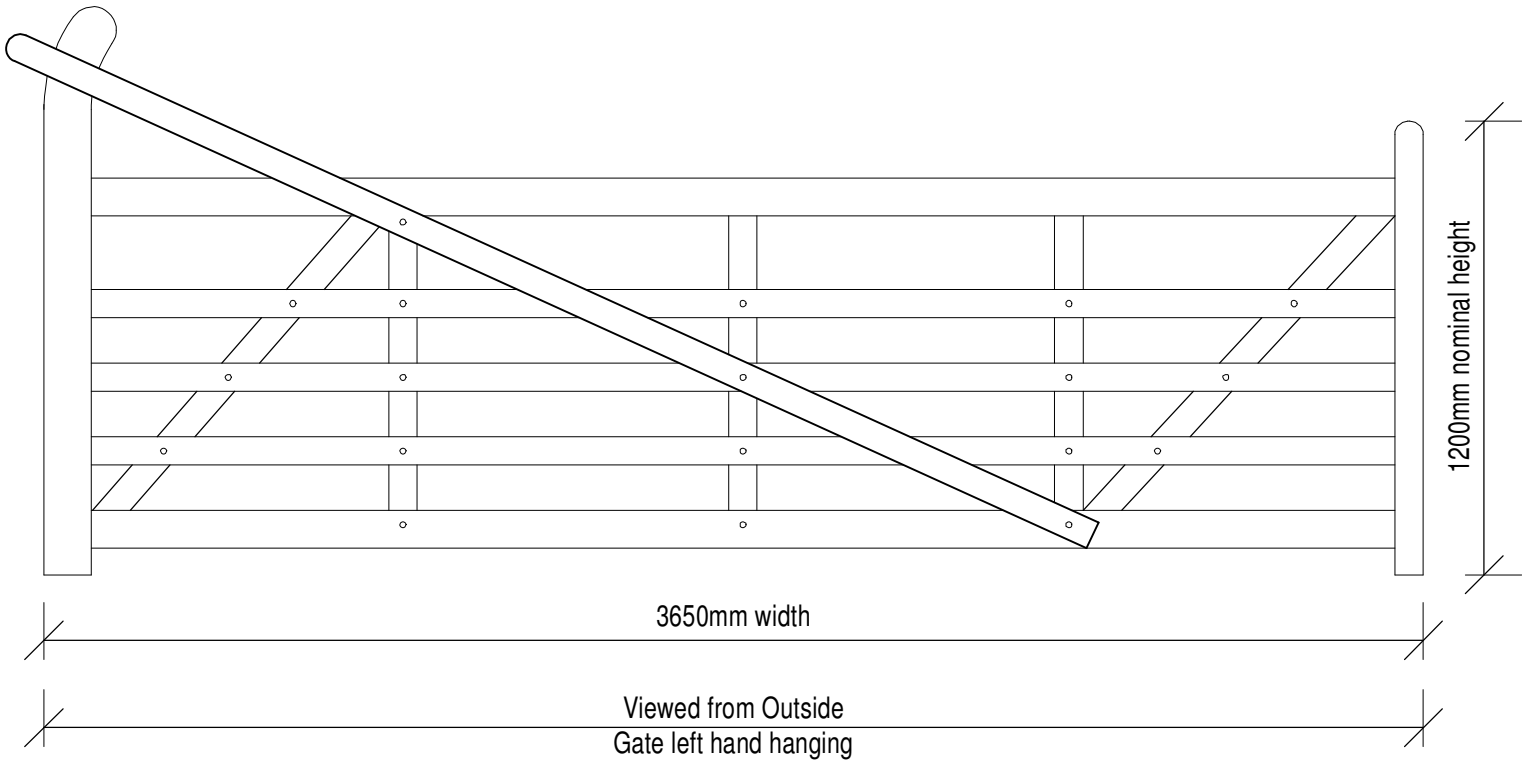

Field Access Gate

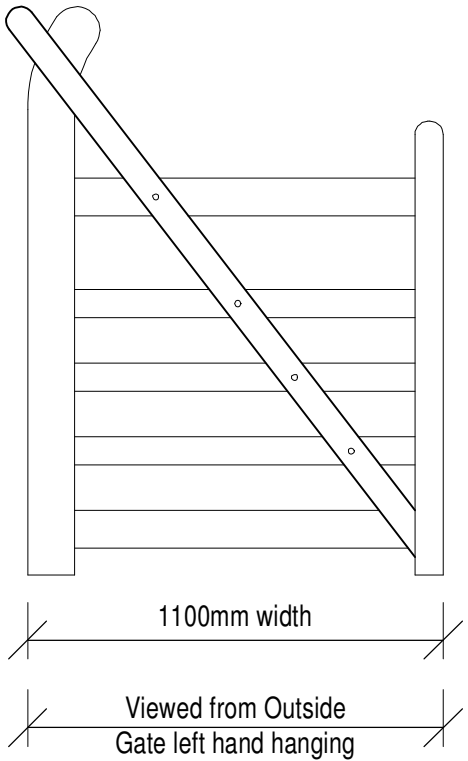

Personnel Gate

