




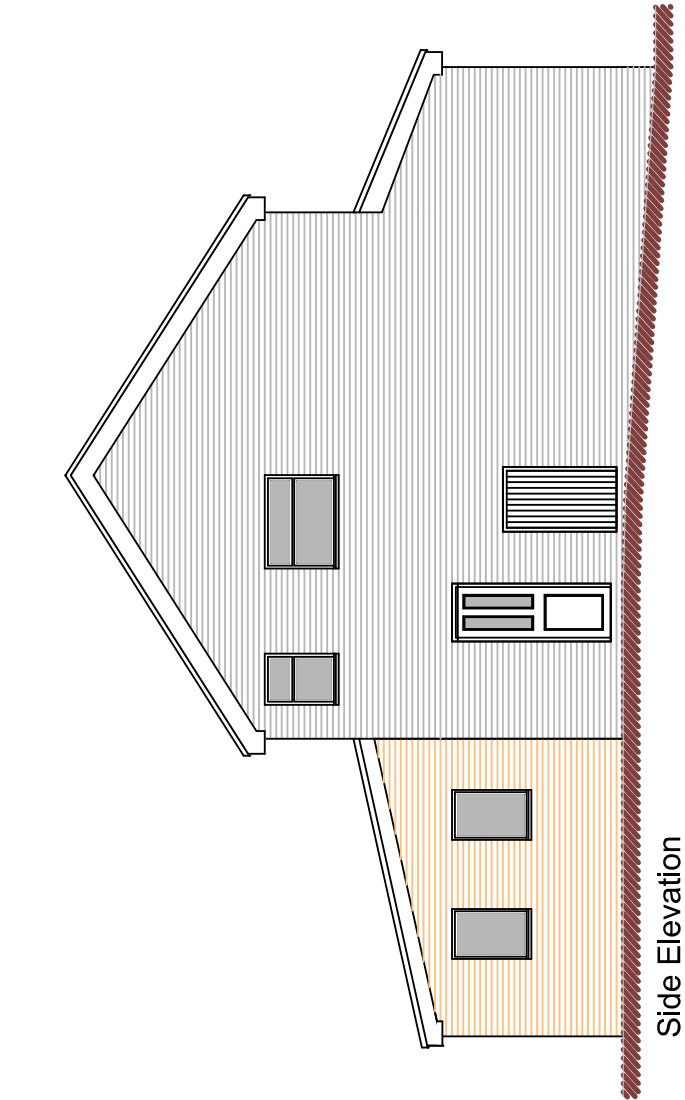


Side Elevation

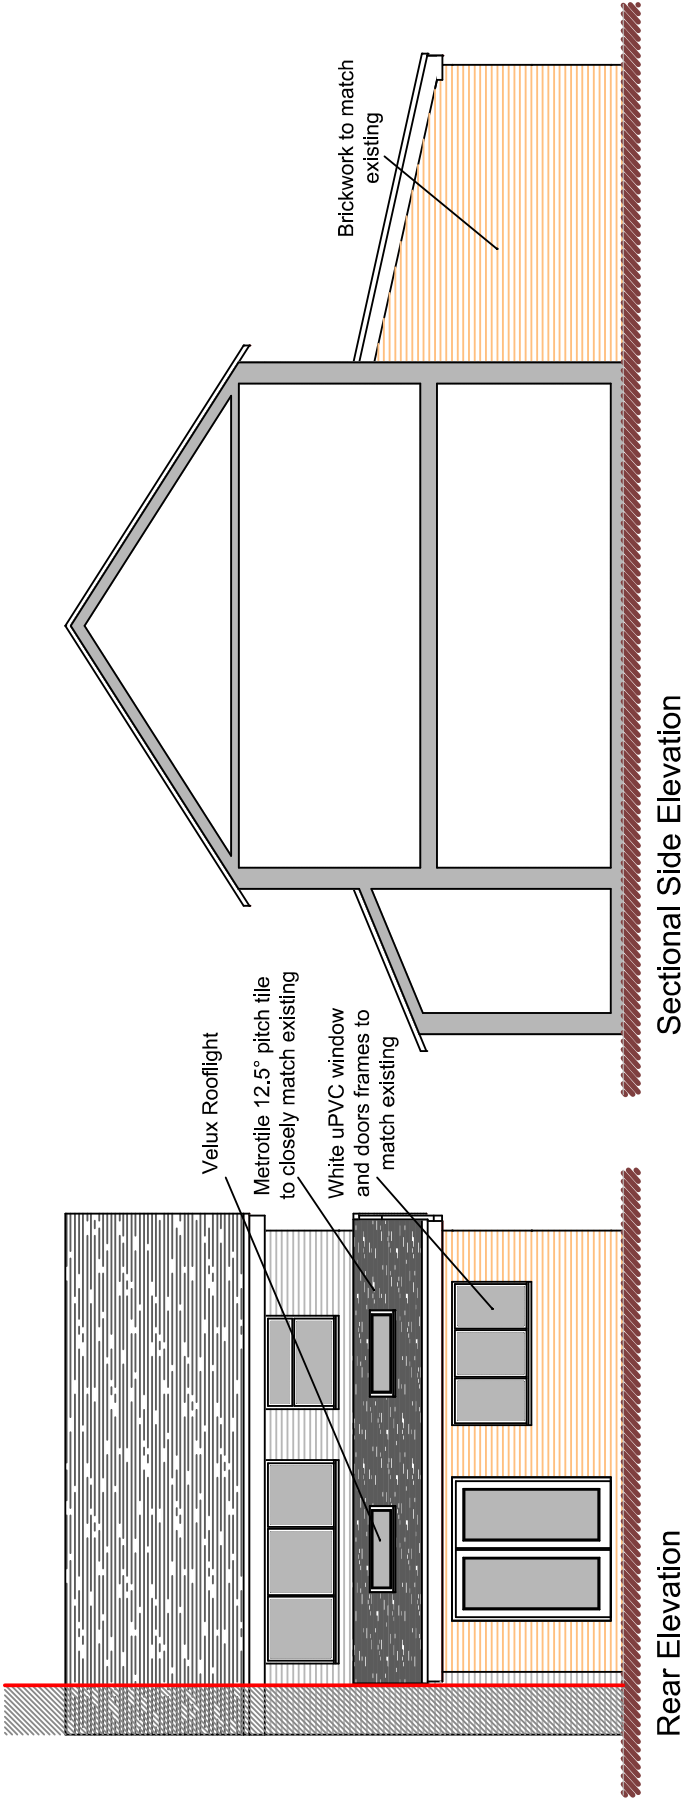


Rear Elevation

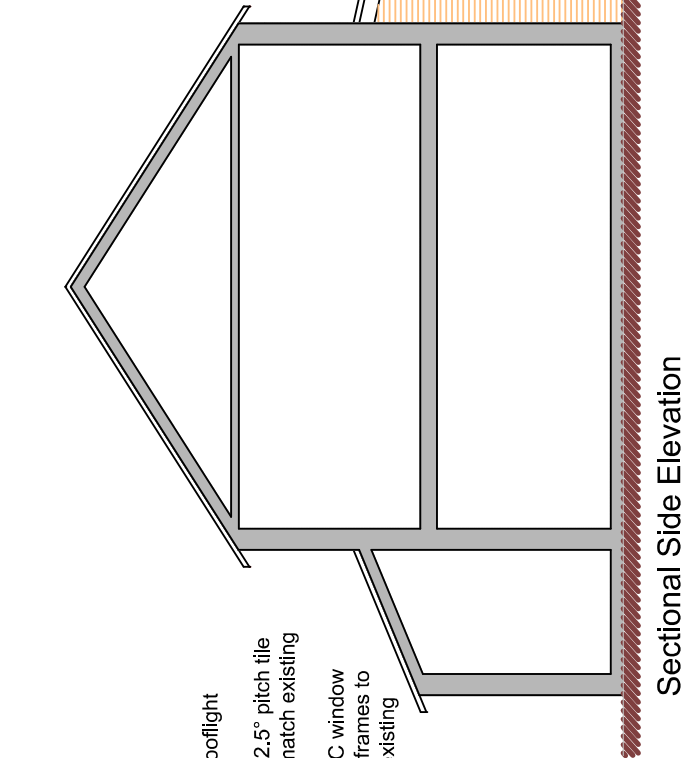

Sectional Side Elevation

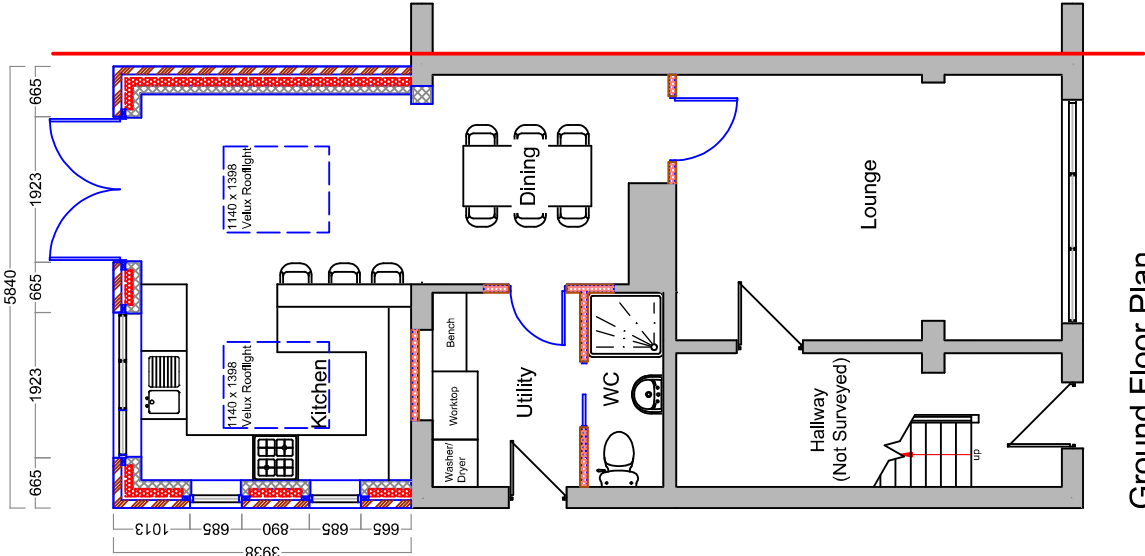



Ground Floor Plan

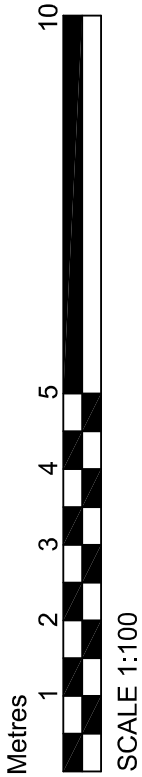

DBD Architectural Consultancy Ltd ©2024

- Copyright is vested with DBD Architectural Consultancy Ltd.
- All dimensions to be checked on site before proceeding.
- Contractor to check/adjust dimensions of new work to suit existing conditions. Do not assume existing structure or details are plumb, square or level.
- Contractor must notify the architect of any discrepancies before proceeding.
- All drawings to be read in conjunction with all other consultants drawings and specs.

Rev	Date	Description
C	03.10.24	Amendments following clients comments
B	20.09.24	Amendments following clients comments
A	10.09.24	Amendments following clients comments

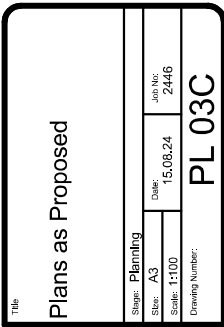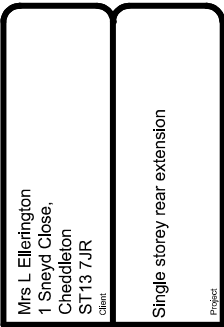

Initial draft scheme for comments