



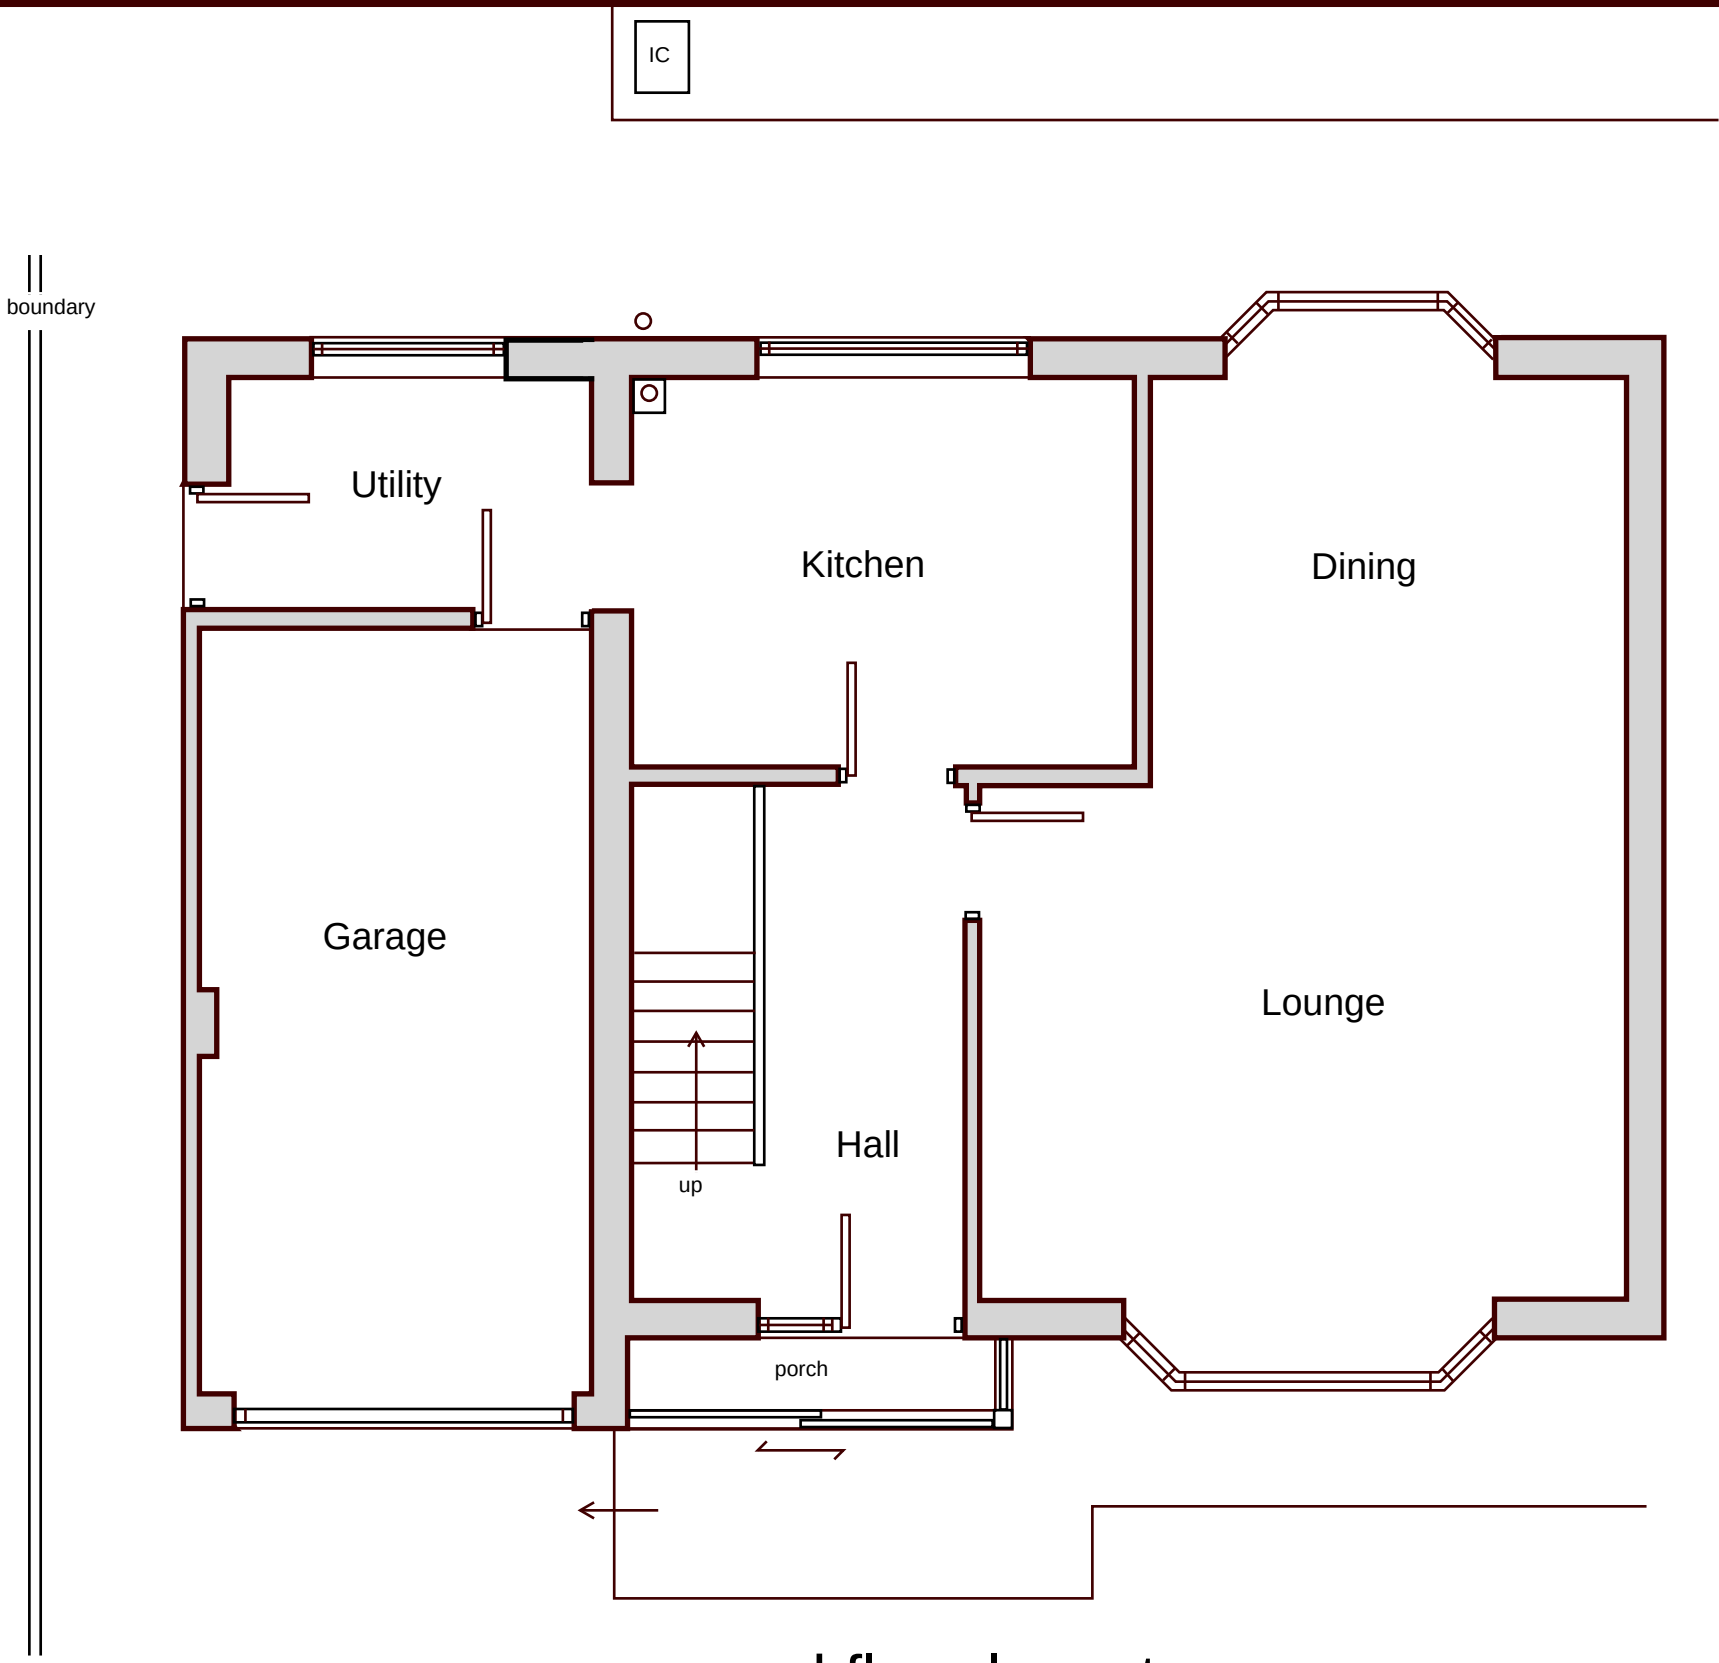


ground floor layout




front elevation

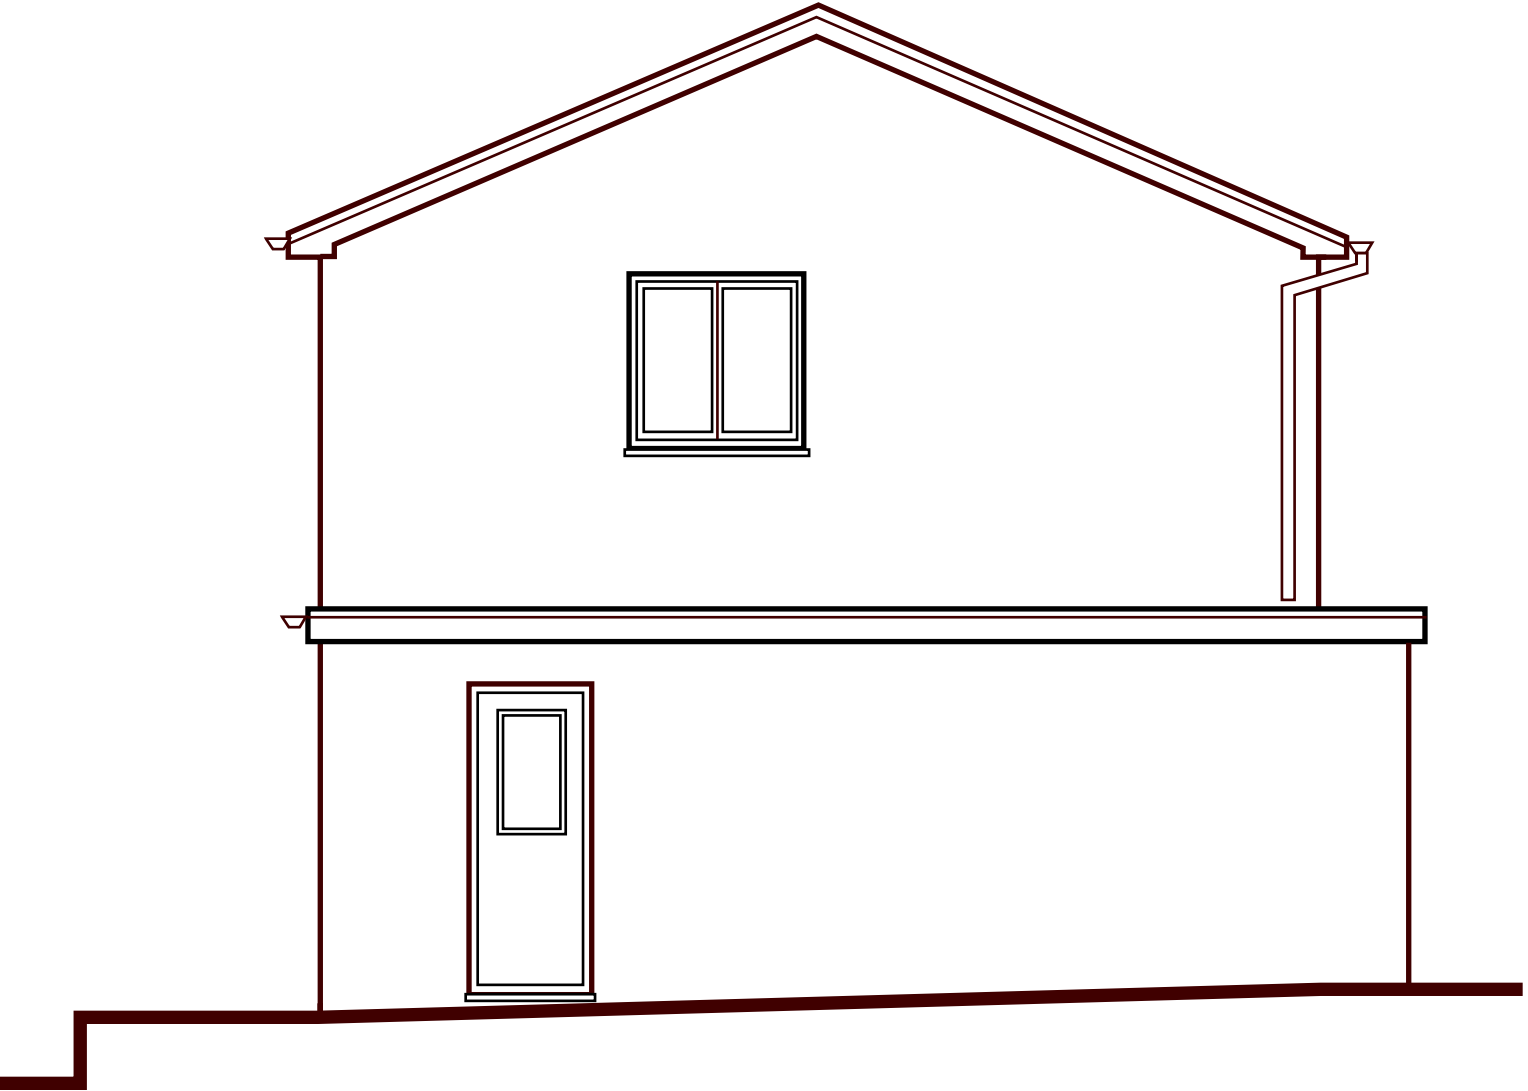


side elevation at drive

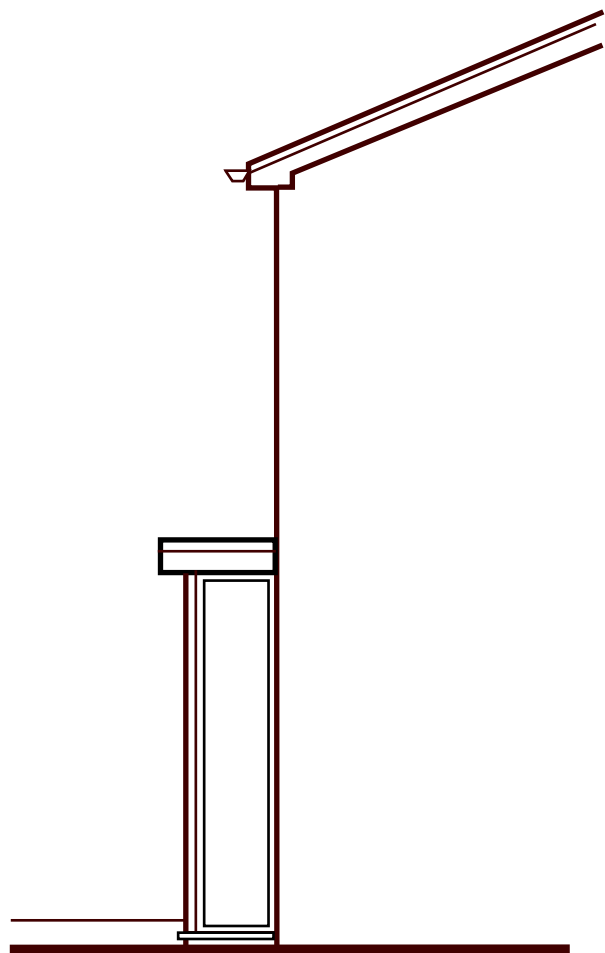

side elevation at front

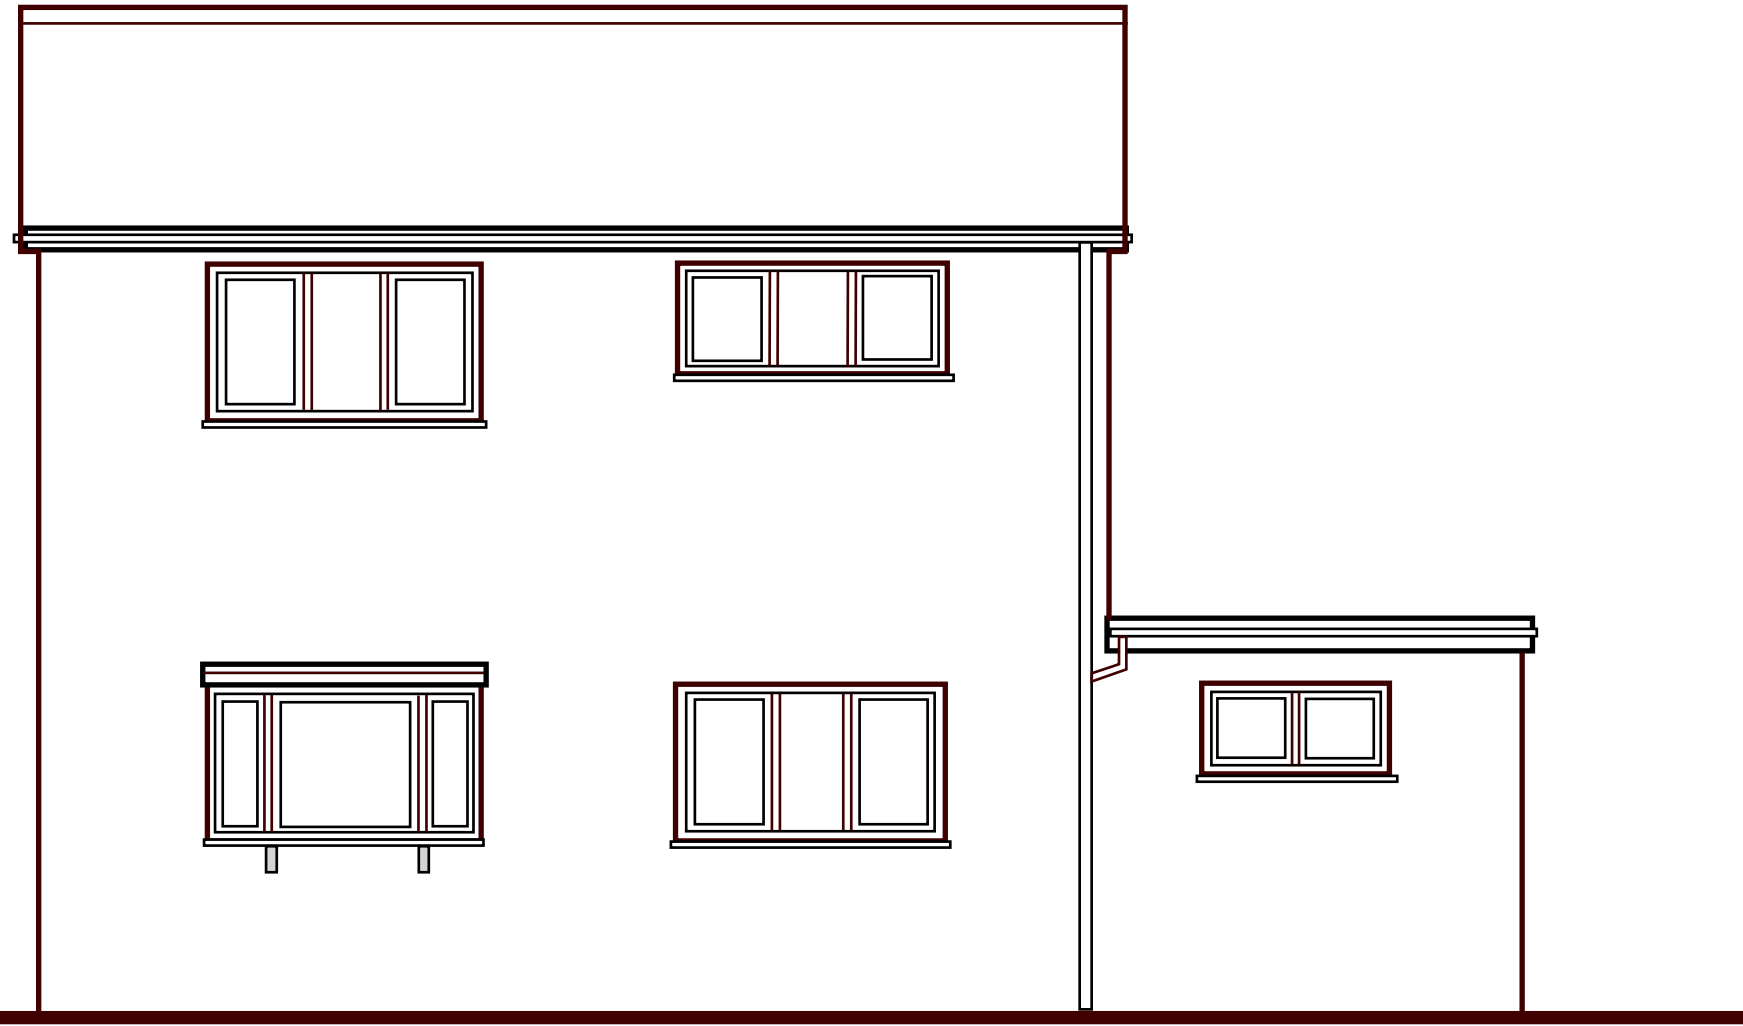

rear elevation

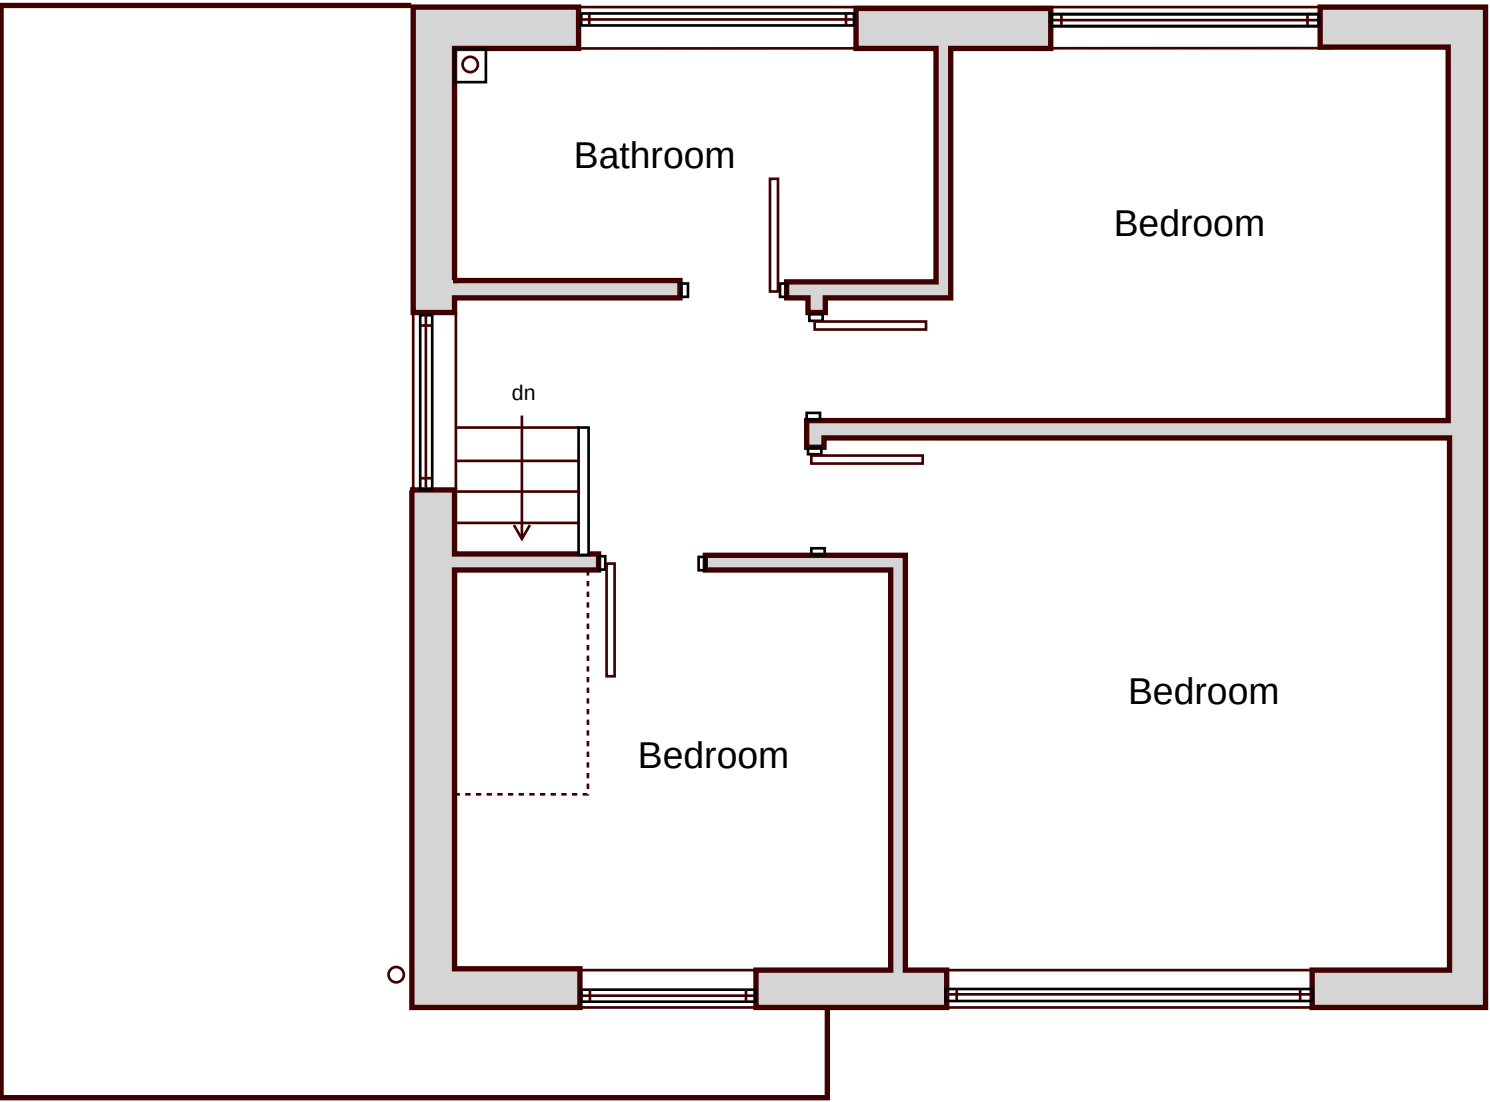

first floor layout

Proposed Two Storey Side Extension
at 6 Marsh Close Werrington Staffs.

Scale 1-50 (A1) - existing layout Dwg ref MC1a Sept 2024

Geoff Rouane C.Build.E, MCABE, MRICS.
Chartered Surveyor Chartered Engineer
Tel 07946517767
Email: geoffrouane@btinternet.com

