
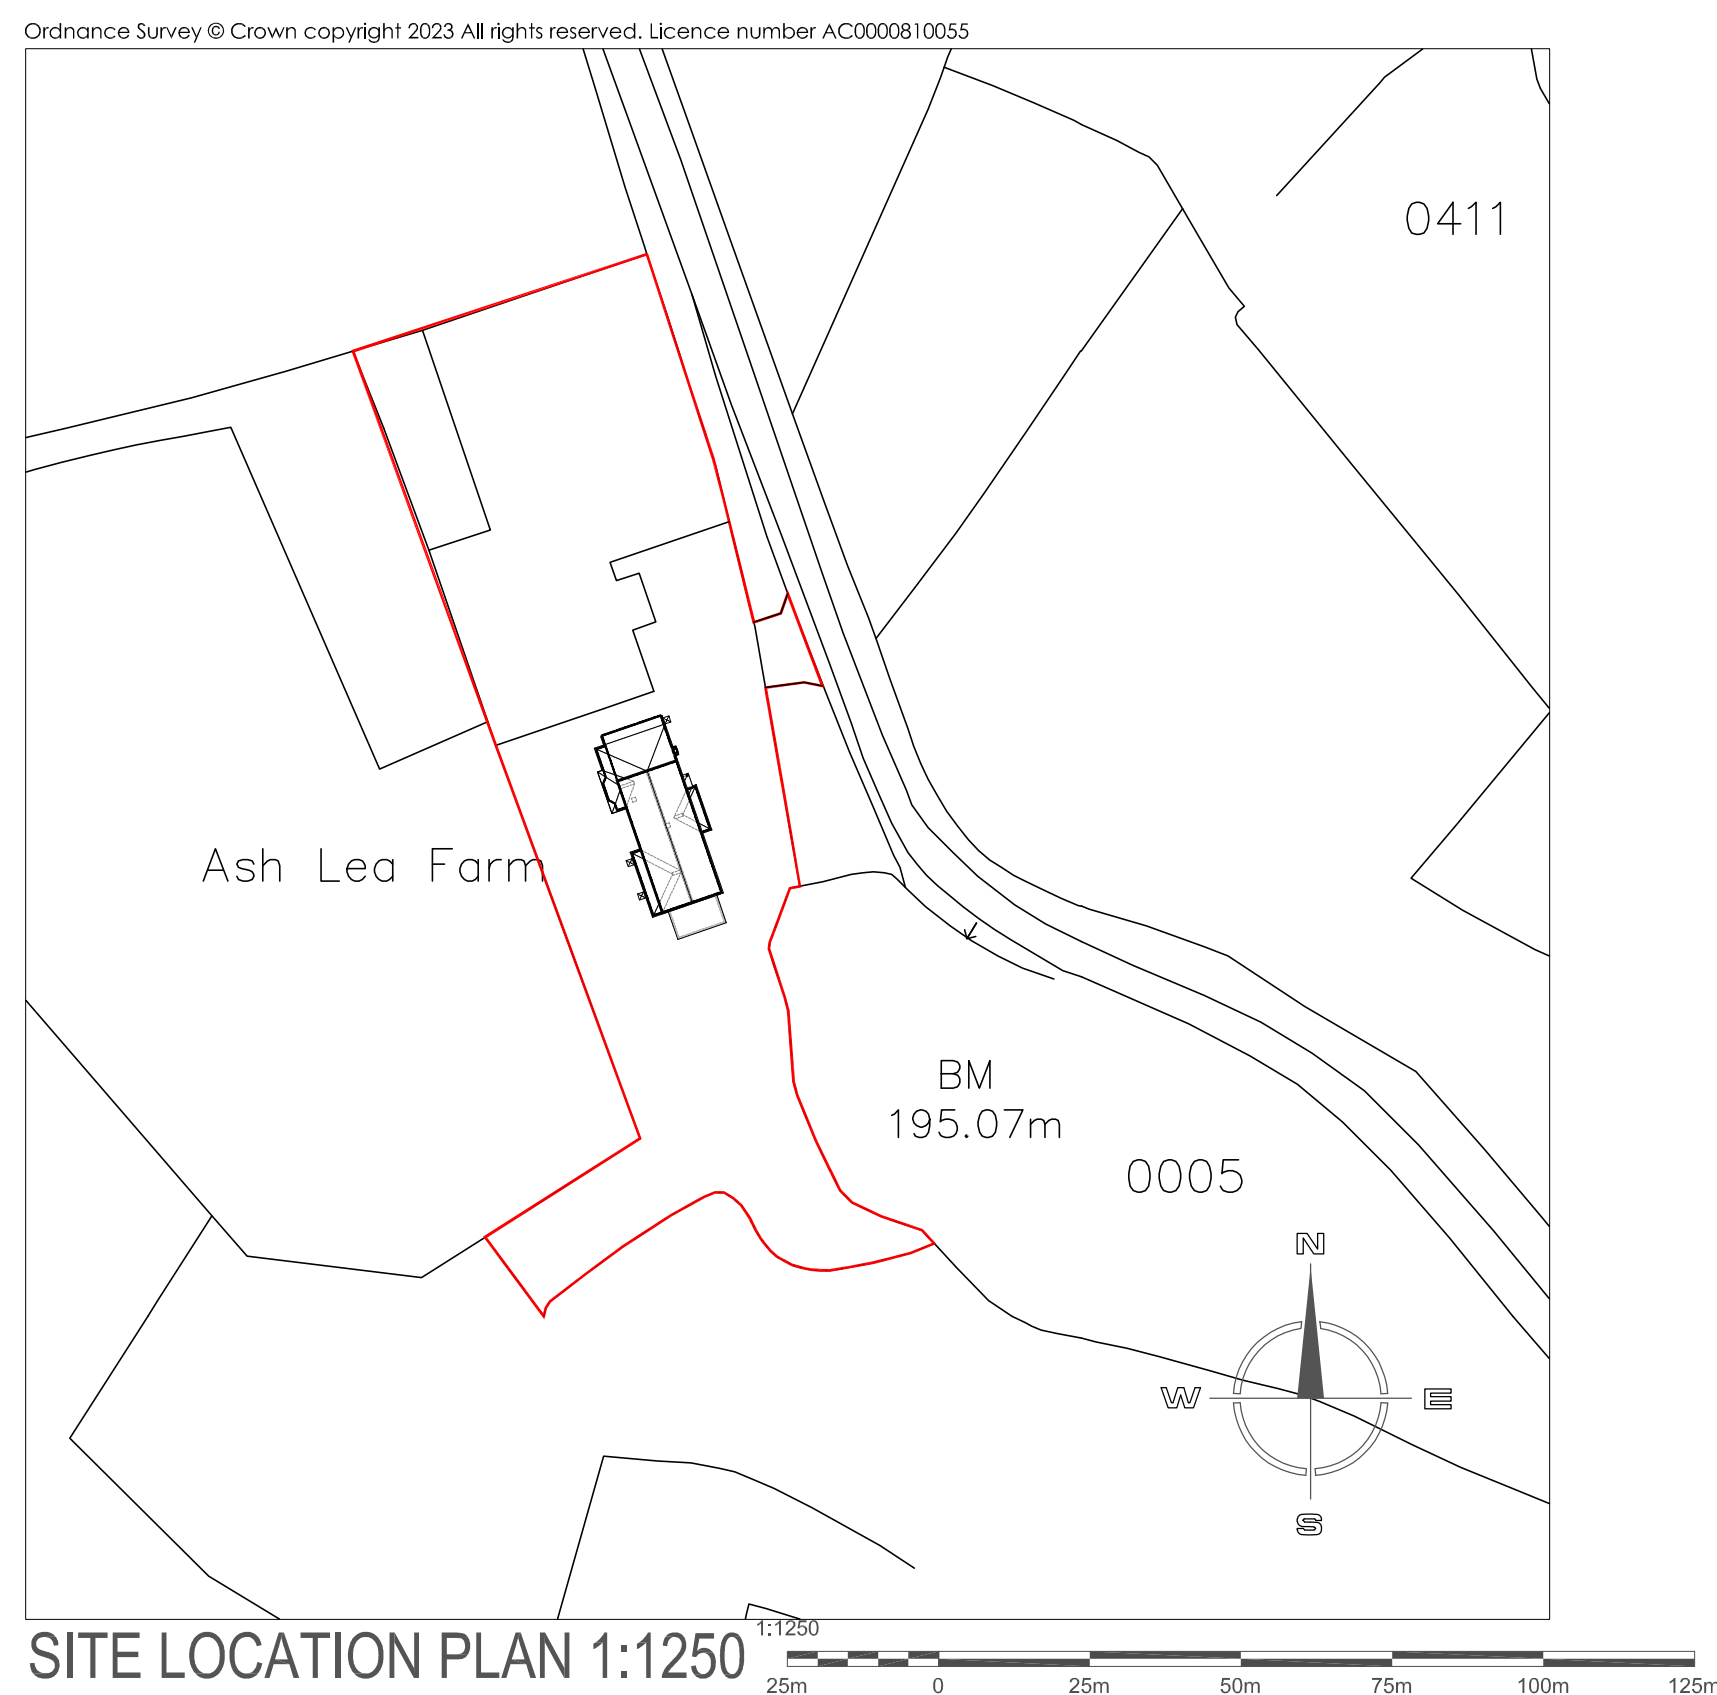
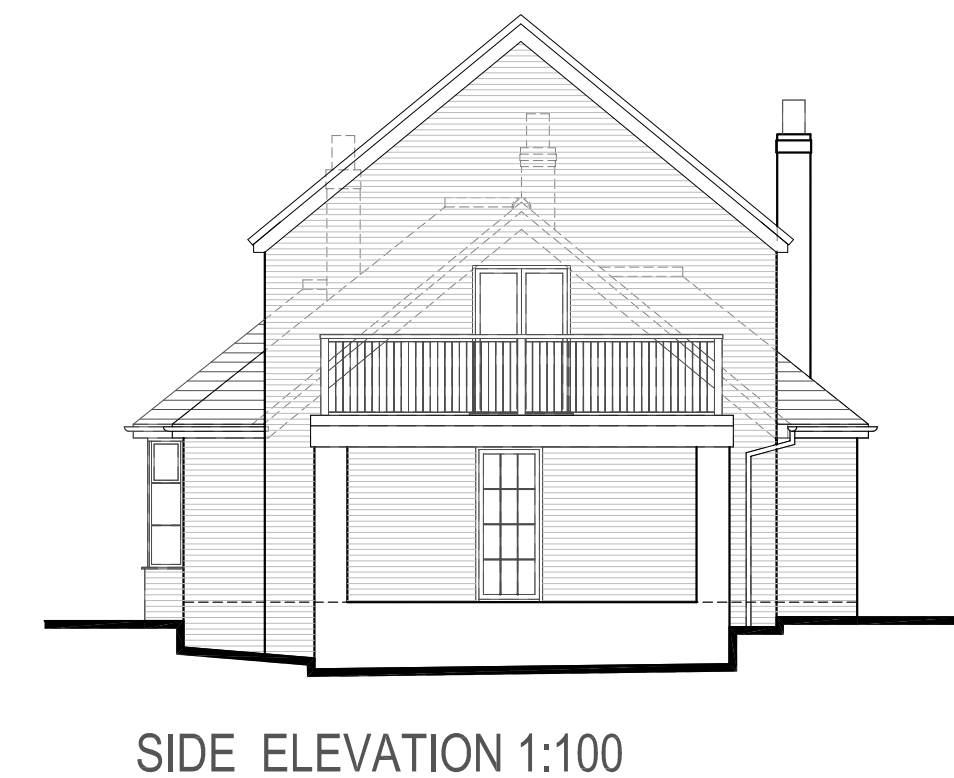
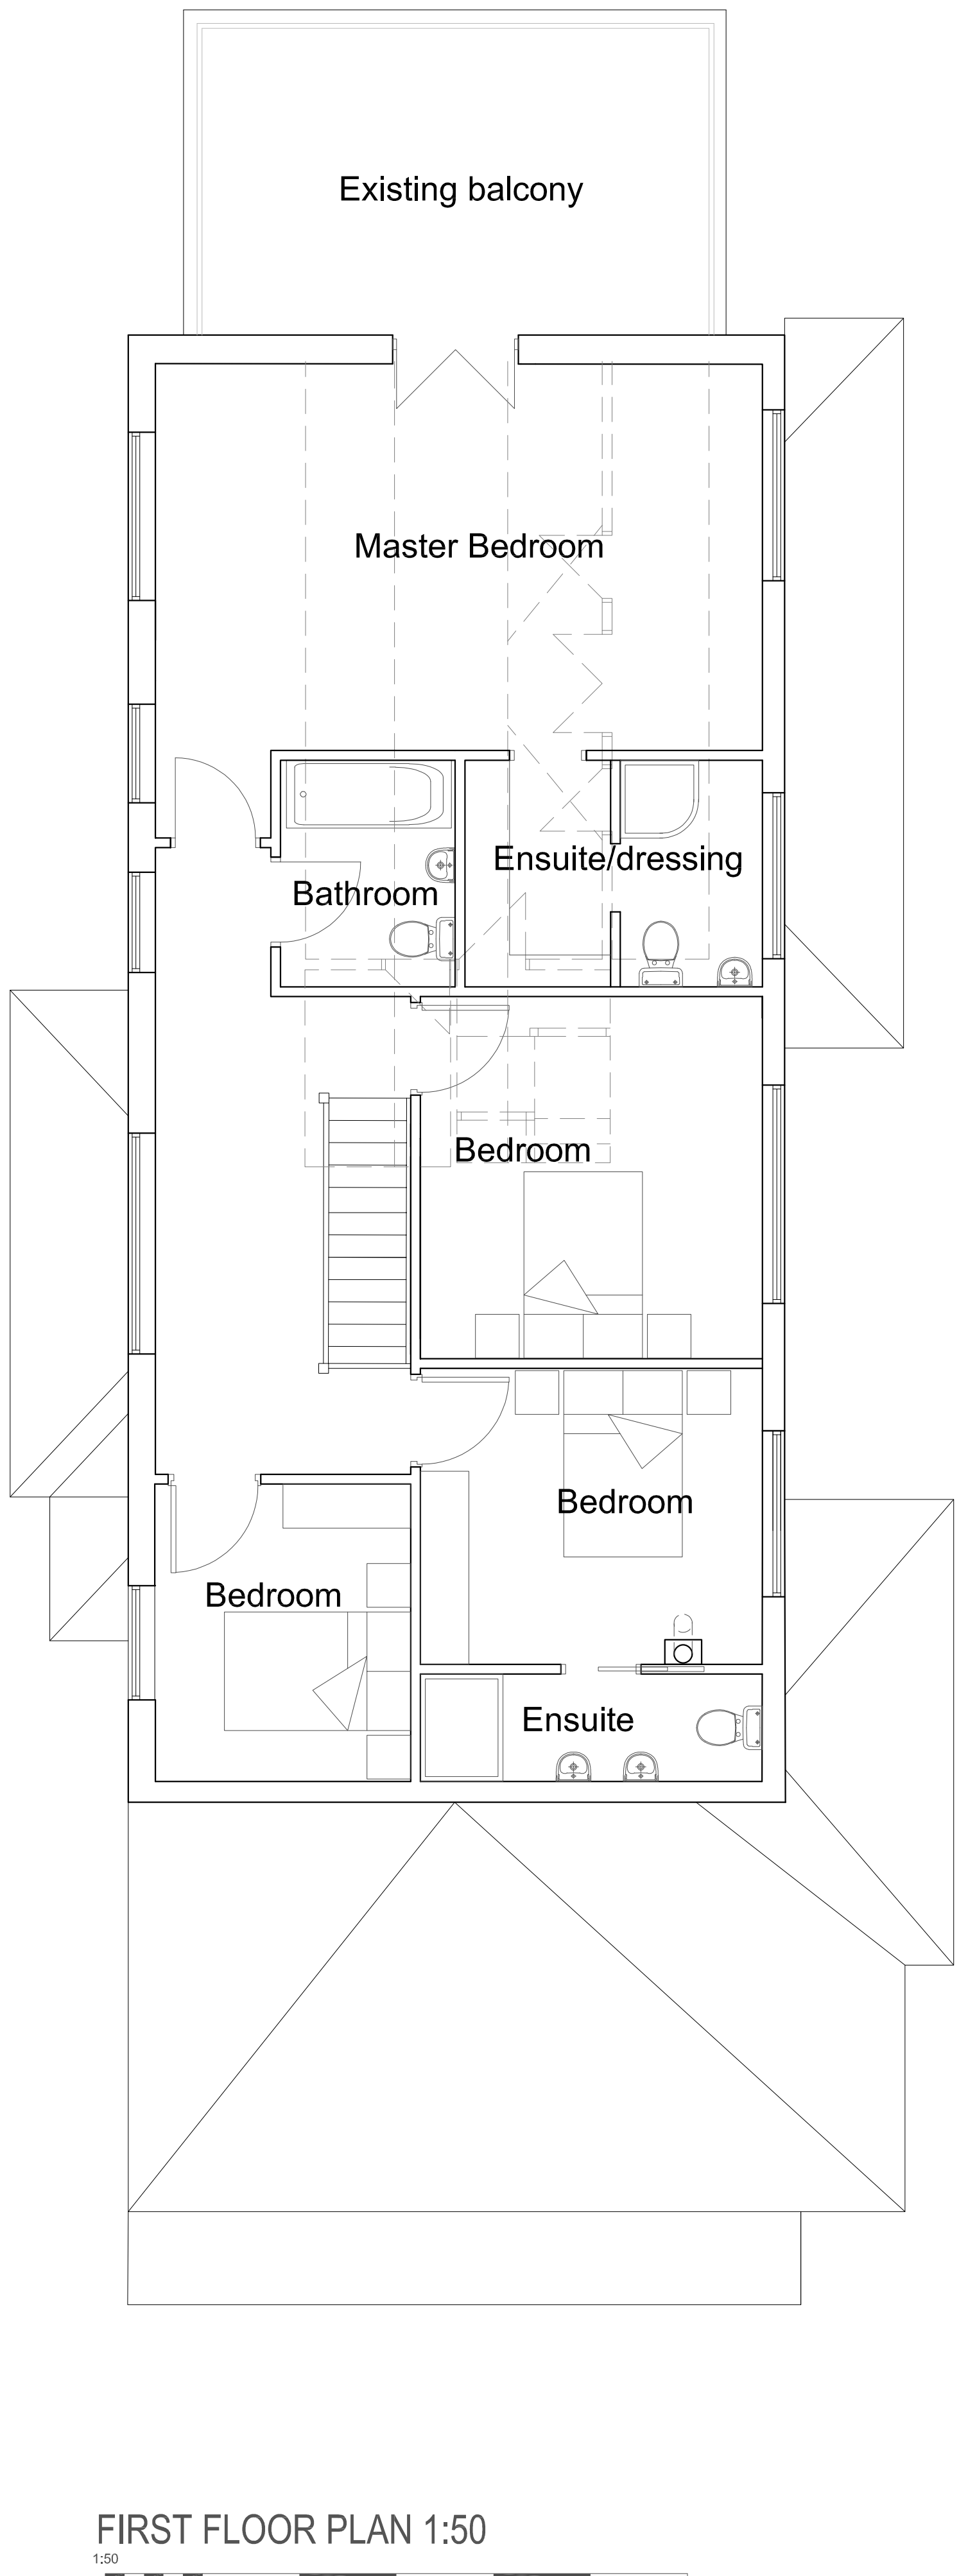


Copyright of this drawing is vested in the Architect and it must not be copied or reproduced without consent. All contractors must visit the site and be responsible for taking and checking all dimensions relative to their work. Hewitt&Carr Architects Ltd are to be advised of any variation between drawings and site conditions.
THIS DRAWING IS FOR PLANNING PURPOSES ONLY AND CLIENTS/CONTRACTORS ARE ADVISED TO CLARIFY DIMENSIONS WITH THE ARCHITECT PRIOR TO SETTING OUT.

Rev.	Drawn	Comments	Date
------	-------	----------	------

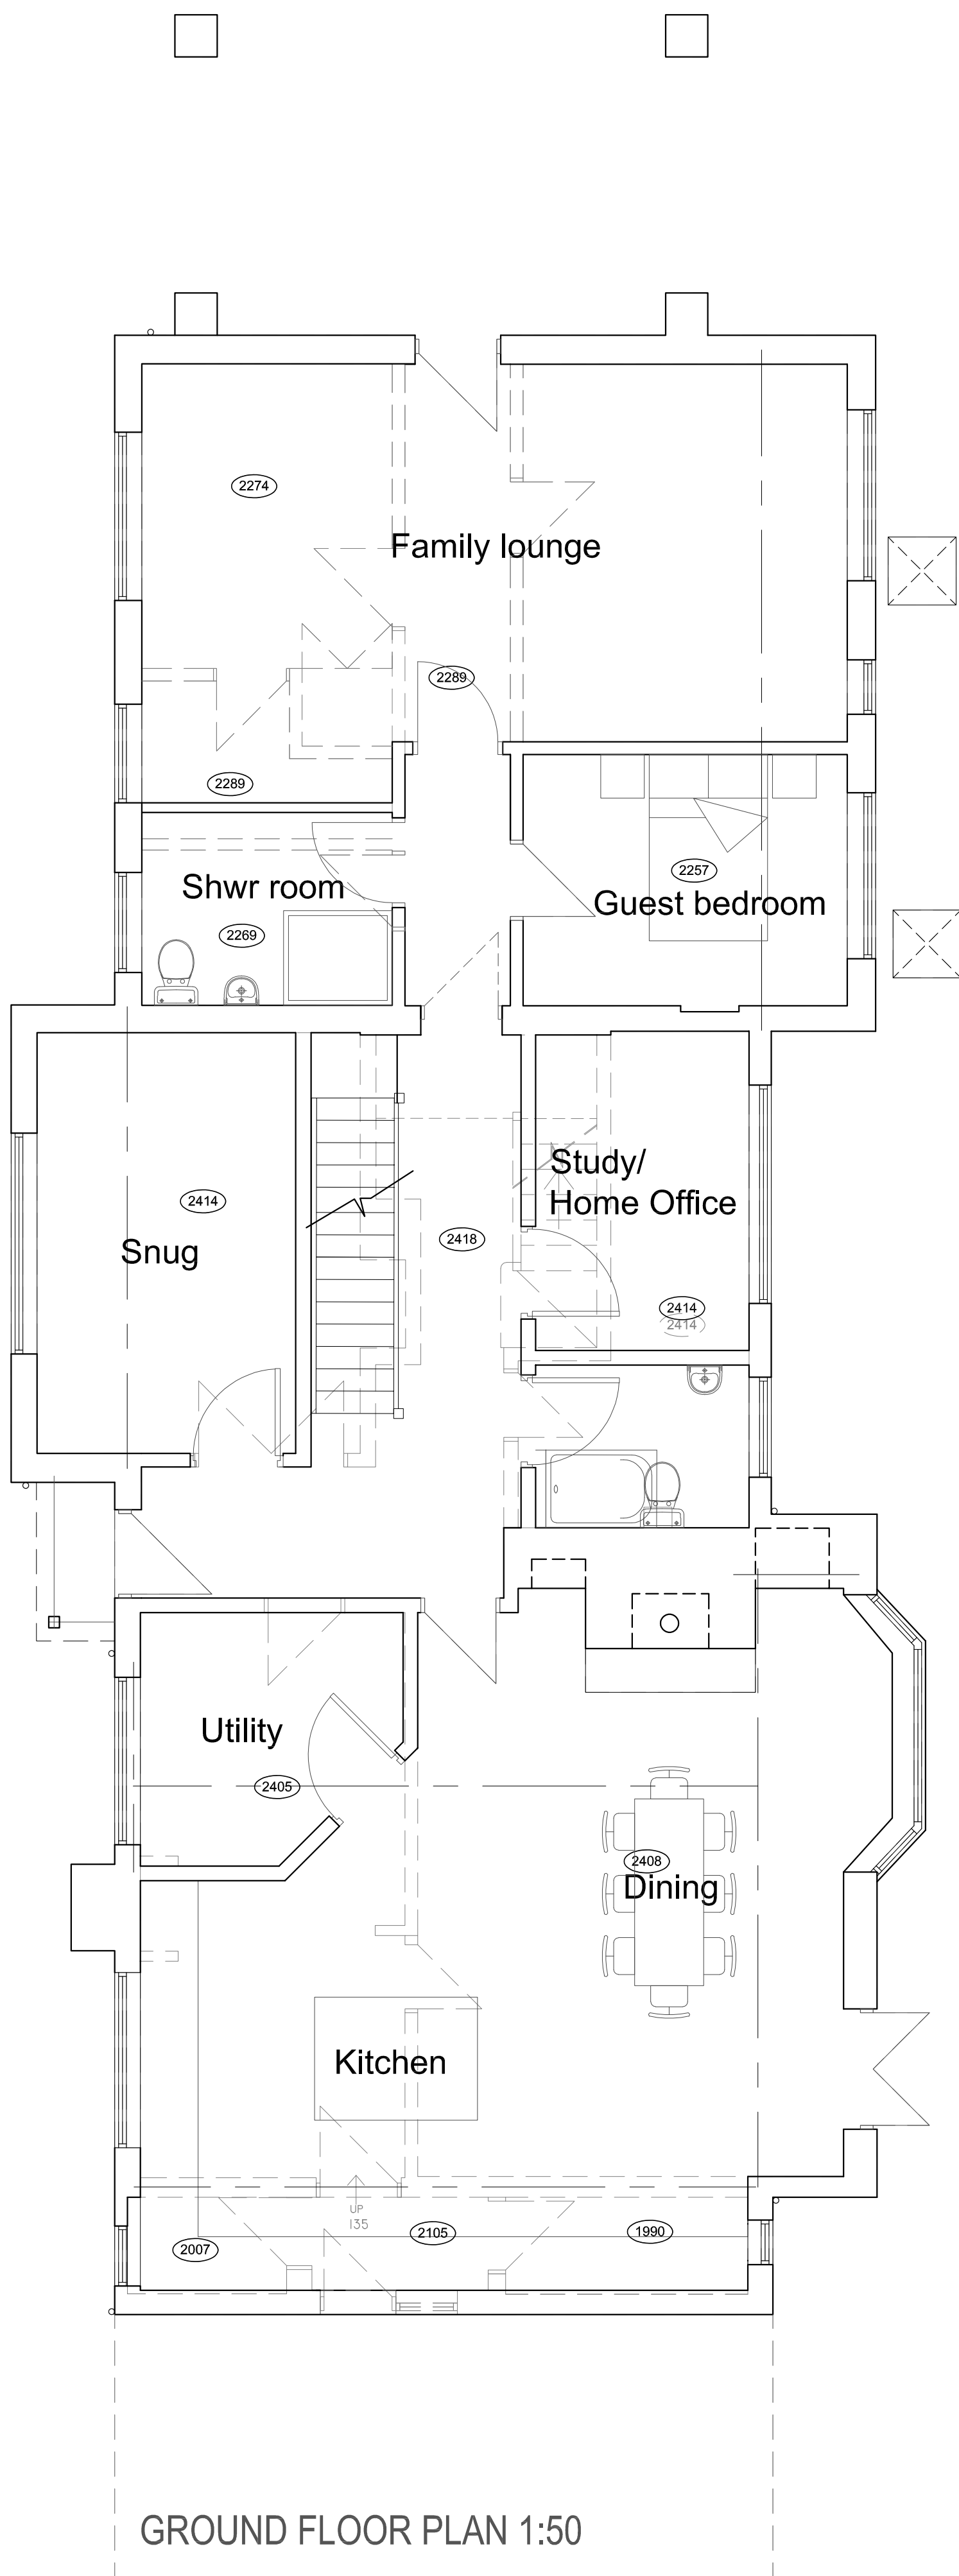

Hewitt&CarrArchitects
A: DaisyBank House | 17-19 Leek Road | Cheadle | ST10 1JE
T: 01538 756888
E: enquiries@hcarchitects.co.uk
W: www.hcarchitects.co.uk

Client
Mr J Tideswell

Project
Proposed Upward extension at
Ashlea Farm Bradley lane Threapwood
ST10 4DQ
Title
Plans and Elevations as Proposped

Status
PLANNING
Date
OCT 2024
Scale @A1
As Noted

Project No
01404-AL(0)03

Drawn
MJC

Checked

Rev

PLANNING

File: Ref: H-100