




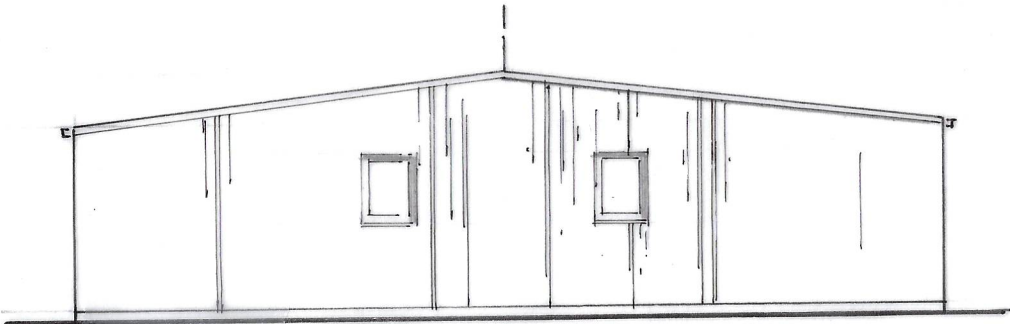


SOUTH WEST

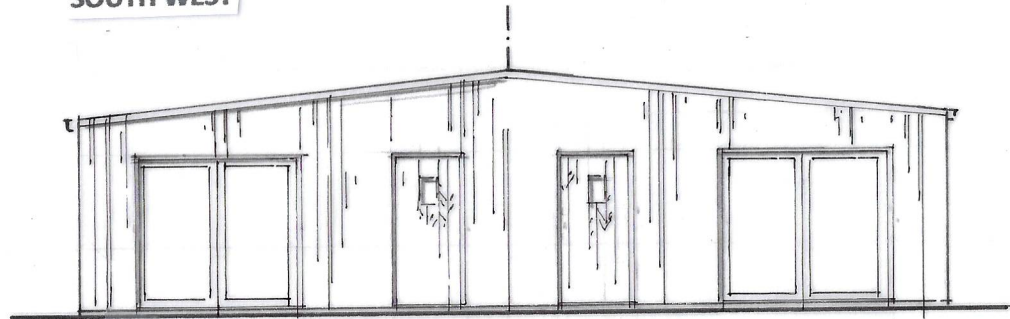


NORTH EAST

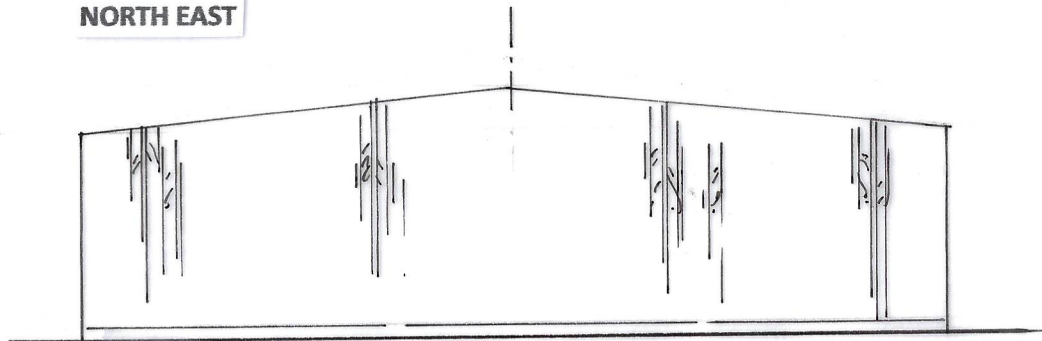

SOUTH WEST

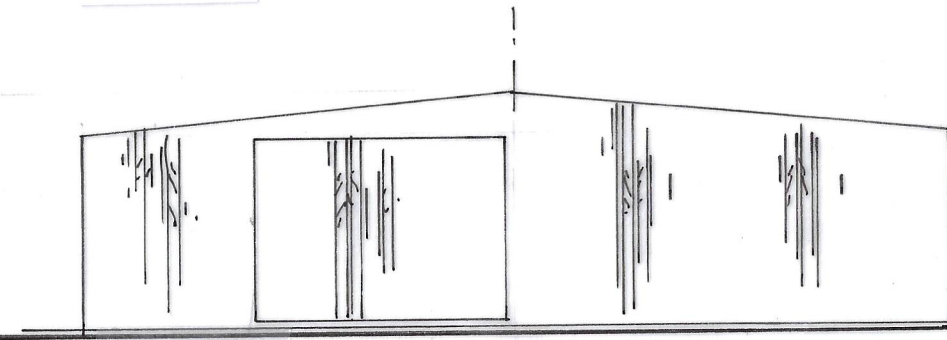


NORTH EAST

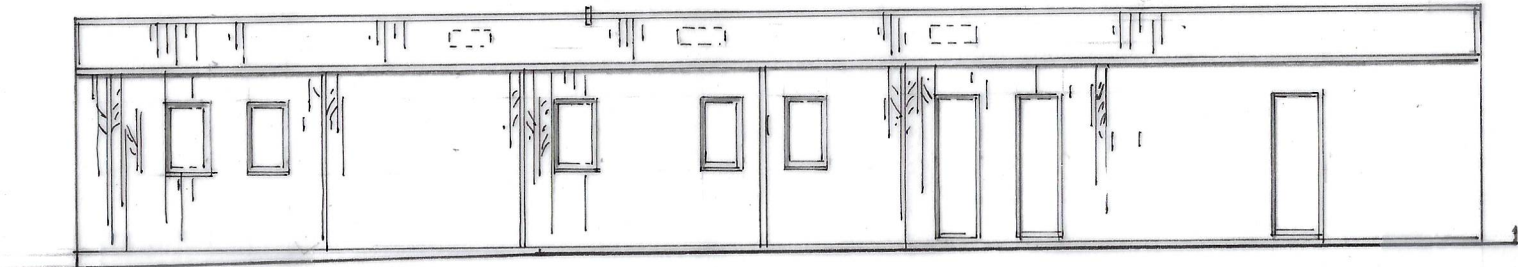


NORTH WEST

PROPOSED

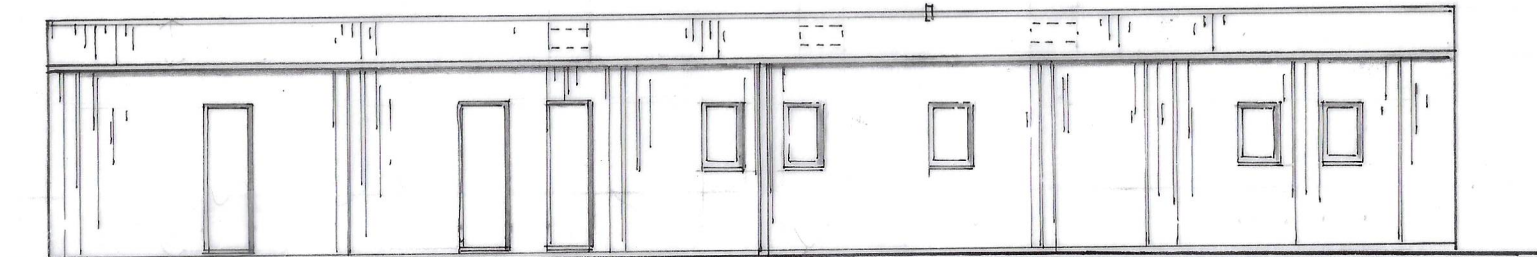


SOUTH EAST

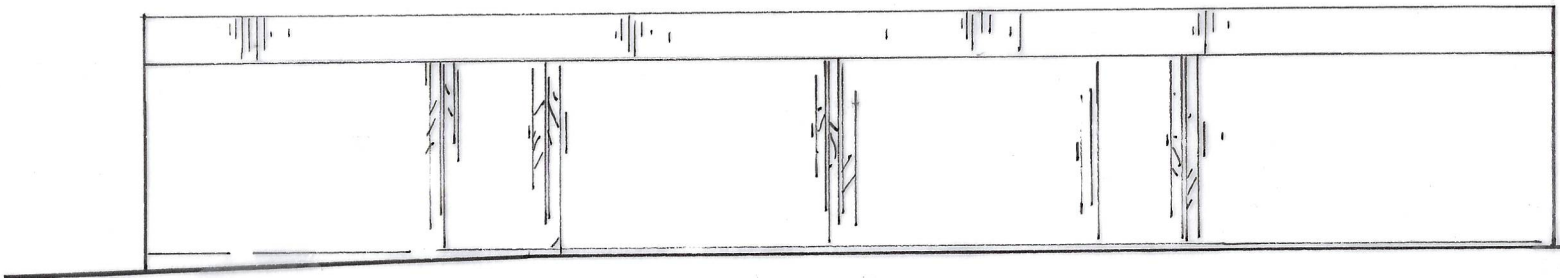

NORTH WEST


EXISTING

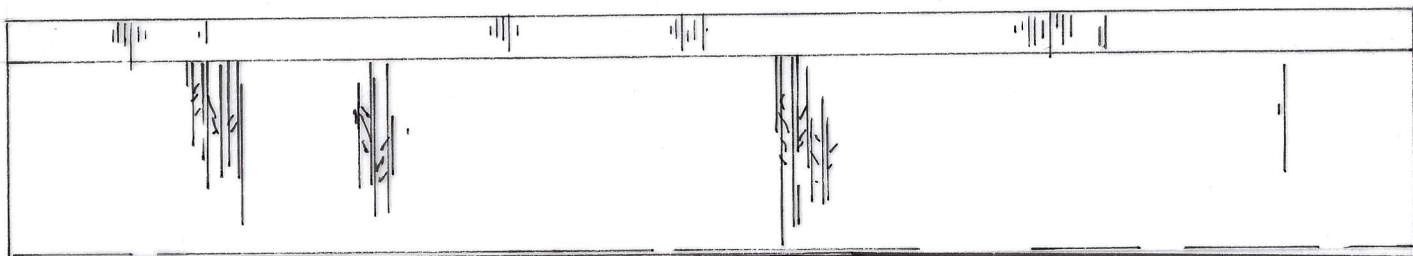

SOUTH EAST

- CONSTRUCTION NOTES;
- ROOF: DARK BLUE PROFILED FIBRE CEMENT SHEETING WITH IN LINE ROOFLIGHTS
 - WALLS: INTERLOCKING LIGHT /SILVER GREY VERTICAL BOARDING, STAINED SOFTWOOD OR WOODGRAINED UPVC
 - ENTRANCE DOORS: DARK BLUE COMPOSITE VERTICAL BOARDED WITH GLAZED VISION PANEL
 - BI FOLDING DOORS : DARK GREY POWER COATED METAL
 - WINDOWS: DARK GREY UPVC FLUSH CASEMENTS RECESSED IN OPEINGS
 - RAINWATER GOODS: BLACK HALF 150 DIAM HALF ROUND AND DOWN PIPES
 - BLACK SOIL STACK VENT (NEAR RIDGE)

1 METRE X 5 METRES AT 1:100 SCALE

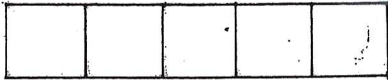

DRAWING NO. WAB 02 ELEVATIONS AS EXISTING AND AS PROPOSED SCALE 1:100 AT A3
PROPOSED CONVERSION OF AN AGRICULTURAL BUILDING TO PROVIDE SHORT STAY
RESIDENTIAL ACCOMMODATION AT WYLDE GOOSE FARM ASHBOURNE ROAD
BRADNAP STAFFORDSHIRE
08 2024