


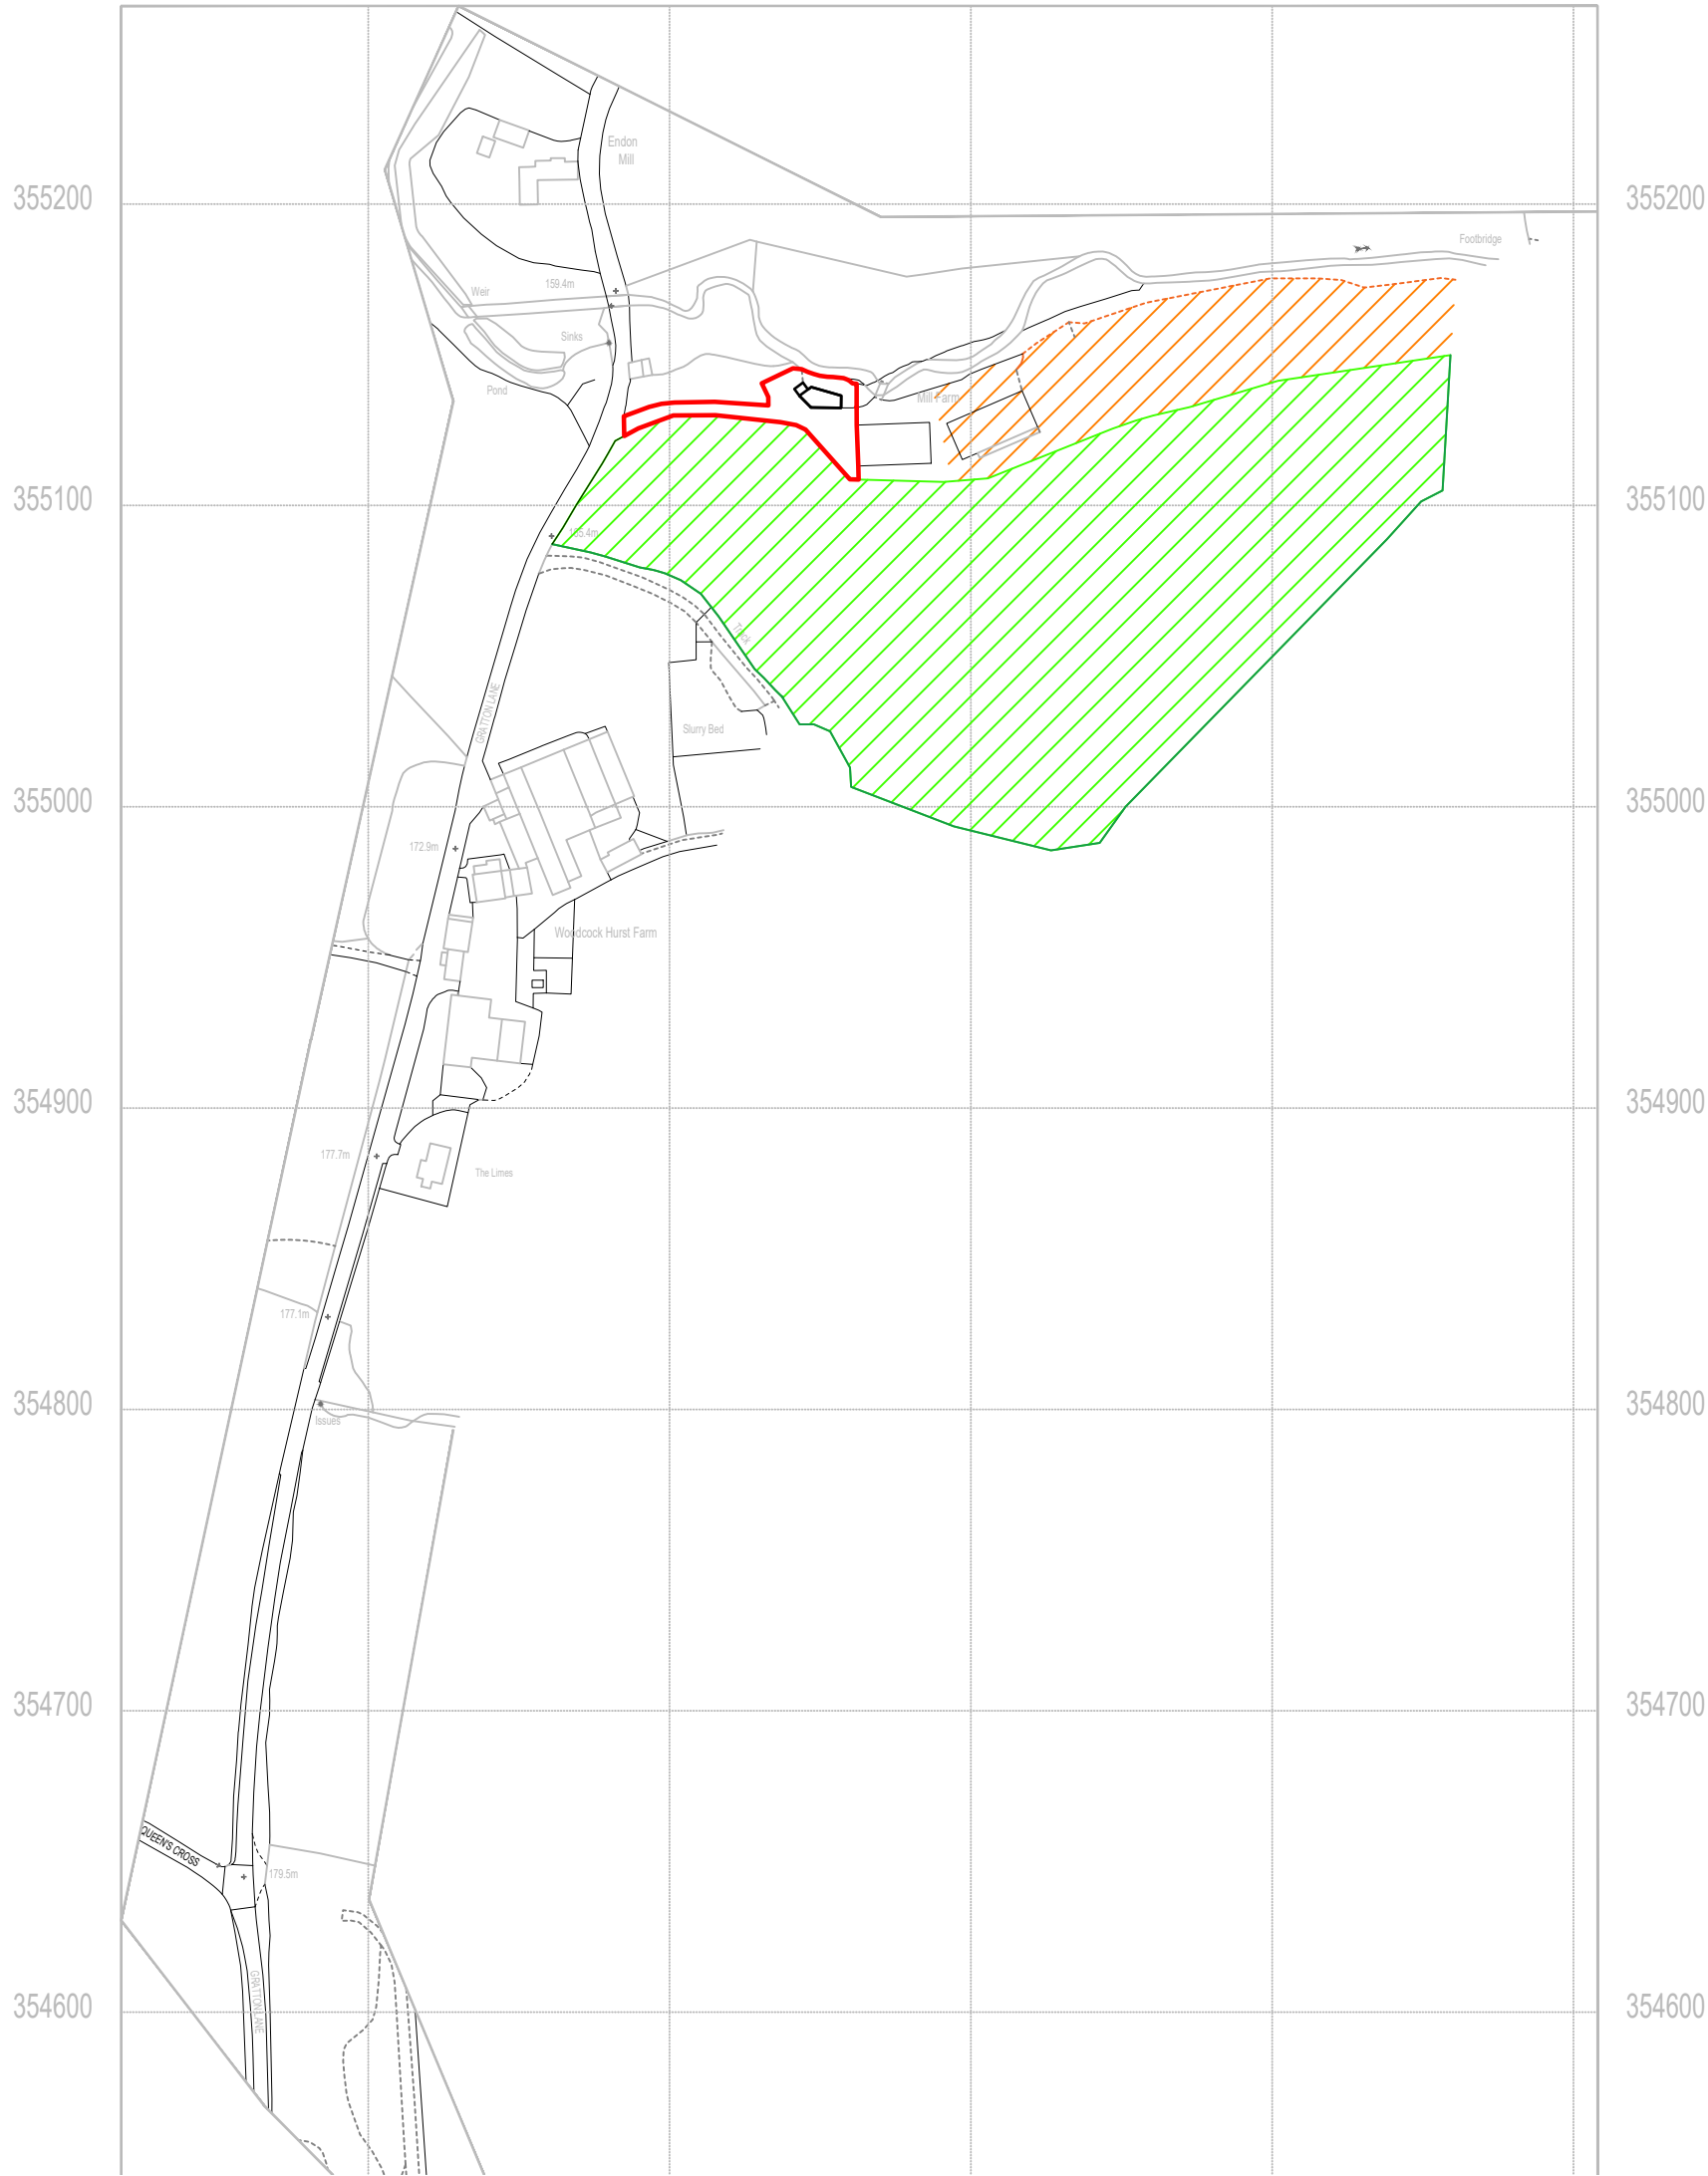

PlanningDesign
PLANNING | ARCHITECTURE | HERITAGE

Second Floor, Suite 3
Woburn House
Vernon Gate
Derby
DE1 1UL

Tel: 01332 347 371
E-mail: info@planningdesign.co.uk
www.planningdesign.co.uk

PROJECT DESCRIPTION:
Class Q Barn Conversion at Mill Farm, Leek

DRAWING TITLE:
4245_ Site Location Plan

CLIENT:
Mr & Mrs Williamson

DRAWN:
EG

CHECKED:
SH

SCALE:
1:100

PAPER:
A3

DATE:
September 2024

STATUS:
PLANNING

DRAWING REF:
4245- 001

© all information copyright planning design practice ltd. all rights reserved
DRAWINGS FOR ILLUSTRATION PURPOSES ONLY **NOT INTENDED FOR CONSTRUCTION**
All dimensions to be checked and confirmed on site.