


Revision	Date
REV -	-

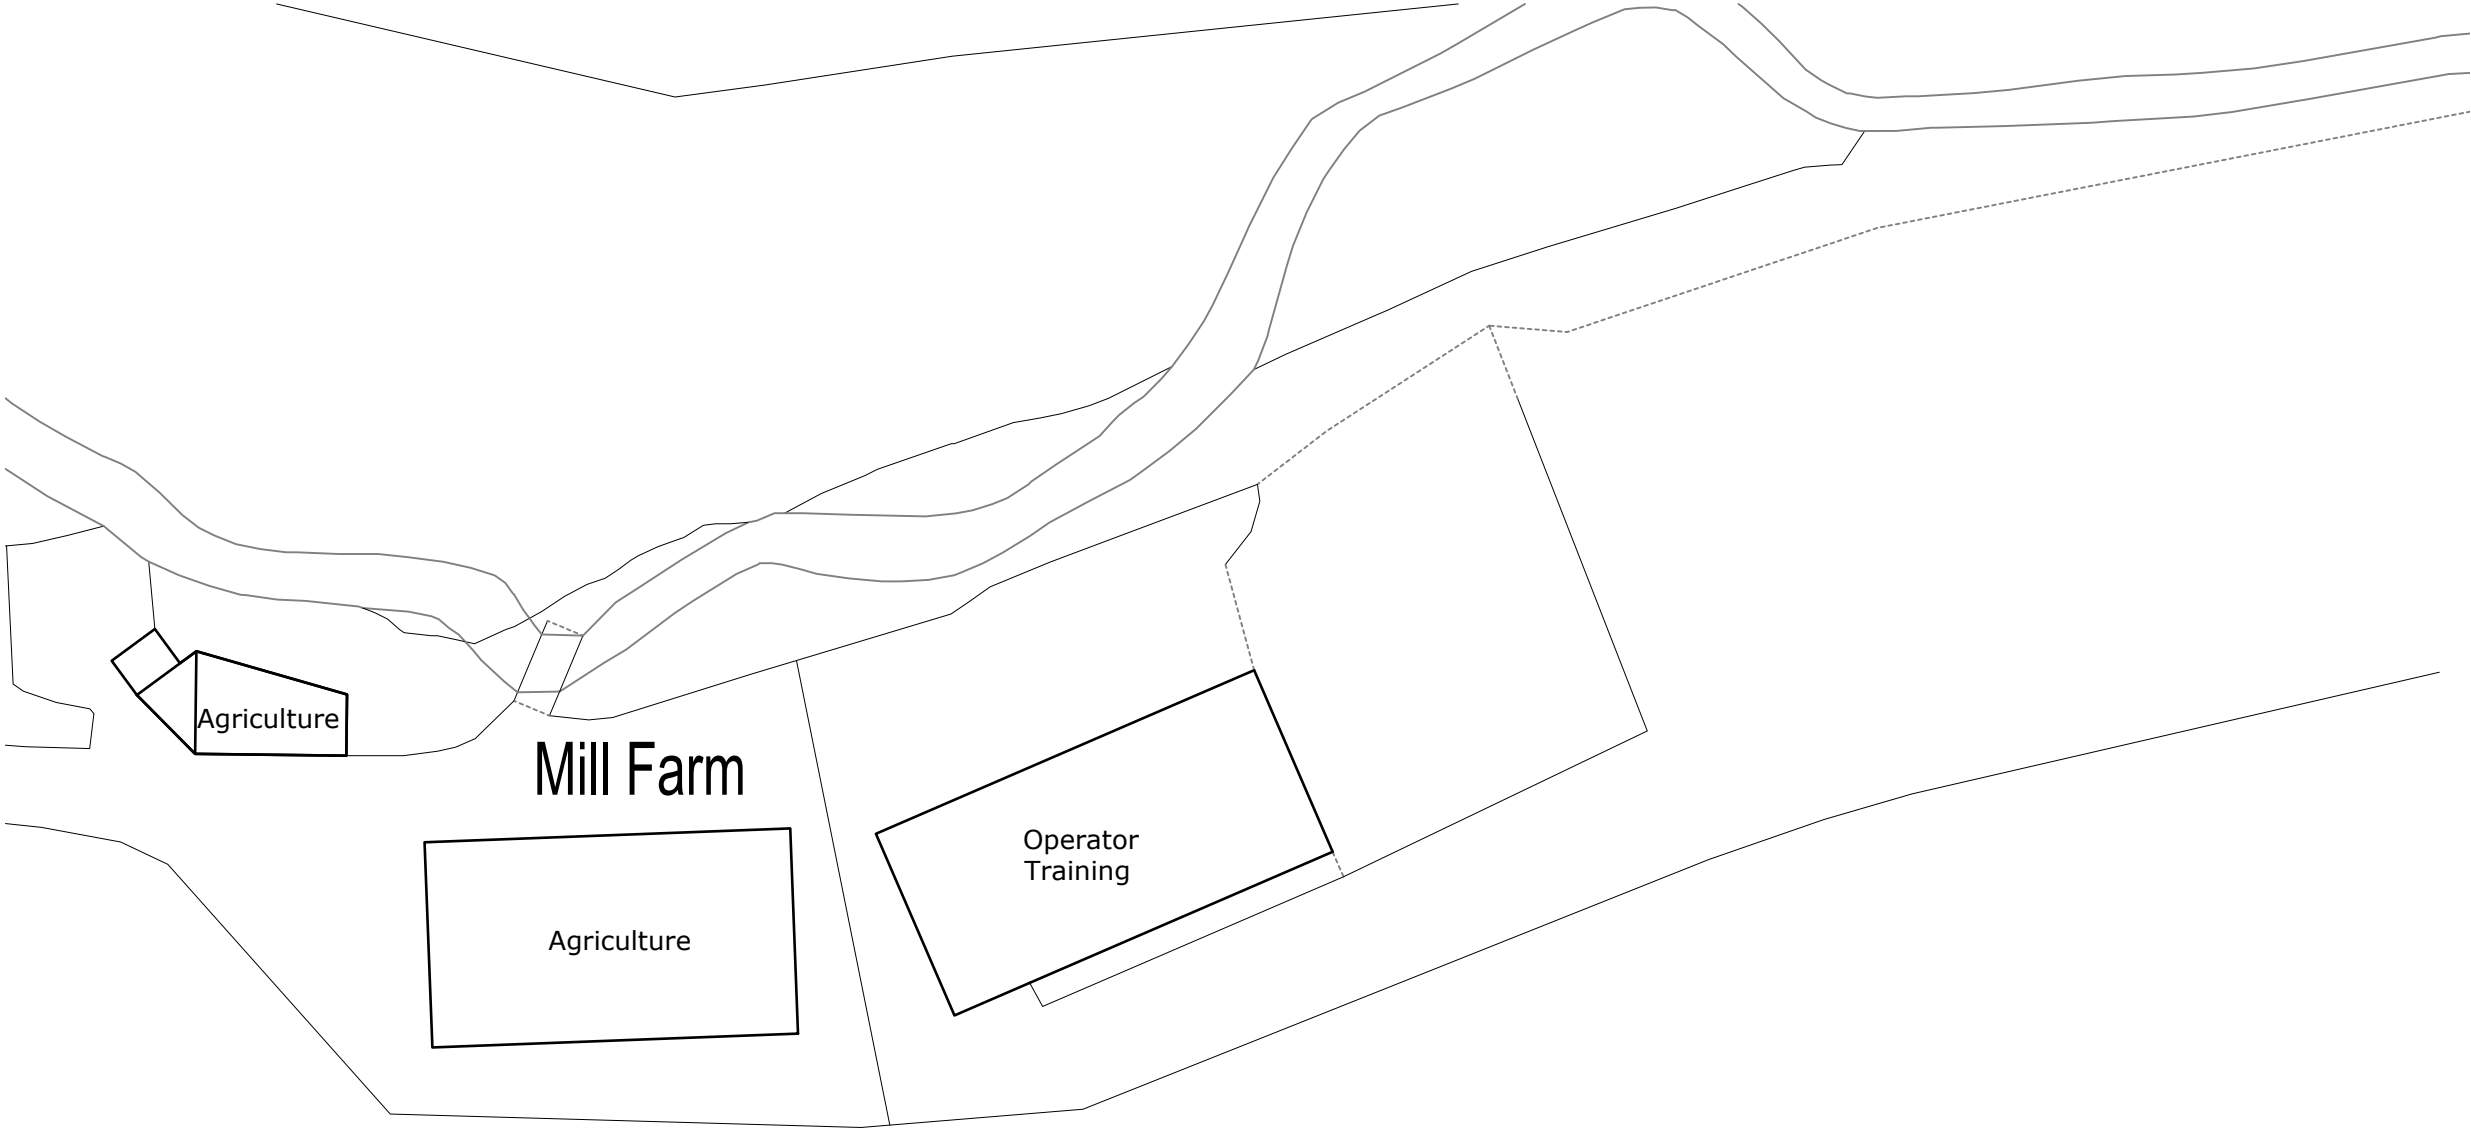

Site Uses Plan
Scale 1:500



Second Floor, Suite 3
Woburn House
Vernon Gate
Derby
DE1 1UL

Tel: 01332 347 371
E-mail: info@planningdesign.co.uk
www.planningdesign.co.uk

CLIENT:
Mr & Mrs Williamson

DRAWING NUMBER:
008

SCALE:
1:500 @ A3

STATUS:
P L A N N I N G

PROJECT DESCRIPTION:
New Class Q Conversion in Endon, Leek

DRAWING TITLE:
Site Uses Plan

DRAWN BY:
JC

CHECKED BY:
TH

REVISION:
-

DATE:
May 2023

DRAWING REF:
4245 - 008