
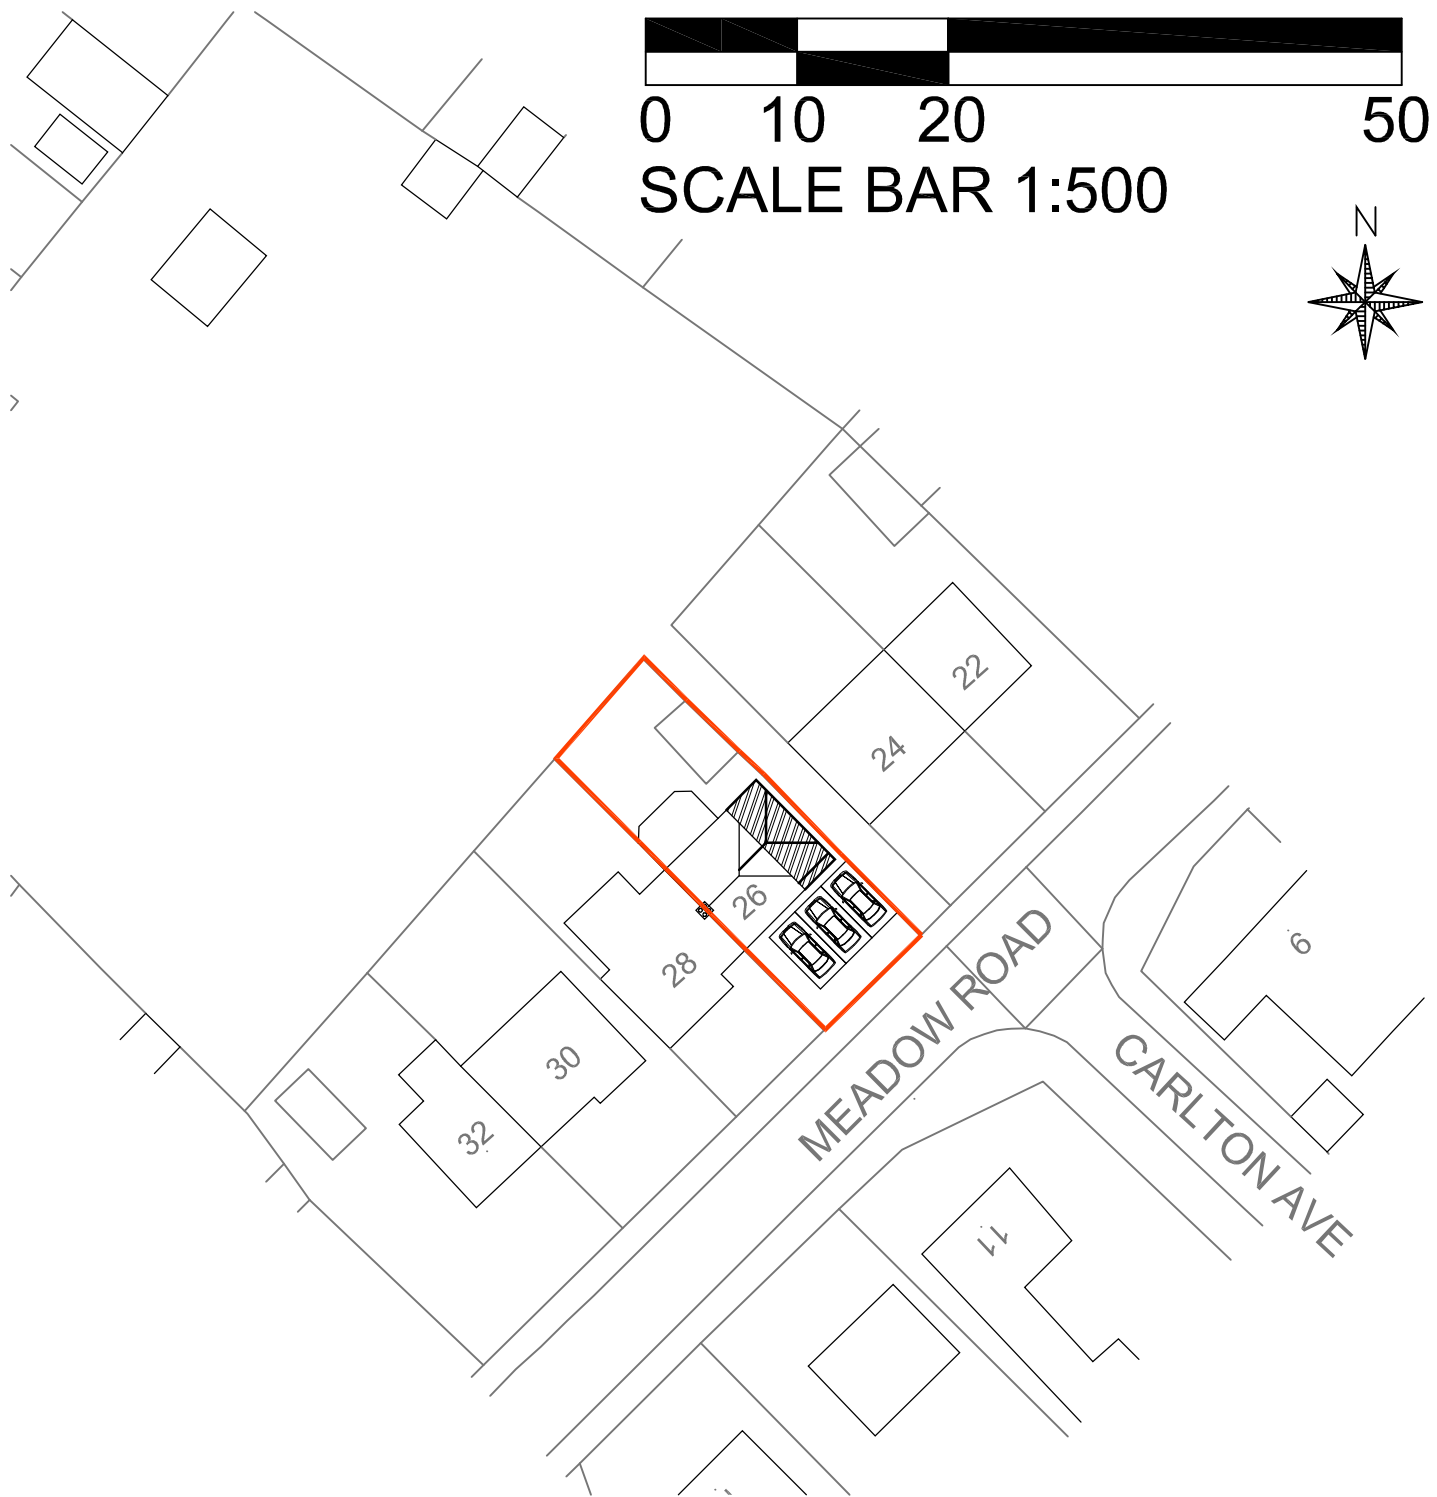


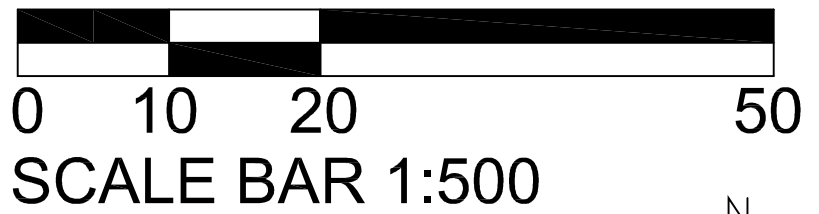

Crown Copyright and database rights 2024 OS Licence no. 100059809

Block Plan 1:500

A4

Proposed Two Storey Side Extension To Form New Kitchen, Dining, Bedroom & Ensuite Together With Demolition of Existing Garage At 26 Meadow Road, Brown Edge, Staffordshire, ST6 8SQ

Mrs. K Nelson



Architectural Design Specialists

e : enquiries@jpkdesign.co.uk
w : www.jpkdesign.co.uk

83 Dimsdale Parade East
Wolstanton
Newcastle under Lyme
ST5 8DP
T:01782 622321