



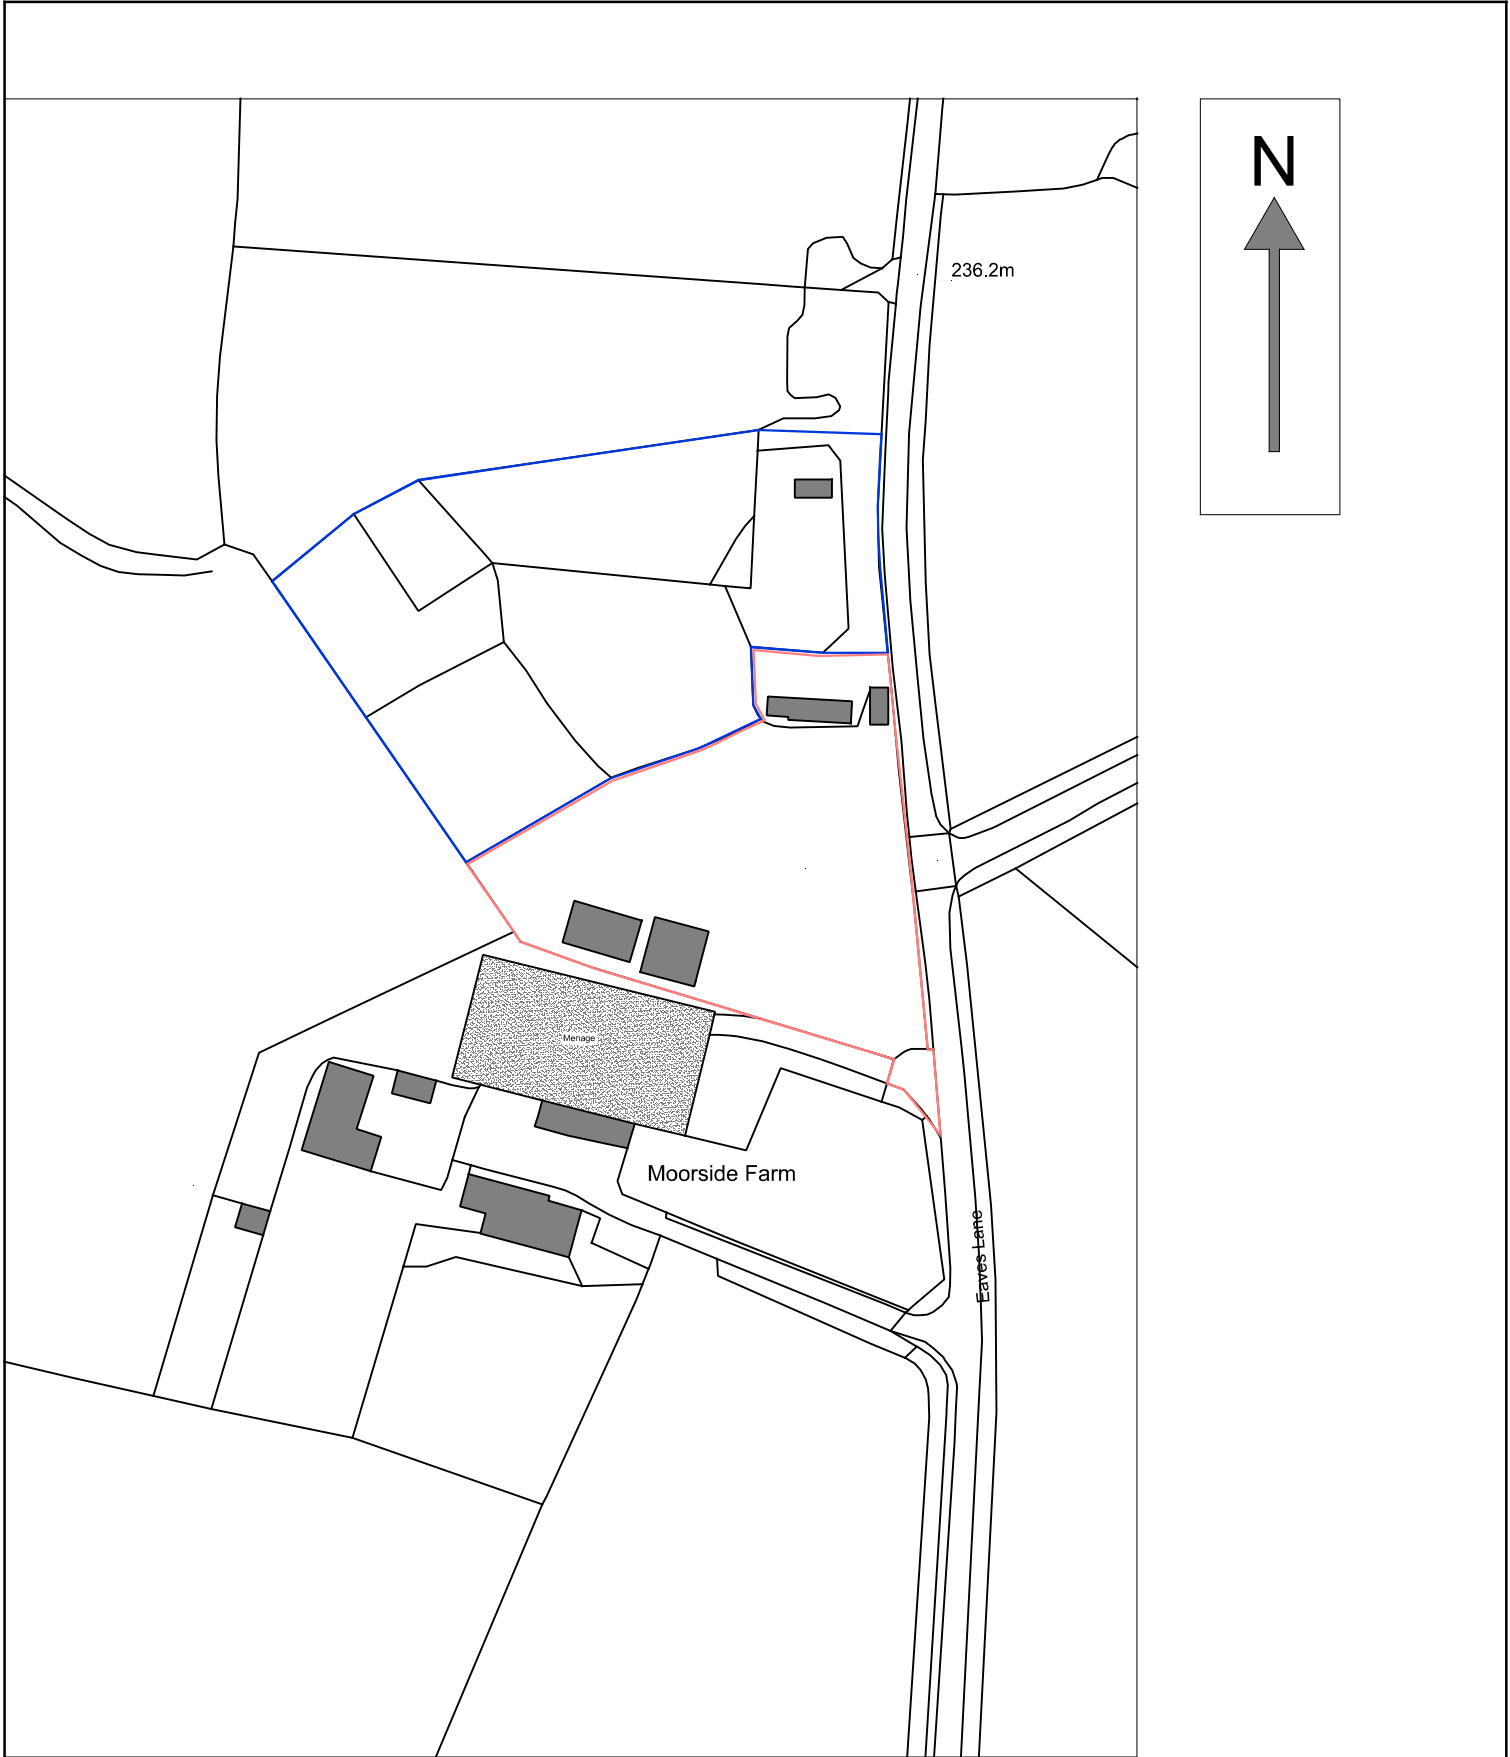

1:1250

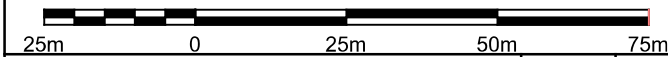

Project CHANGE OF USE OF LAND TO A 2 PITCH FAMILY GYPSY & TRAVELLER SITE ON LAND AT EAVES LANE, STOKE ON TRENT. ST2 8LY		Contract. No.	Drg.No.	Revision	Scale	1:1250	@ A4
			1		By	MCC	Date
Client MR P QUINN		Drawing Title SITE LOCATION PLAN					
		MAT Design Limited Town Planning & Building Control Consultants 17 BROOKSIDE AVE ECCLESTON ST. HELENS WA10 4RN Telephone:07850203448 E-mail:miketa@blueyonder.co.uk					